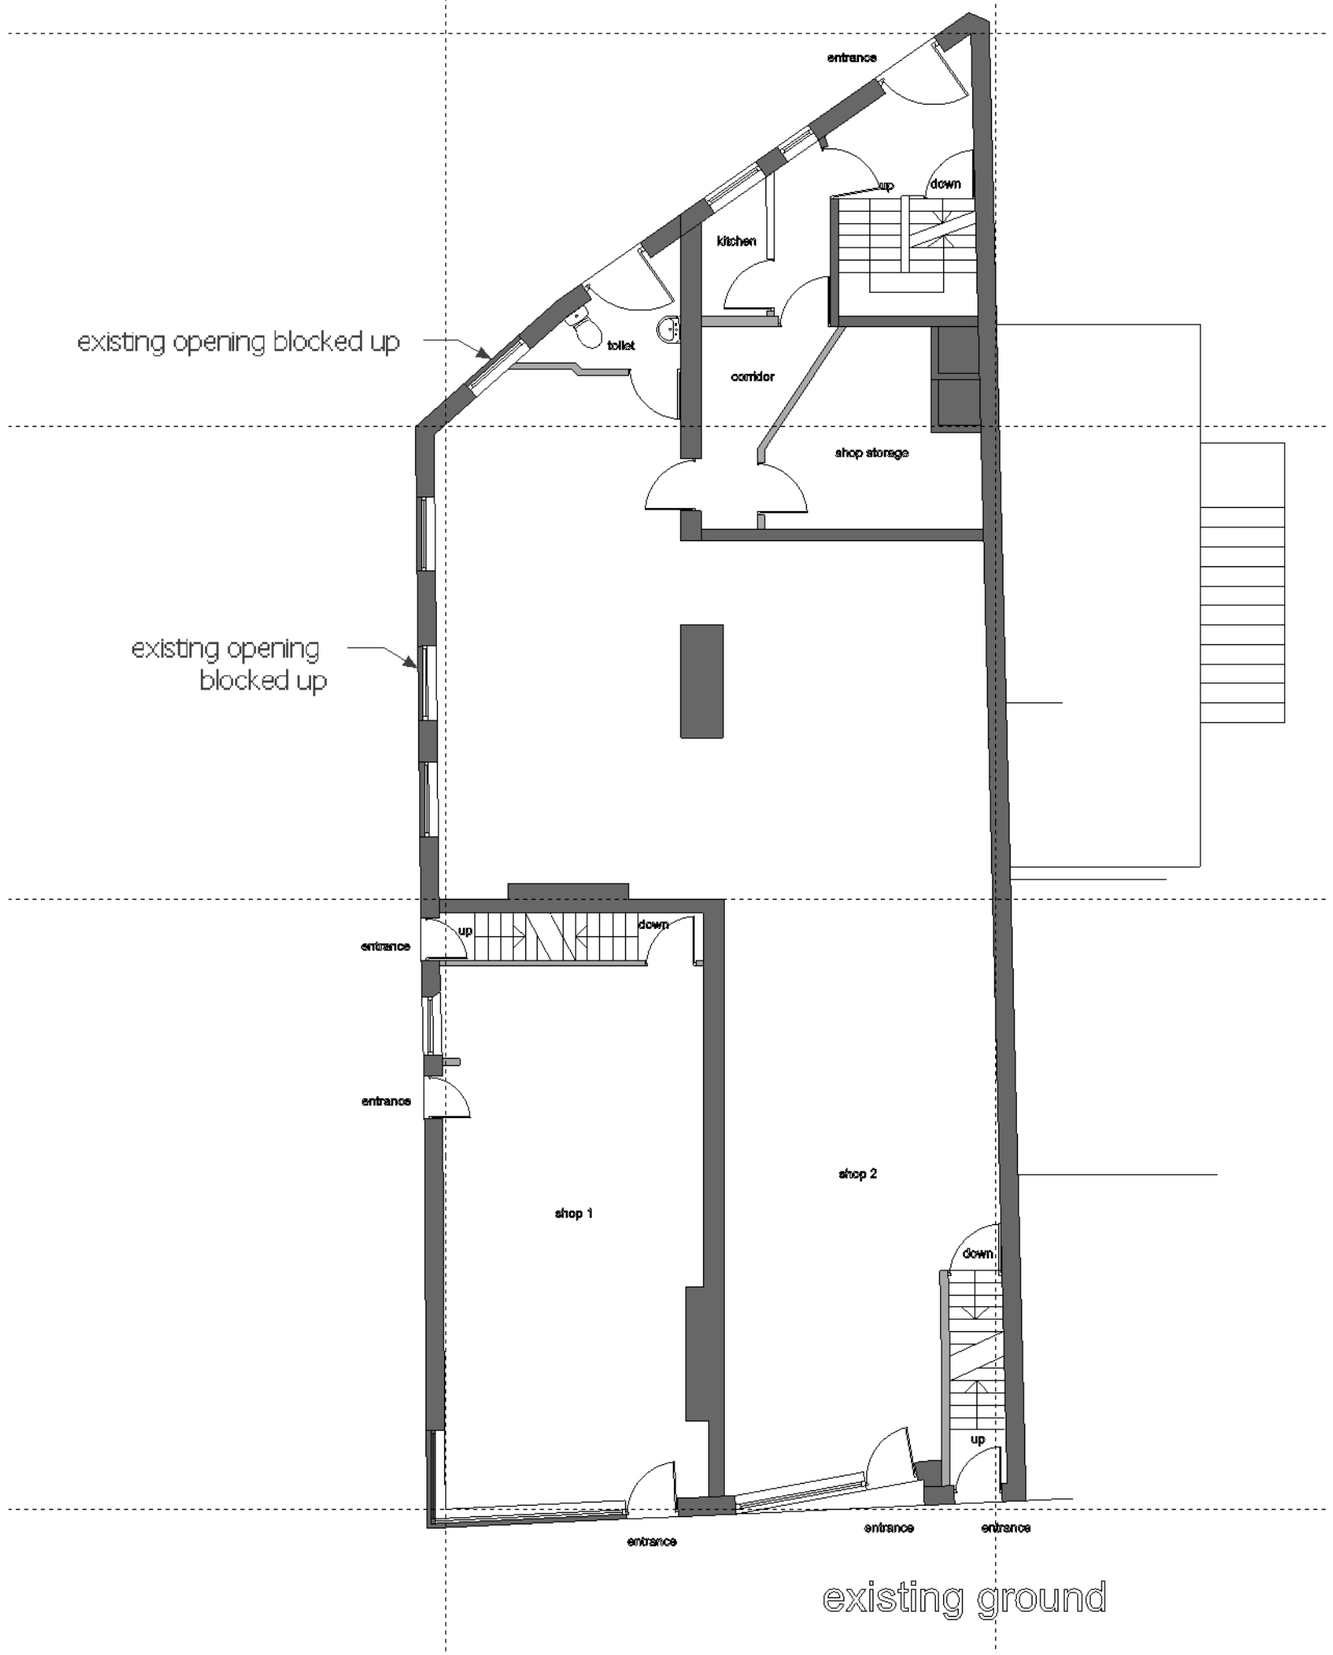

Jade3 Architecture Ltd

Jade3 Architecture Ltd, Studio 12, Sikver Street, Wakefield, WF1 1UY
Cellphone . 07535 740097 www.jade3architecture.co.uk

23-25, Drake Street and
4 River Street
Rochdale

Project No.	Project Title
2019 Enquiry 01	**Existing ground**

Drawn By	Reviewed By	Scale	Date
	MC	**1:100 @A3 size**	**3/02/2019**

Drawn No.	Reviewed Title	Revision
101		

Important Notice
Do not scale off this drawing. Critical dimensions should be checked on site prior to works commencing. Dimensional conflicts should be brought to the company's attention as soon as they become apparent. Failure to do so could render the contractor liable for subsequent losses. Copyright in this drawing and any work executed from this drawing remians the property of Jade3 Architecture Ltd.

© Copyright Jade3 Architecture Ltd.