


Farmhouse

Chimney 1	0.87 m3
Chimney 2	0.75 m3
Above ground	1042.32 m3
Below ground	153.95 m3
total	1197.89 m3

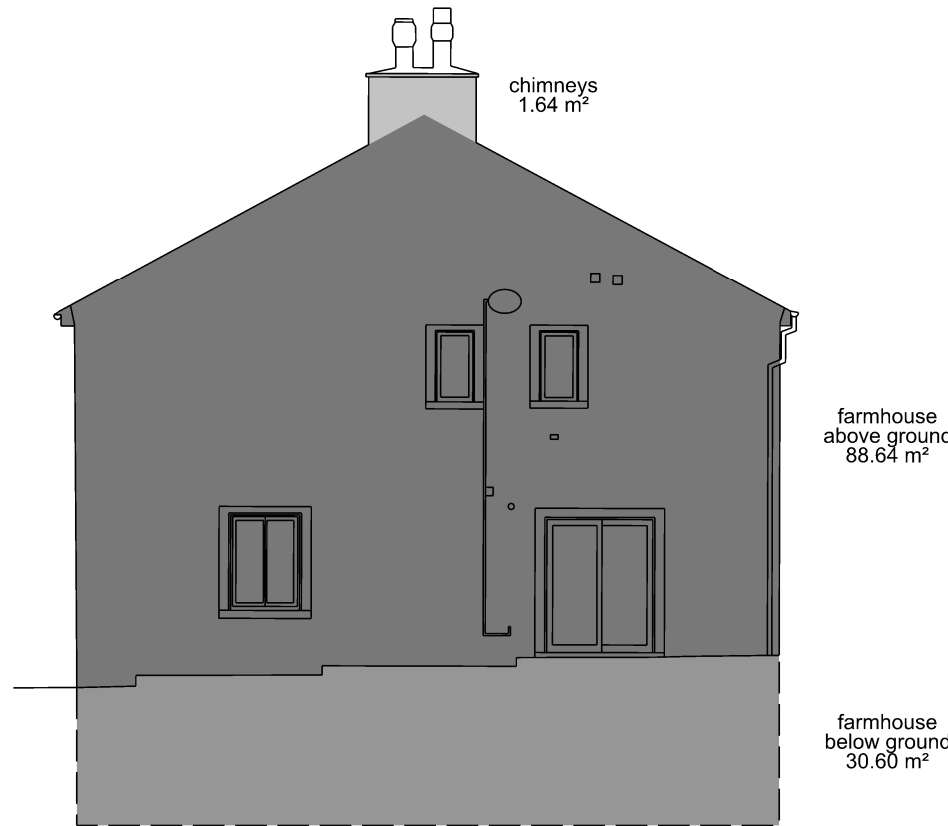

Chimney 1	1.64 m2 * 0.457 m = 0.75 m3
Chimney 2	1.64 m2 * 0.528 m = 0.87 m3



Above ground 88.64 m2 * 11.759 m = 1042.32 m3

Below ground 30.60 m2 * 5.031 m = 153.95 m3

Notes:
Do not scale from this drawing.
All dimensions are in millimetres unless otherwise noted.
All omissions and discrepancies to be reported in writing to Project 3 Architects Ltd.
Areas indicated on this drawing are approximate and indicative only.
© Project 3 Architects Limited Registered in England & Wales Number 08021795.

Round extension - existing

Chimney	3.21 m3
Above ground	478.17 m3
Below ground	388.86 m3
total	870.24 m3

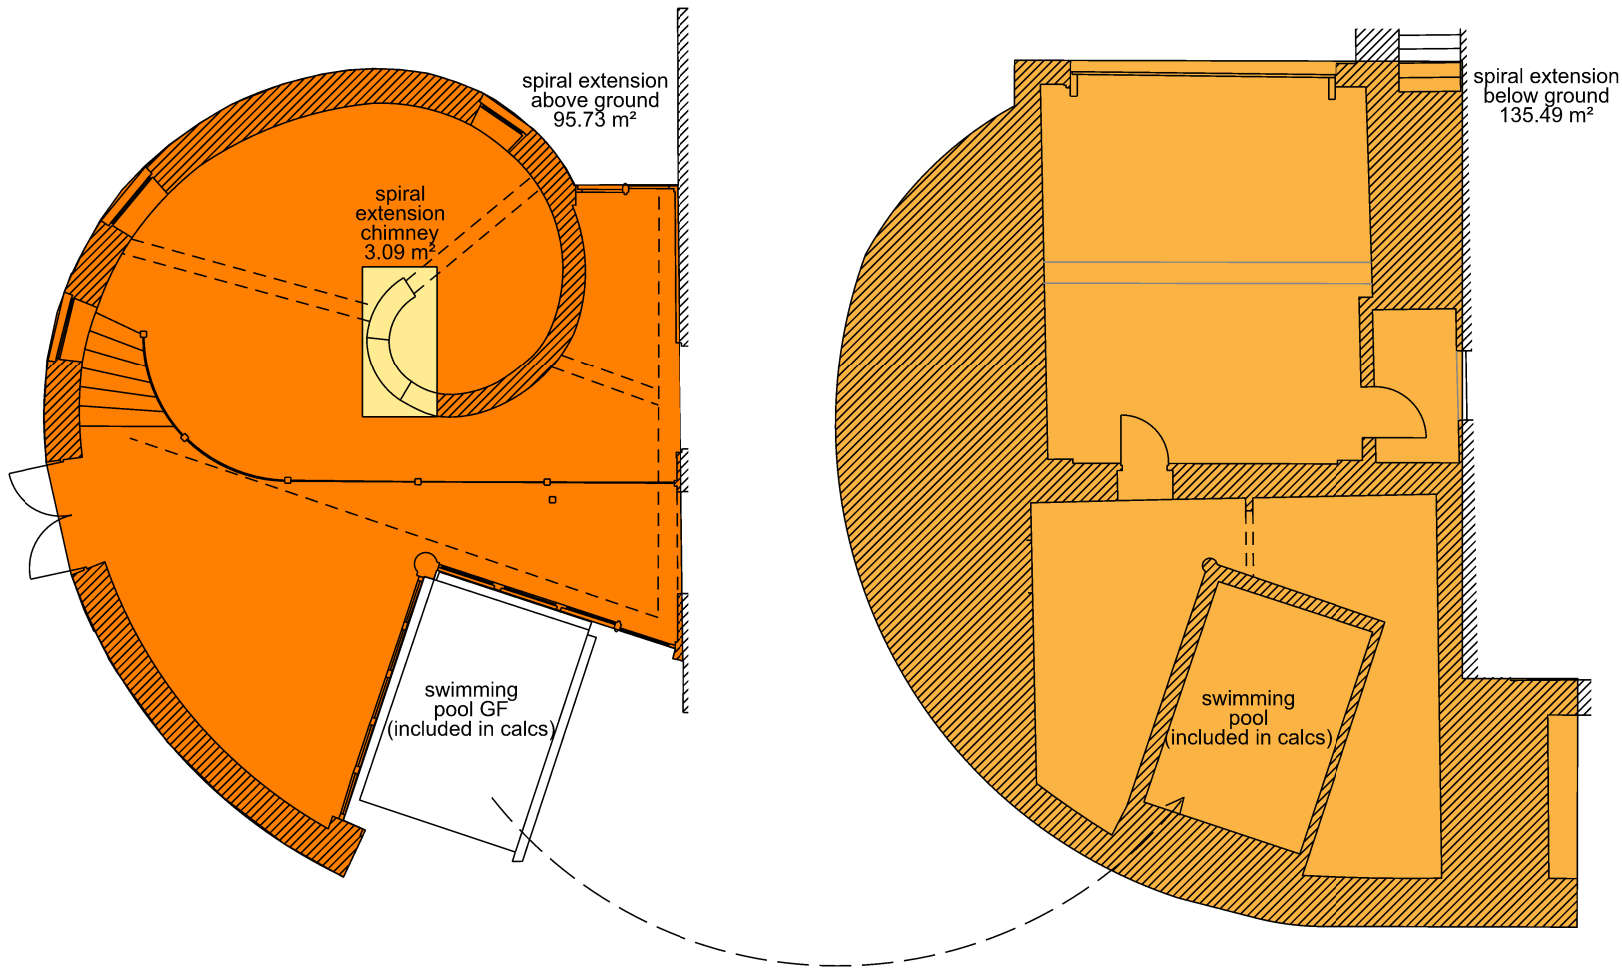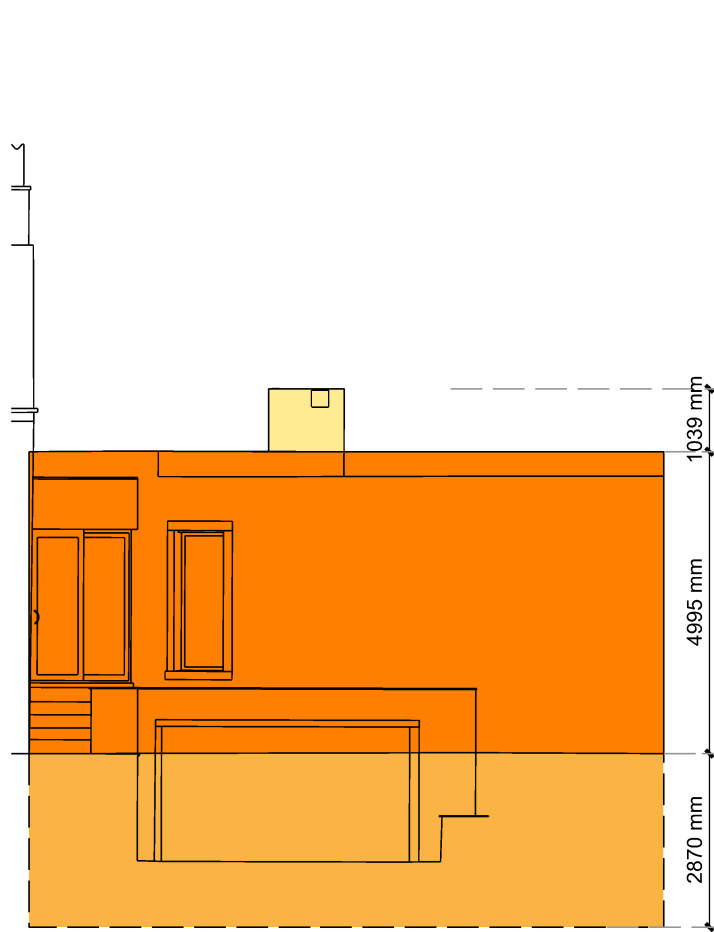

Chimney 3.09 m2 * 1.039 m = 3.21 m3



Above ground 95.73 m2 * 4.995 m = 478.17 m3

Below ground 135.49 m2 * 2.87 m = 388.86 m3

P01	27/10/23	Planning	AS
I01	29/09/23	First Issue	AS
Rev:	Date:	Description:	By:

Annex - existing

total annex (owned)	184.58 m3
total annex (not owned)	57.40 m3

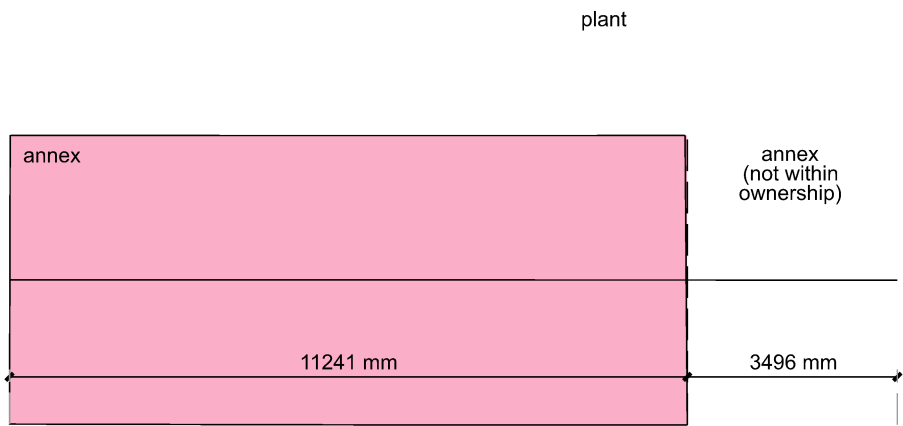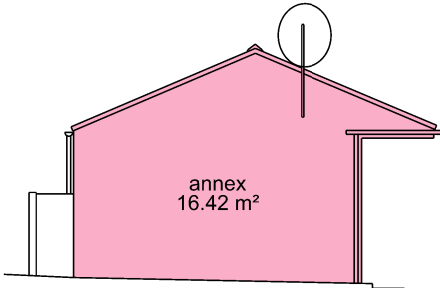

Annex (owned)	16.42 m2 * 11.241 m = 184.58 m3
Annex (not owned)	16.42 m2 * 3.496 m = 57.40 m3

VOLUME: EXISTING EXTRAS:	
Extension snail	870.24 m3
Annex	184.58 m3
total	1054.82 m3

PROJECT3
architects
4 back grafton street
altrincham
cheshire
WA14 1DY
0161 233 0575
mail@project3architects.com
www.project3architects.com

Project:
The Farmhouse, Littleborough
Title:
EXISTING VOLUME
Calculations
Status:
PLANNING
Drawing Number:
0763-P3A-XX-XX-DR-A-05601
Scale @ ISO A3:
nts
Revision:
P01