



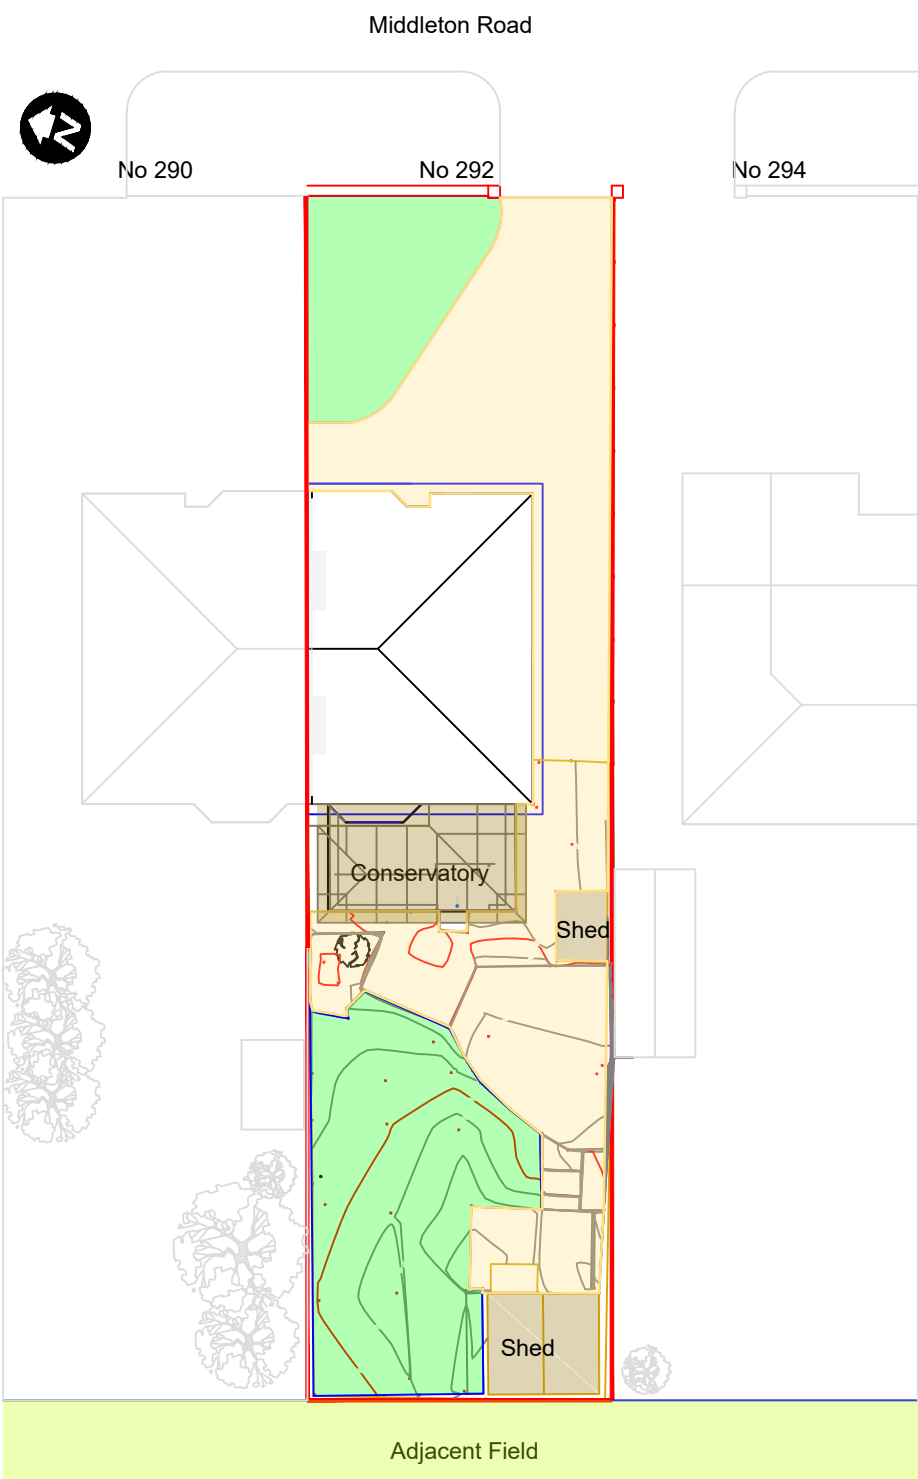

- Existing Key
- Outbuildings
 - Turfed areas
 - Hard landscaping

EXISTING BLOCK PLAN

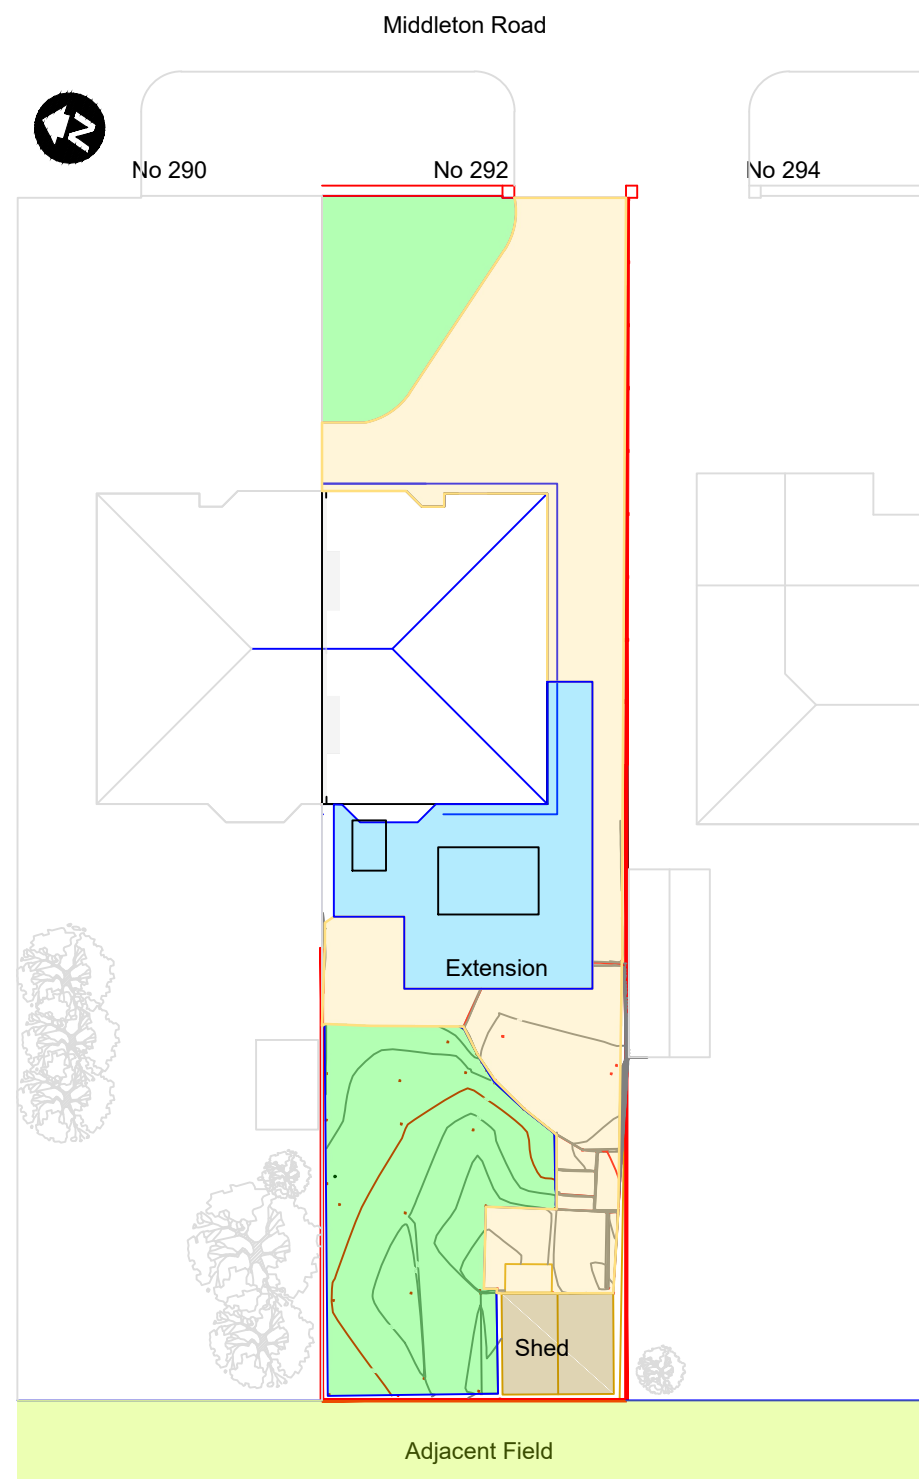

- Proposed Key
- Outbuildings
 - Turfed areas
 - Hard landscaping
 - Extension

PROPOSED BLOCK PLAN

Mark Corlett		Project/Contract		Rear Extension	
Design Stage		Discipline/Function		Construction	
Drawing Title		Drawn	Checked	Approved	
292 Middleton Road Site Layout / Block Plan		---	---	---	
		Date	Scale	Size	
		27/06/22	1:200	A3	
Drawing No.		NMC1001-C-DR-4001			Rev. P01.1