


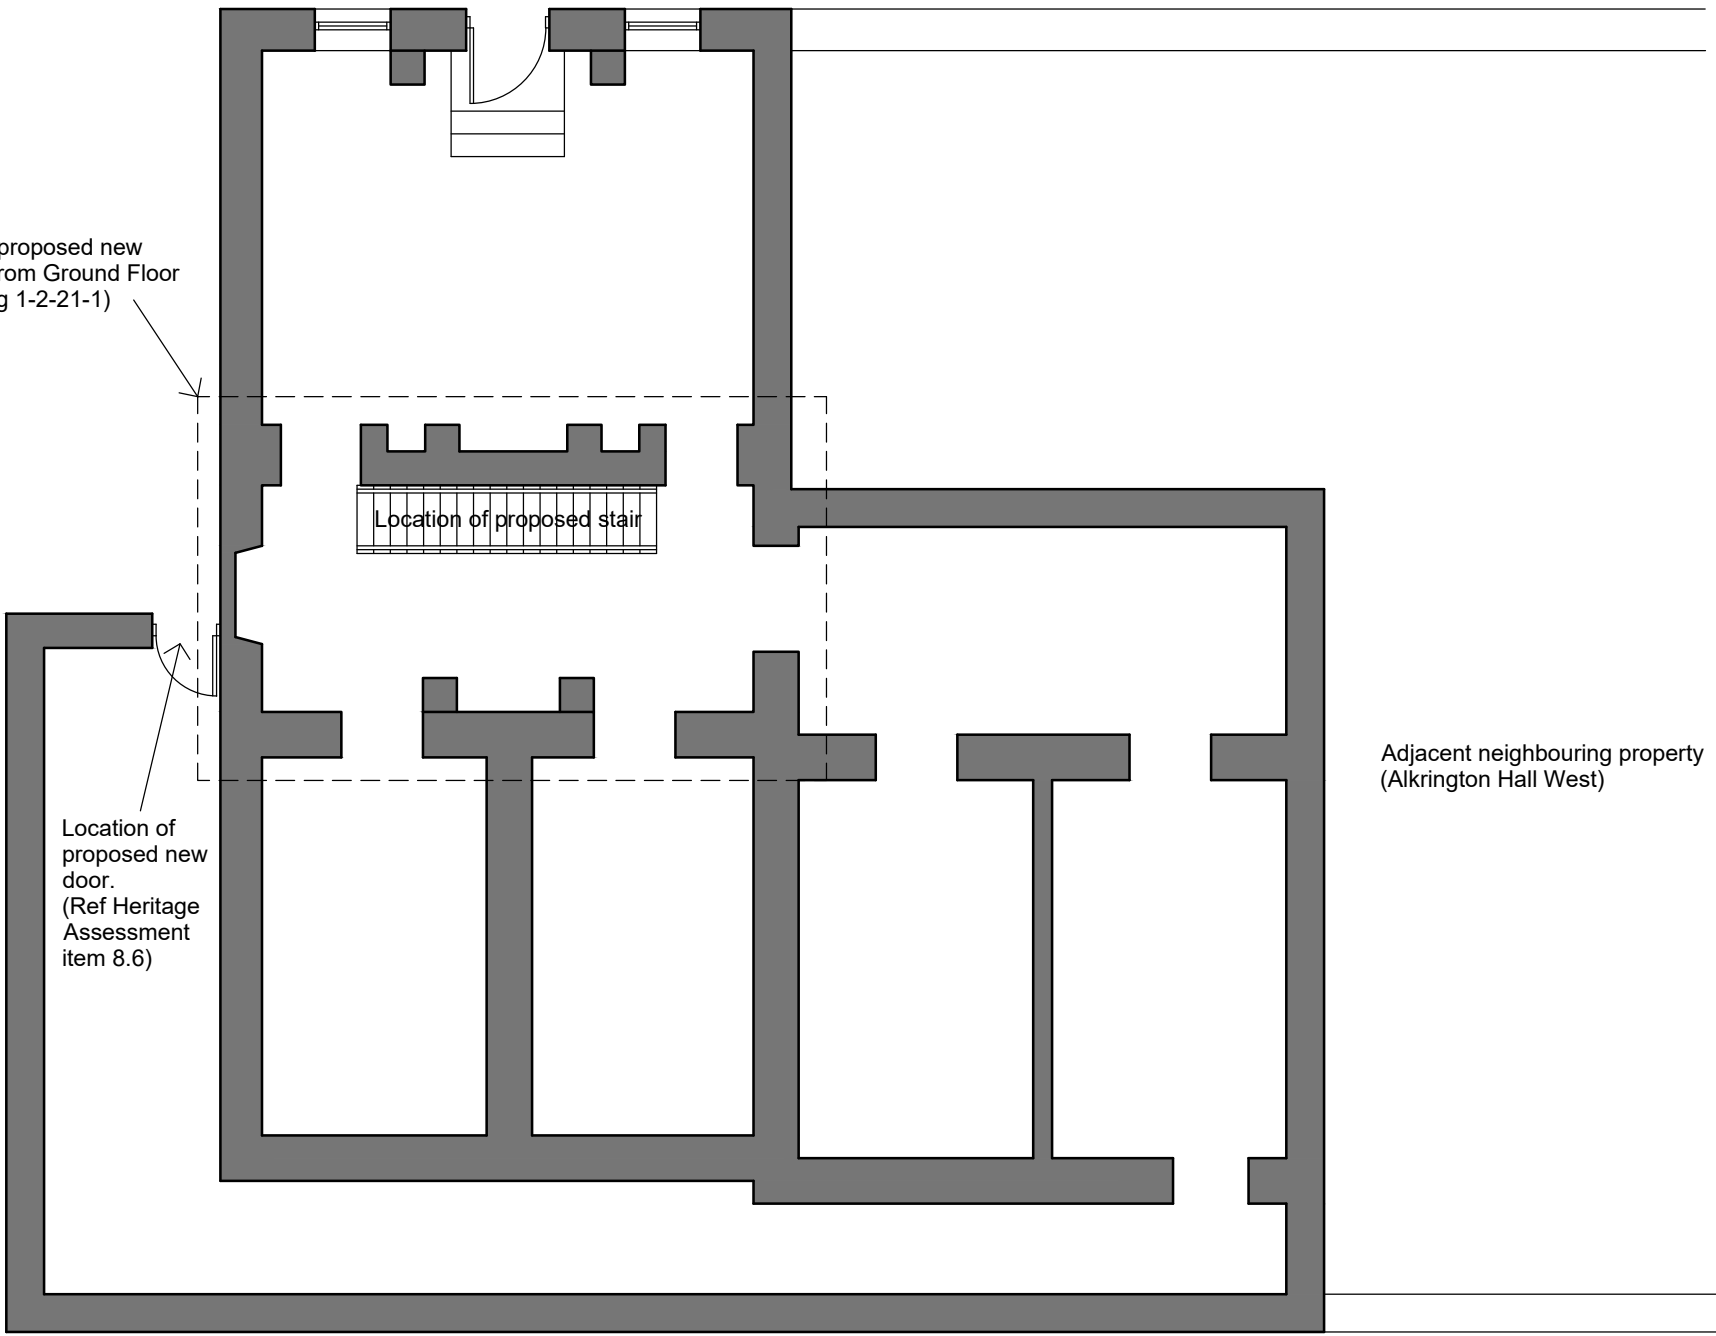

Basement Floor
Proposed Works Location Plan

NOTES

This drawing is only intended to indicate the location of the proposed works. Refer to the larger scale individual drawings for details of the proposed works.

Ian Bright Architects
Chartered Architects – Conservation Architects

Short House
1-5 Short Street
Macclesfield
SK11 6JY

t : 0161 818 2225
m: 0777 56 88825
w: www.ianbrightarchitects.com
e : ib@ianbrightarchitects.com

RIBA

Chartered Practice

arb

Architects Registration Board

job title Alkrington Hall East	drawing title Basement Proposed Works Location Plan	scale 1:50	sheet print size A3	date of this issue 09/03/2023	drawn by ITB	revisions record			
		drawing purpose Planning and Listed Building Consent	drawing status Submission	job no. 2529	drawing no. 1-2-21-3	rev	rev	date	details by

Do not scale from this drawing. Use figured dimensions only. This drawing must only be used for the purpose for which it is supplied. The copyright of this drawing remains with Ian Bright Architects Ltd and cannot be used by any other party for any purpose without prior written agreement.