
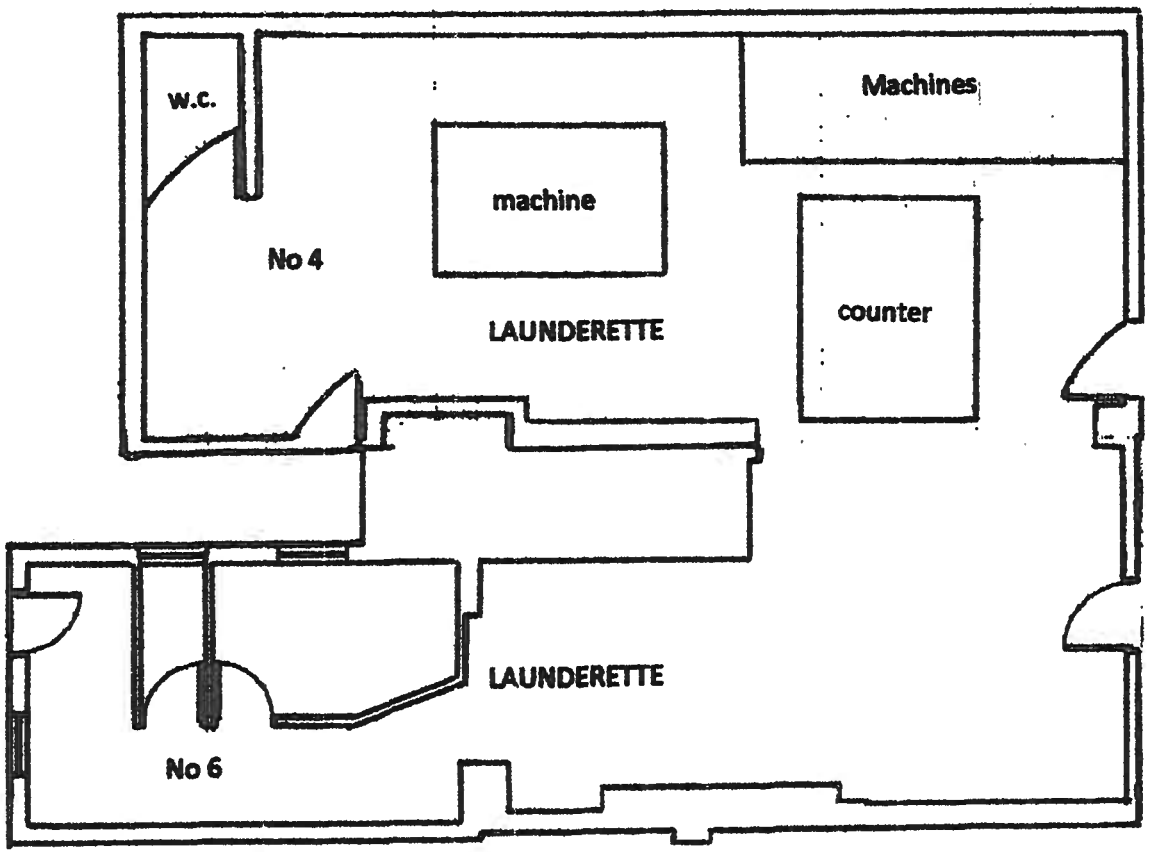


Existing Ground Floor 4 and 6 Kingsway

Scale 1:100 at A4

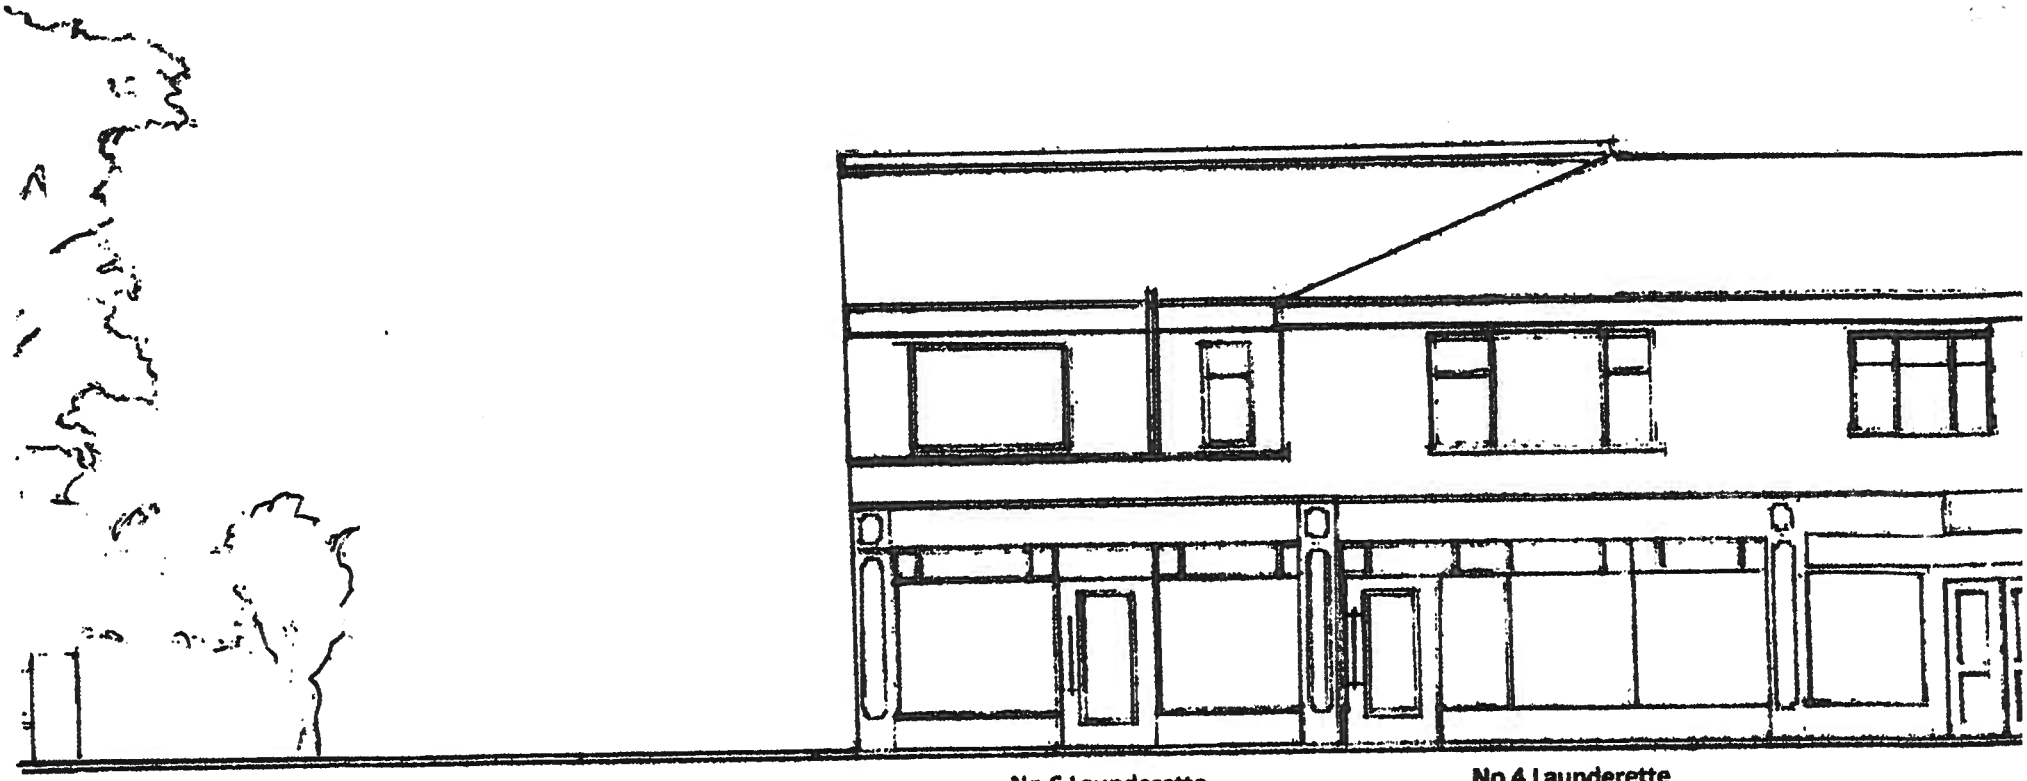

FRONT ELEVATION SCALE 1 / 100 At A4

No 4 and No 6 Kingsway Existing

Alkrington