


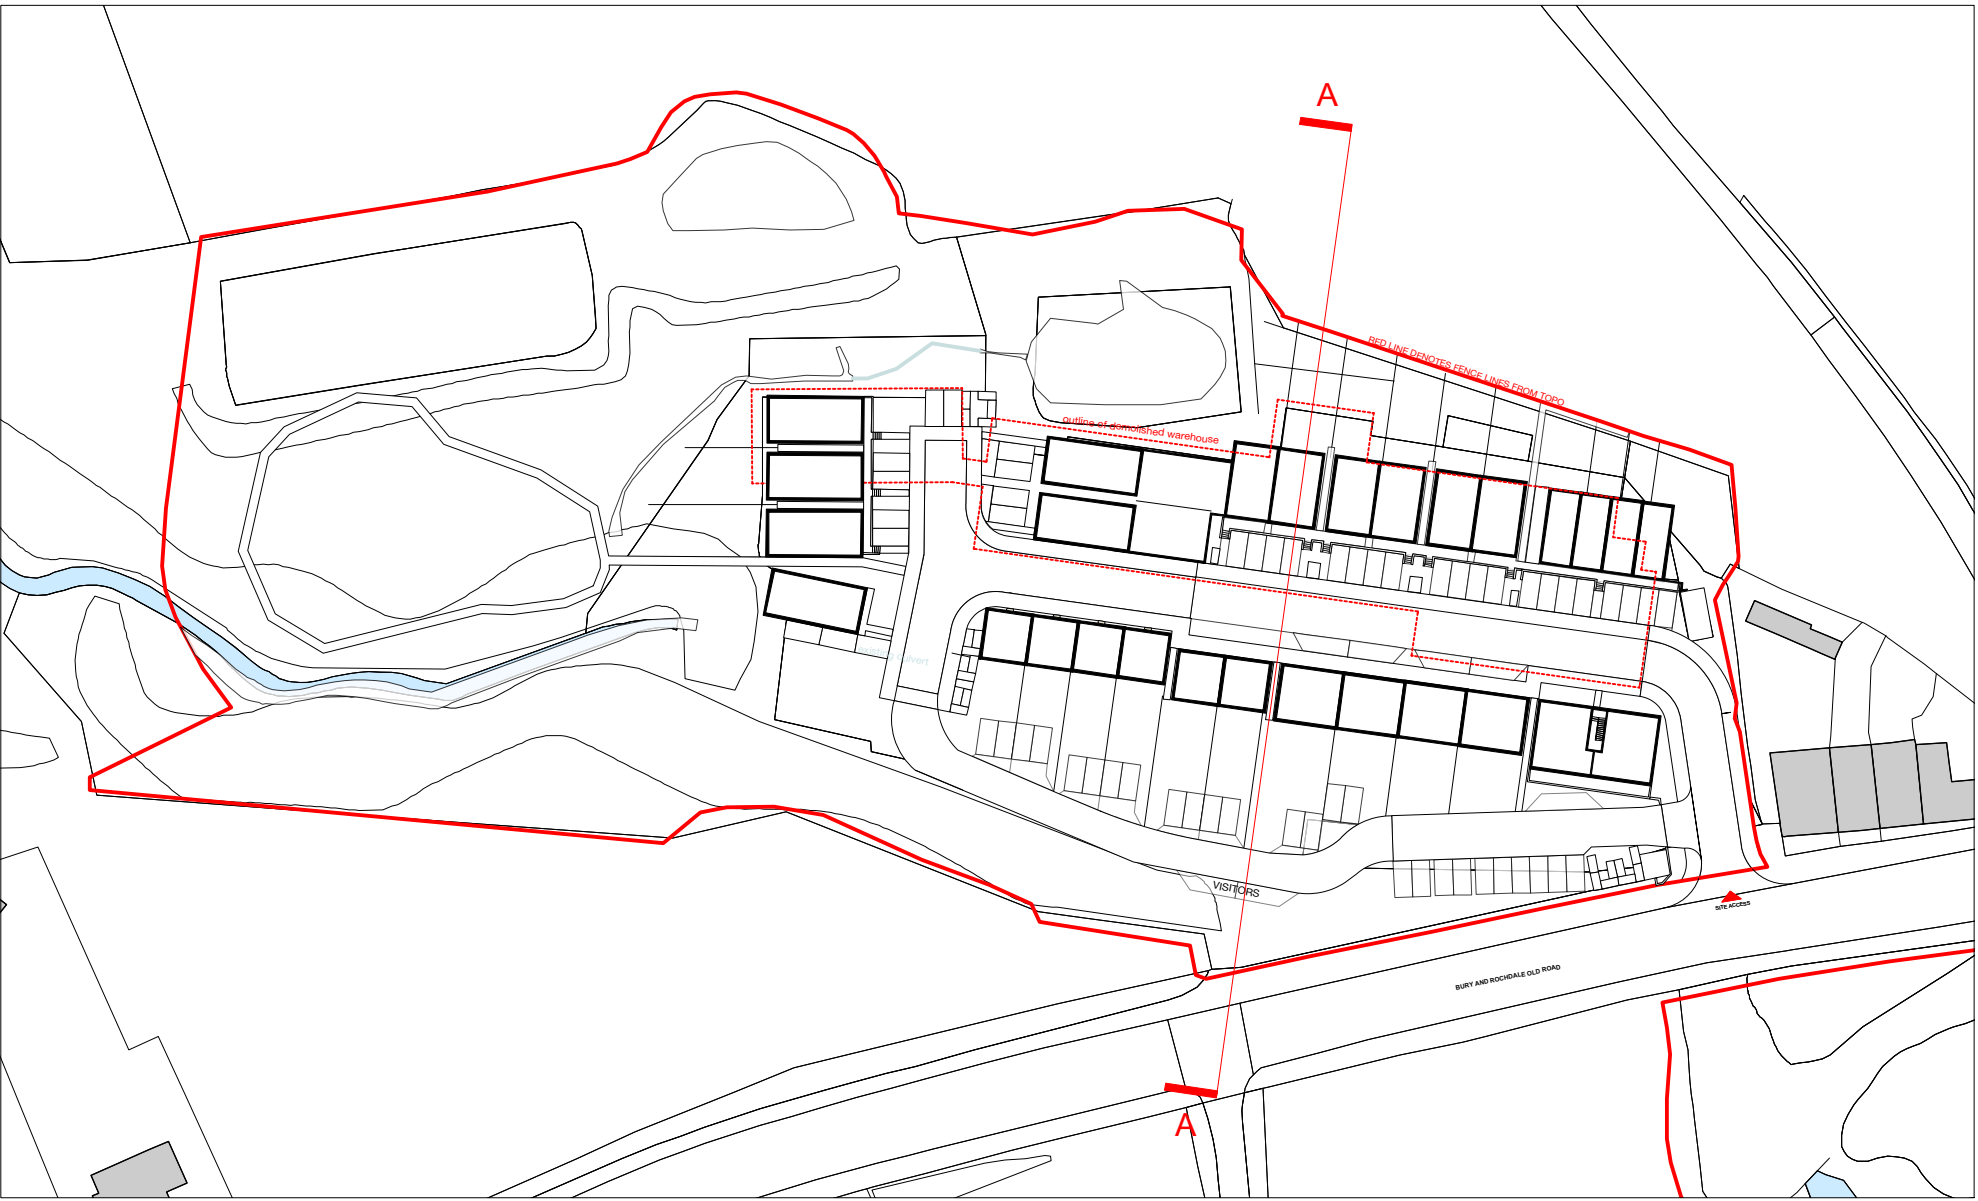

CONTEXT ELEVATION KEY
1:1000 @A1



PROPOSED CONTEXT ELEVATION A

1:200 @A1

IMPORTANT NOTES:

REVISION	DATE	DESCRIPTION

CLIENT:	
PROJECT:	PROPOSED RESIDENTIAL DEVELOPMENT
ADDRESS:	TACK LEA WORKS, BURY, BL9 7UA
DRAWING TITLE:	PROPOSED CONTEXT ELEVATION A
SCALE:	1:200 @A1
DATE:	AUG 2022
DRAWING NO:	A645_P_300

OLLIER SMURTHWAITE ARCHITECTS

40 King Street, Manchester, M2 6BA
T 0161 883 0838
F 0161 883 0839
E mail@olliersmurthwaite.com