LOFT FLOOR PLAN
as proposed
scale1:50 @ A3

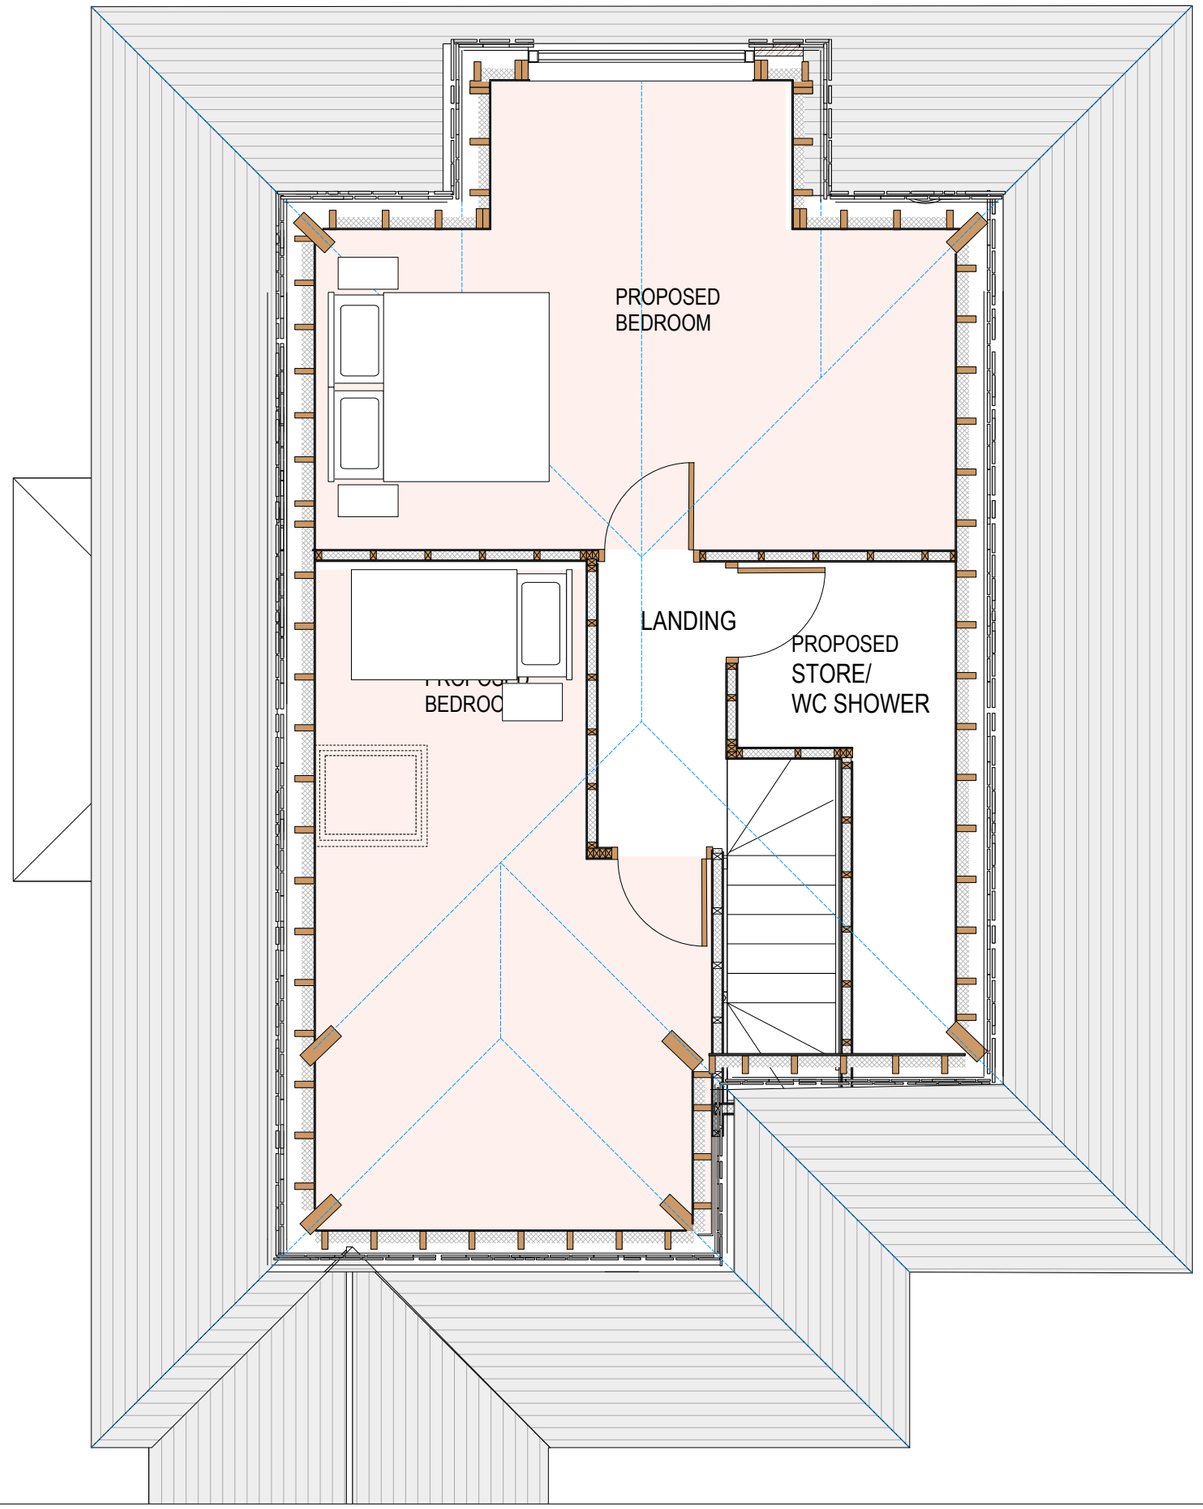

SUBJECT TO PLANNING
AND
BUILDING REGULATION APPROVAL

Commencement on site before full
Building Regulation approval at own risk

Revisions			
	A	Roof amendment	11-2020

project
Proposed taking down existing single storey side and rear extension and construction of Two Storey Side and Rear Extension.
at
30 Moss Lane, Middleton.
M24 1WX
client
Mr and Mrs R. White

drawing LOFT FLOOR PLAN as proposed	date Sept 2020
	sheet
	scale as indicated @ A3
status Planning Submission	A rev.

Building Regulation Submission
& Planning Lawful Consent