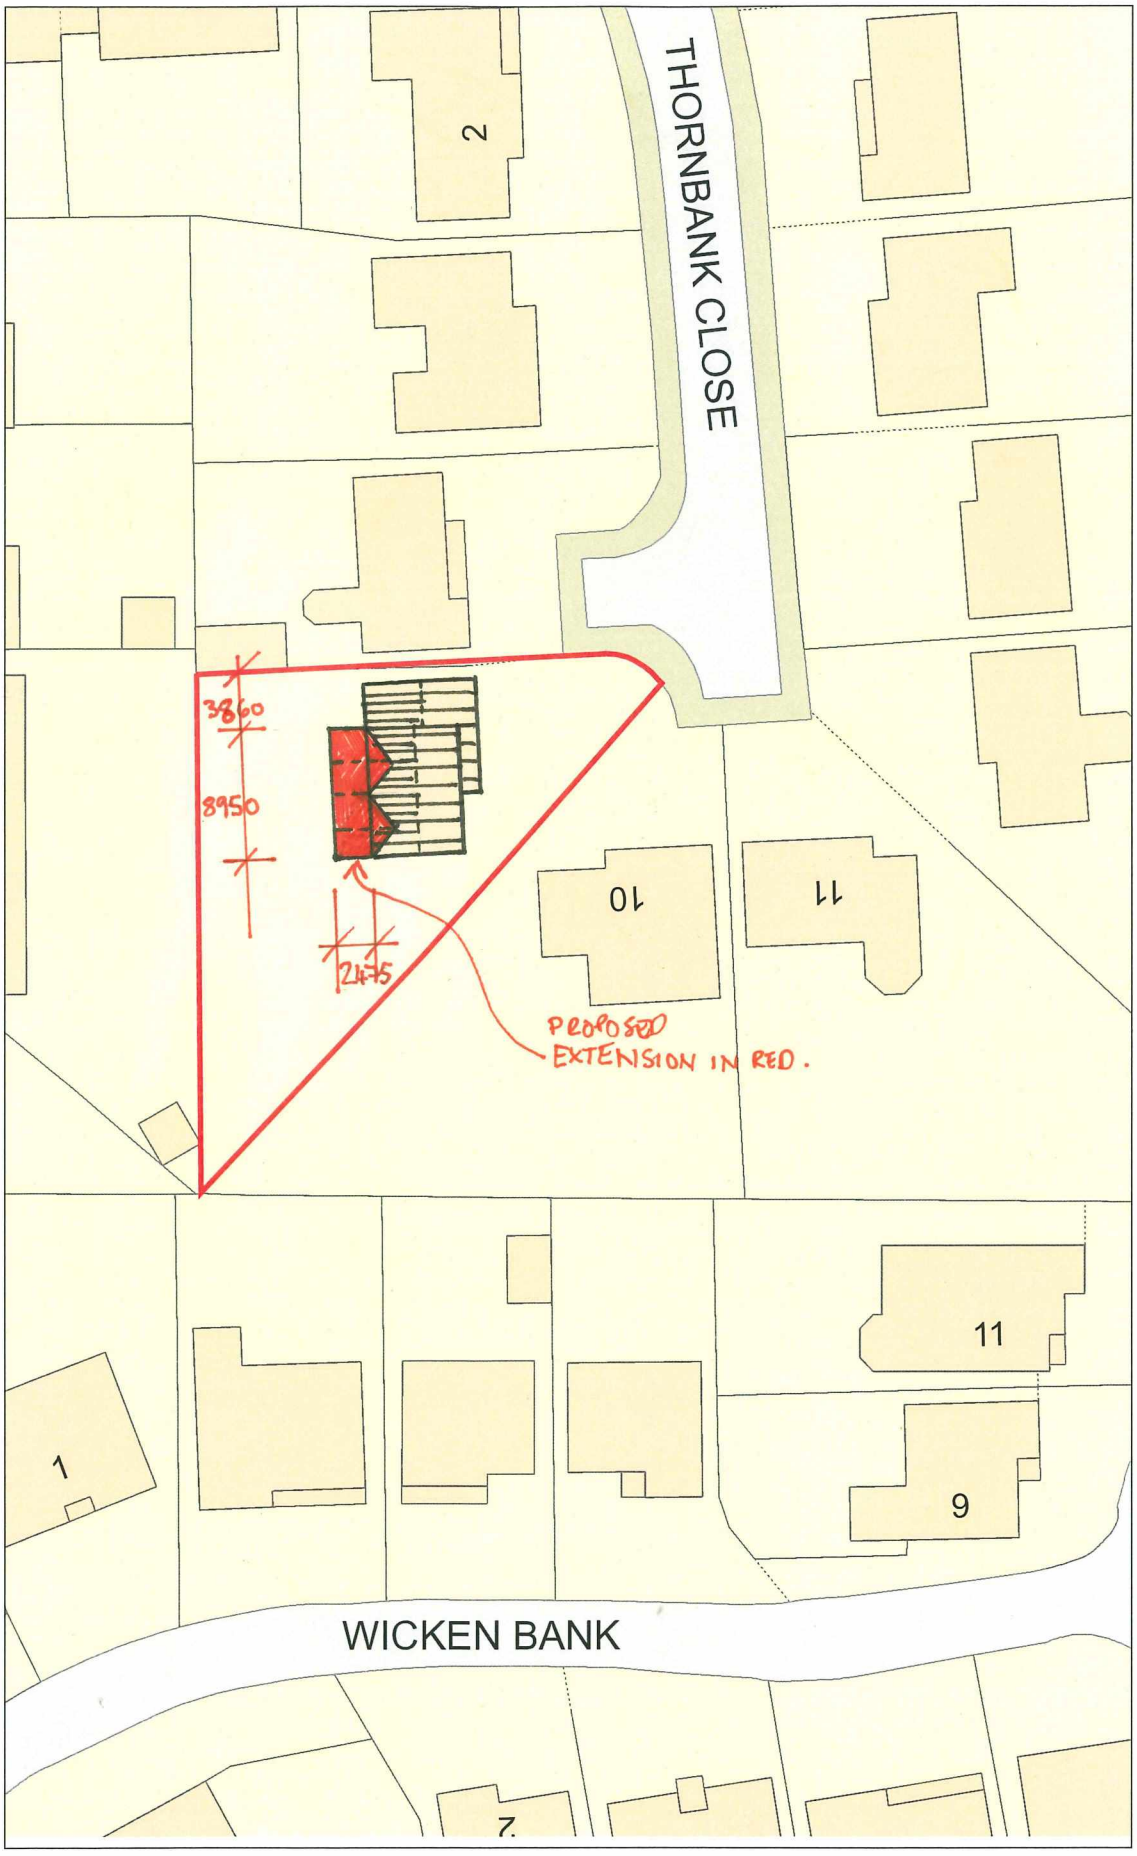

Date :	28/04/2022 13:33:30
Centre X :	386250
Centre Y :	409332
Scale :	500

Site Block Plan
AS PROPOSED
Scale 1:500

8 Thornbank Close
Heywood
OL10 2NH

Client: Natalie Wyatt