- do not scale dimensions from this drawing
- all dimensions to be checked on-site and discrepancies to be reported to the architects

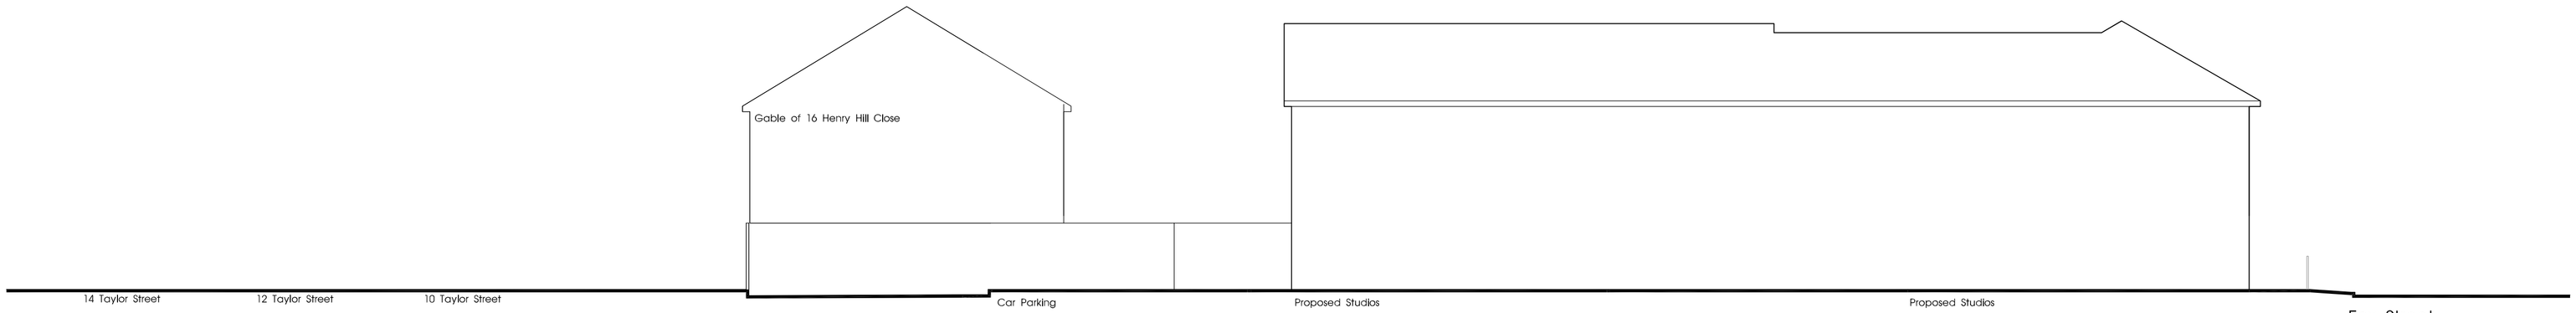

Taylor Street Street Scene - Studios

0 5 metres
SCALE

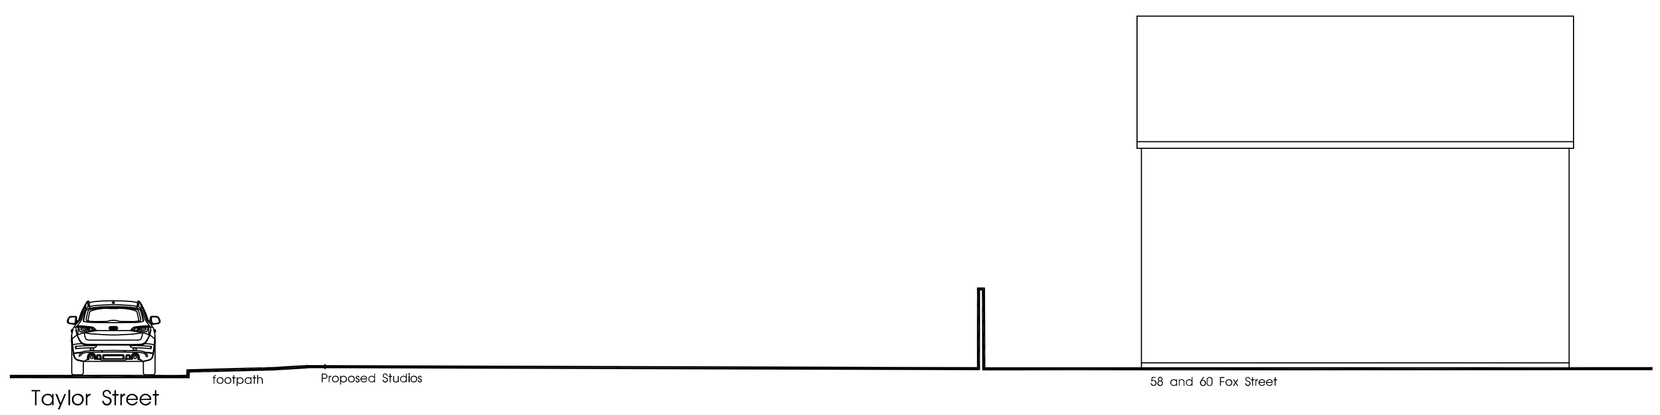

Taylor Street

Fox Street Street Scene - Studios scale 1:100

0 5 metres
SCALE

client

project
Proposed Residential Development,
Taylor Street/ Fox Street,
Heywood, Rochdale

title
Street Scenes Studios

drawing number
3418:11

revision

scale
1:100 A1

date

drawn by
RH

staus

fisk
& associates
architects

20 chorley road, swinton, manchester, m27 5aj
t - 0161 793 5300 e - info@rafisk.co.uk