



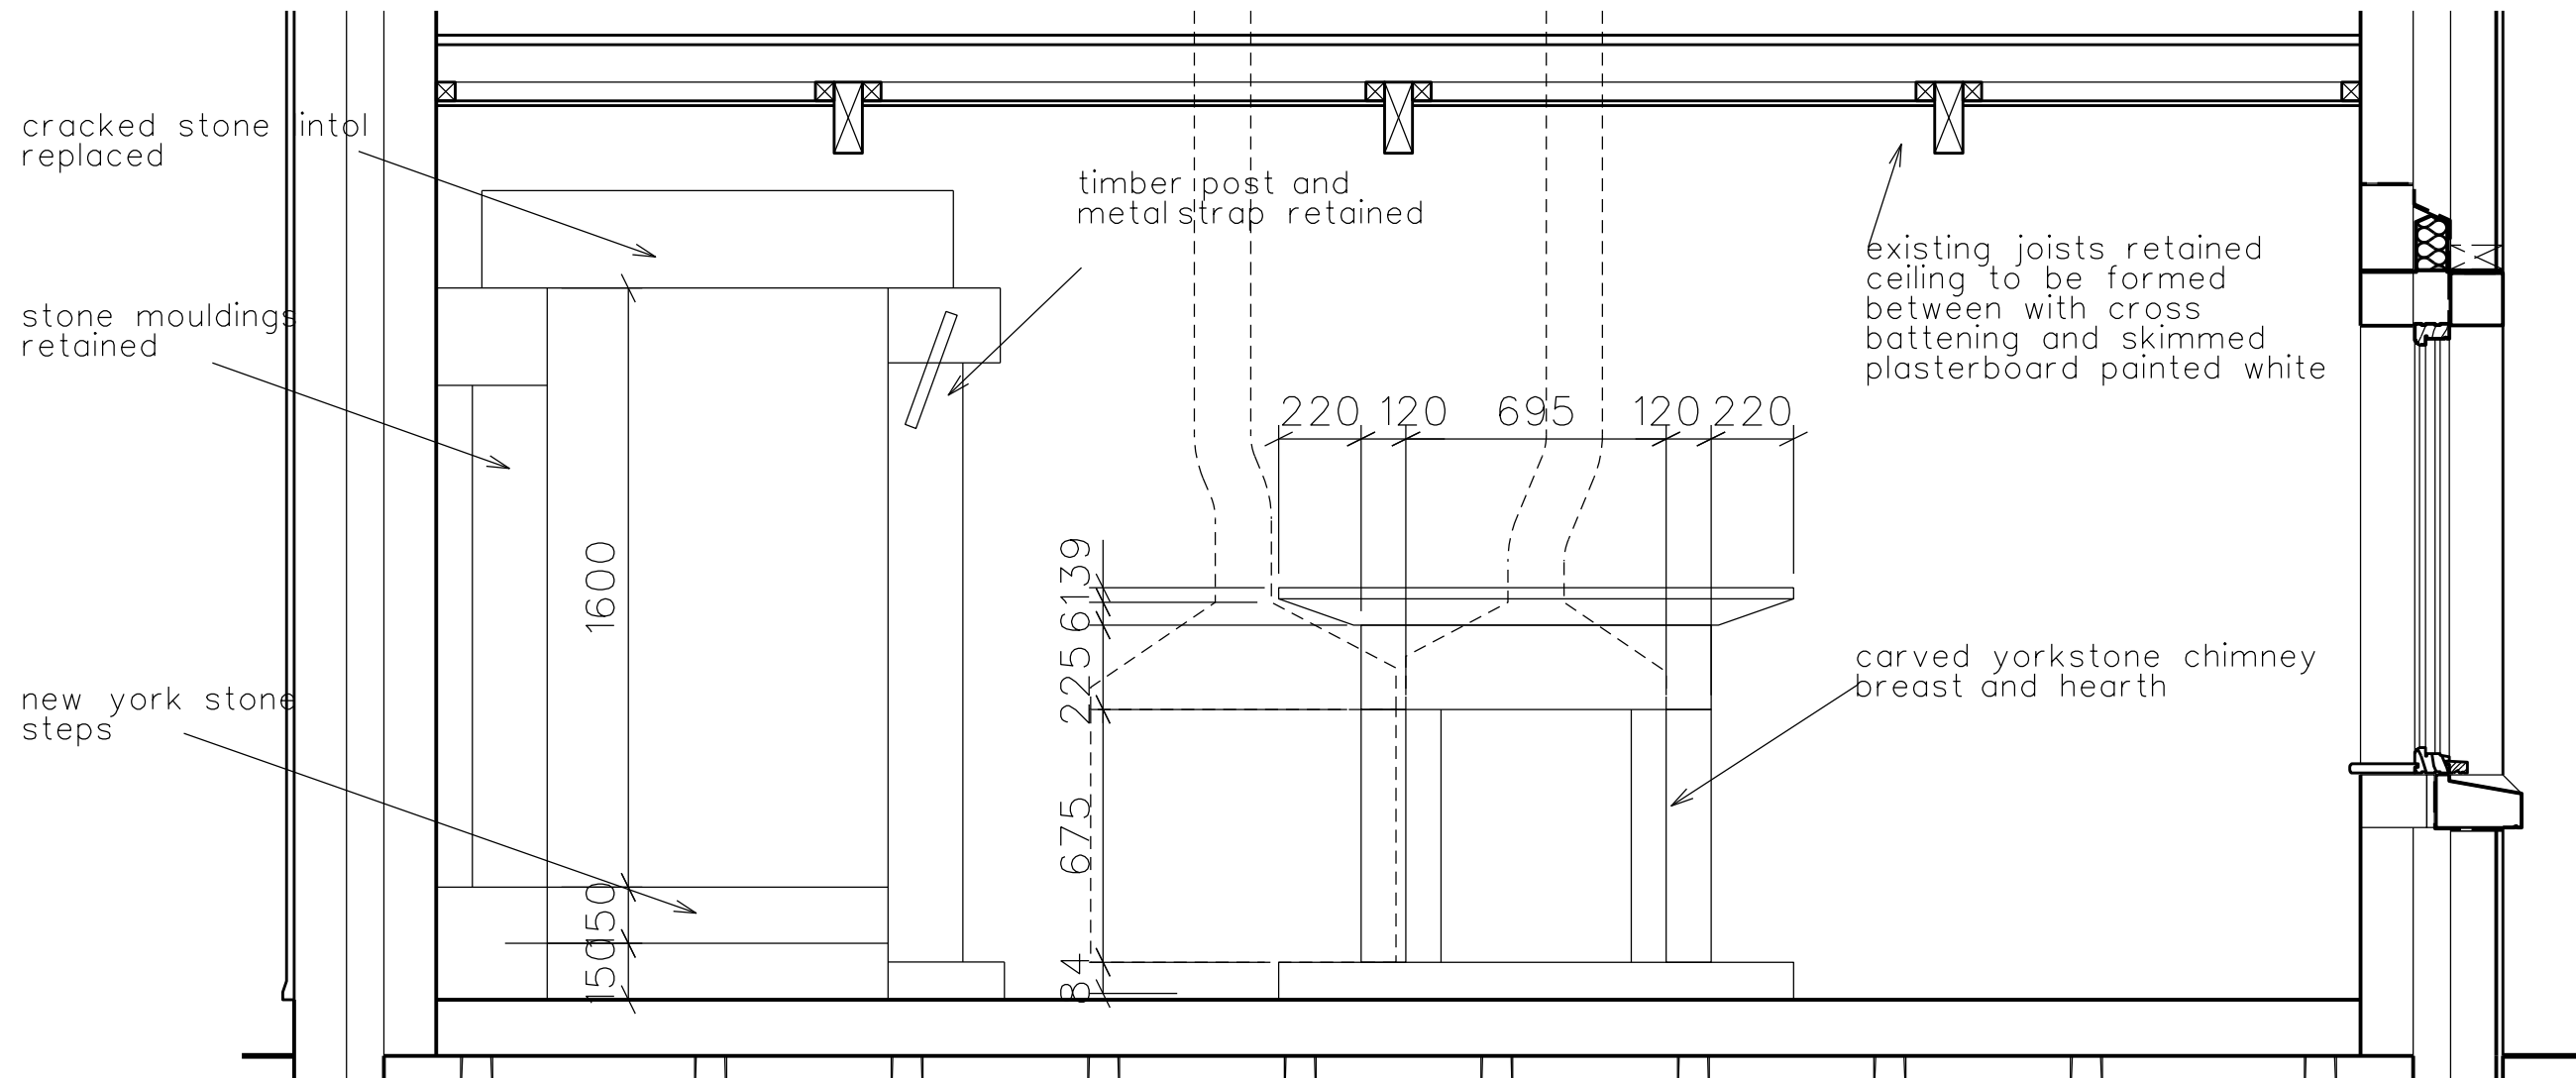

ELEVATION DETAIL OF BREACH IN WALL BETWEEN FAMILY ROOM AND LIVING ROOM + CHIMNEY BREASTWINDOW + CHIMNEY STACK

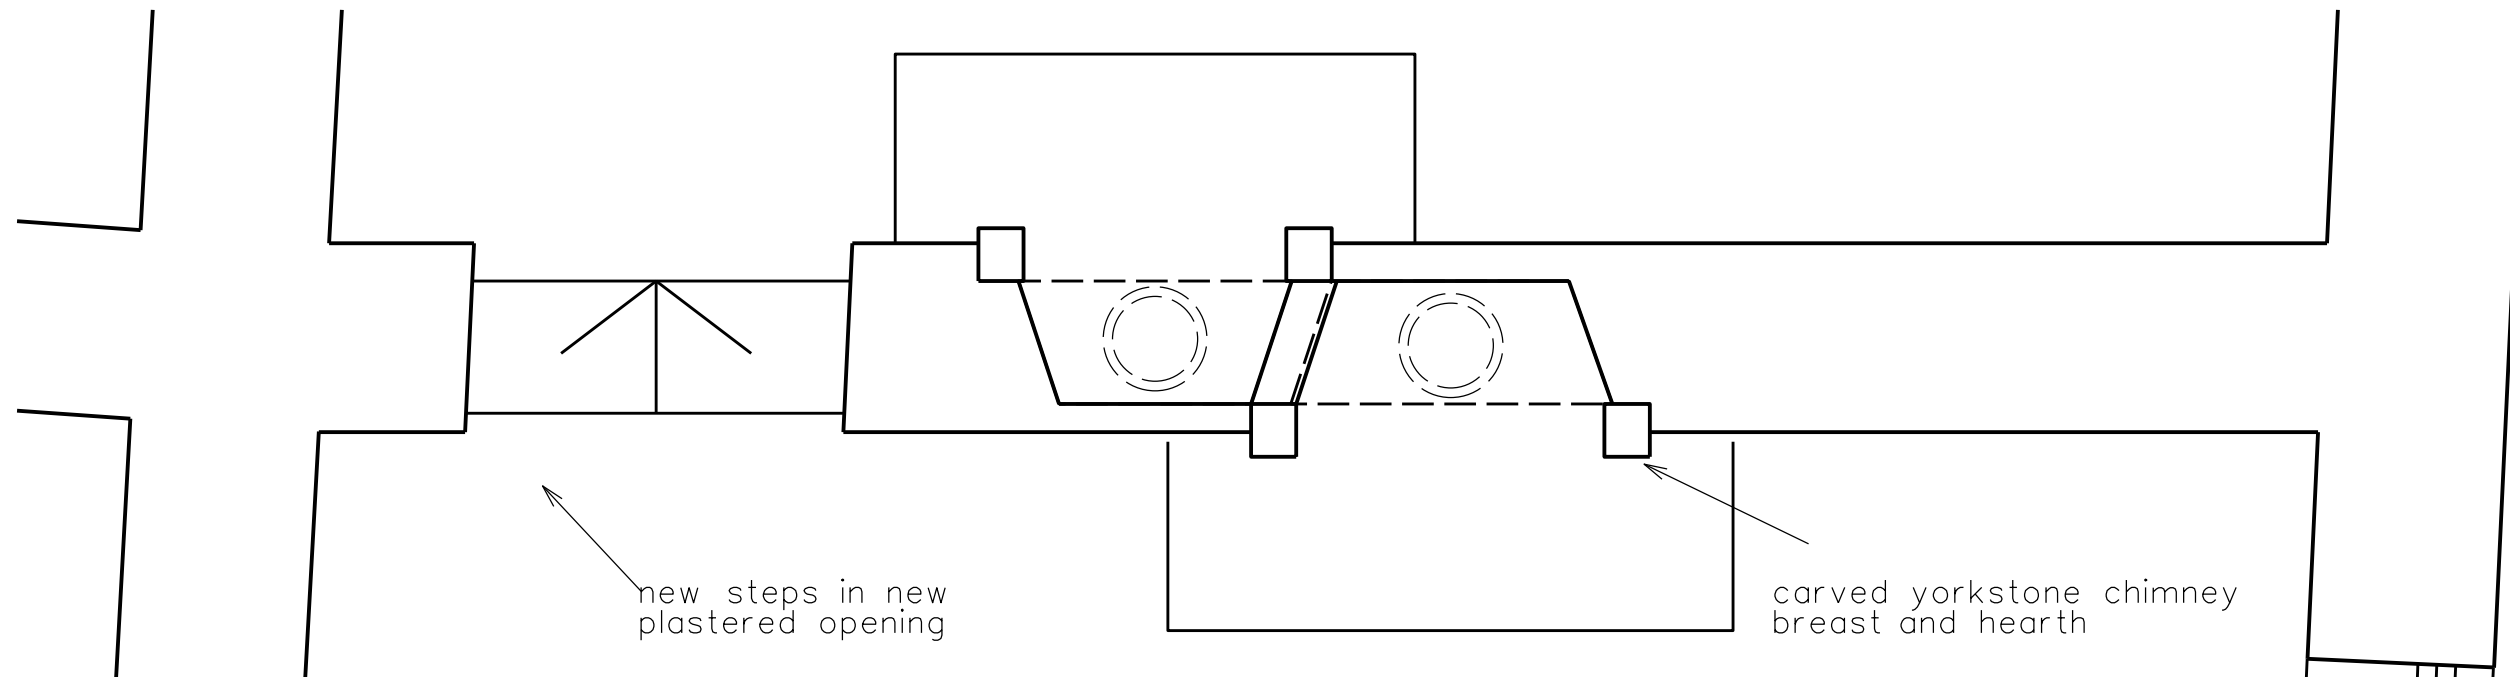

PLAN DETAIL OF BREACH IN WALL BETWEEN FAMILY ROOM AND LIVING ROOM + CHIMNEY BREASTWINDOW + CHIMNEY STACK

BURR DESIGN ASSOCIATES

notes
MAIN OFFICE: 1 Top Of the Hill, Colden, Hebden Bridge, HX77PJ.
CORNWALL OFFICE: East Coker, Leedstown, Hayle, TR27 6EW
Tel: 07720059525, E mail: dennis@burrdesign.co.uk
Company No: 5371811 - Director: Dennis R. Burr, BaArch, DipArch, MaUD Oxford

revisions
reference remarks

date

project Tithe Barn, Milnrow - Garage/workshop Conversion

drawing title Detail of New Breach

project ref. 1202

drawing no. DET/03

date 18/01/2023

scale 1:20 @ A3

All Copyright Reserved.
Drawings not to be copied without express consent.
Do not scale drawings (page scaling none) - All dimensions to be checked on site.