



front




rear

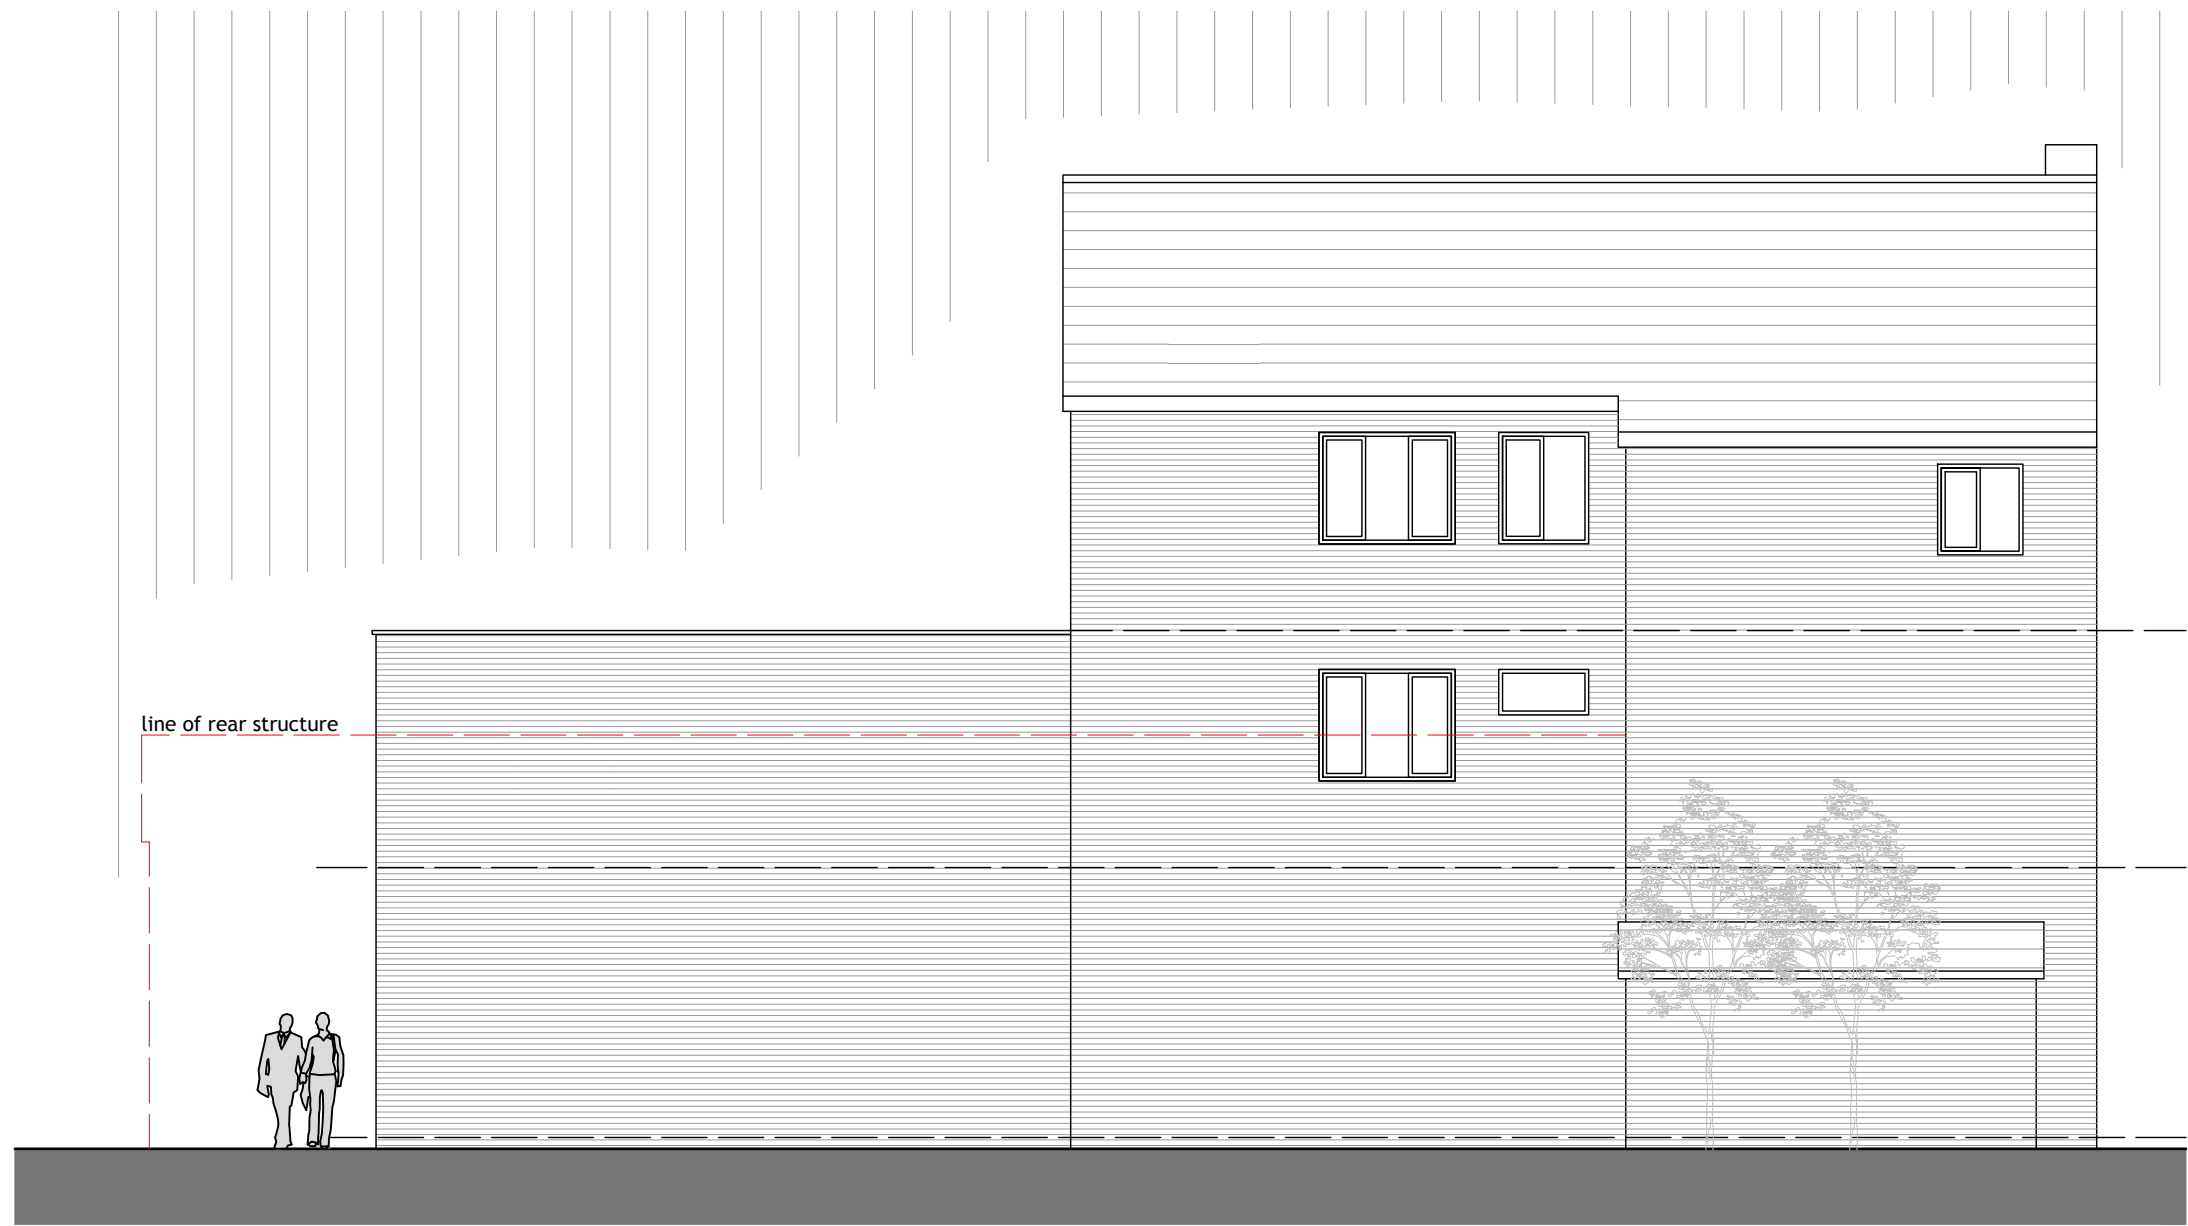


gable

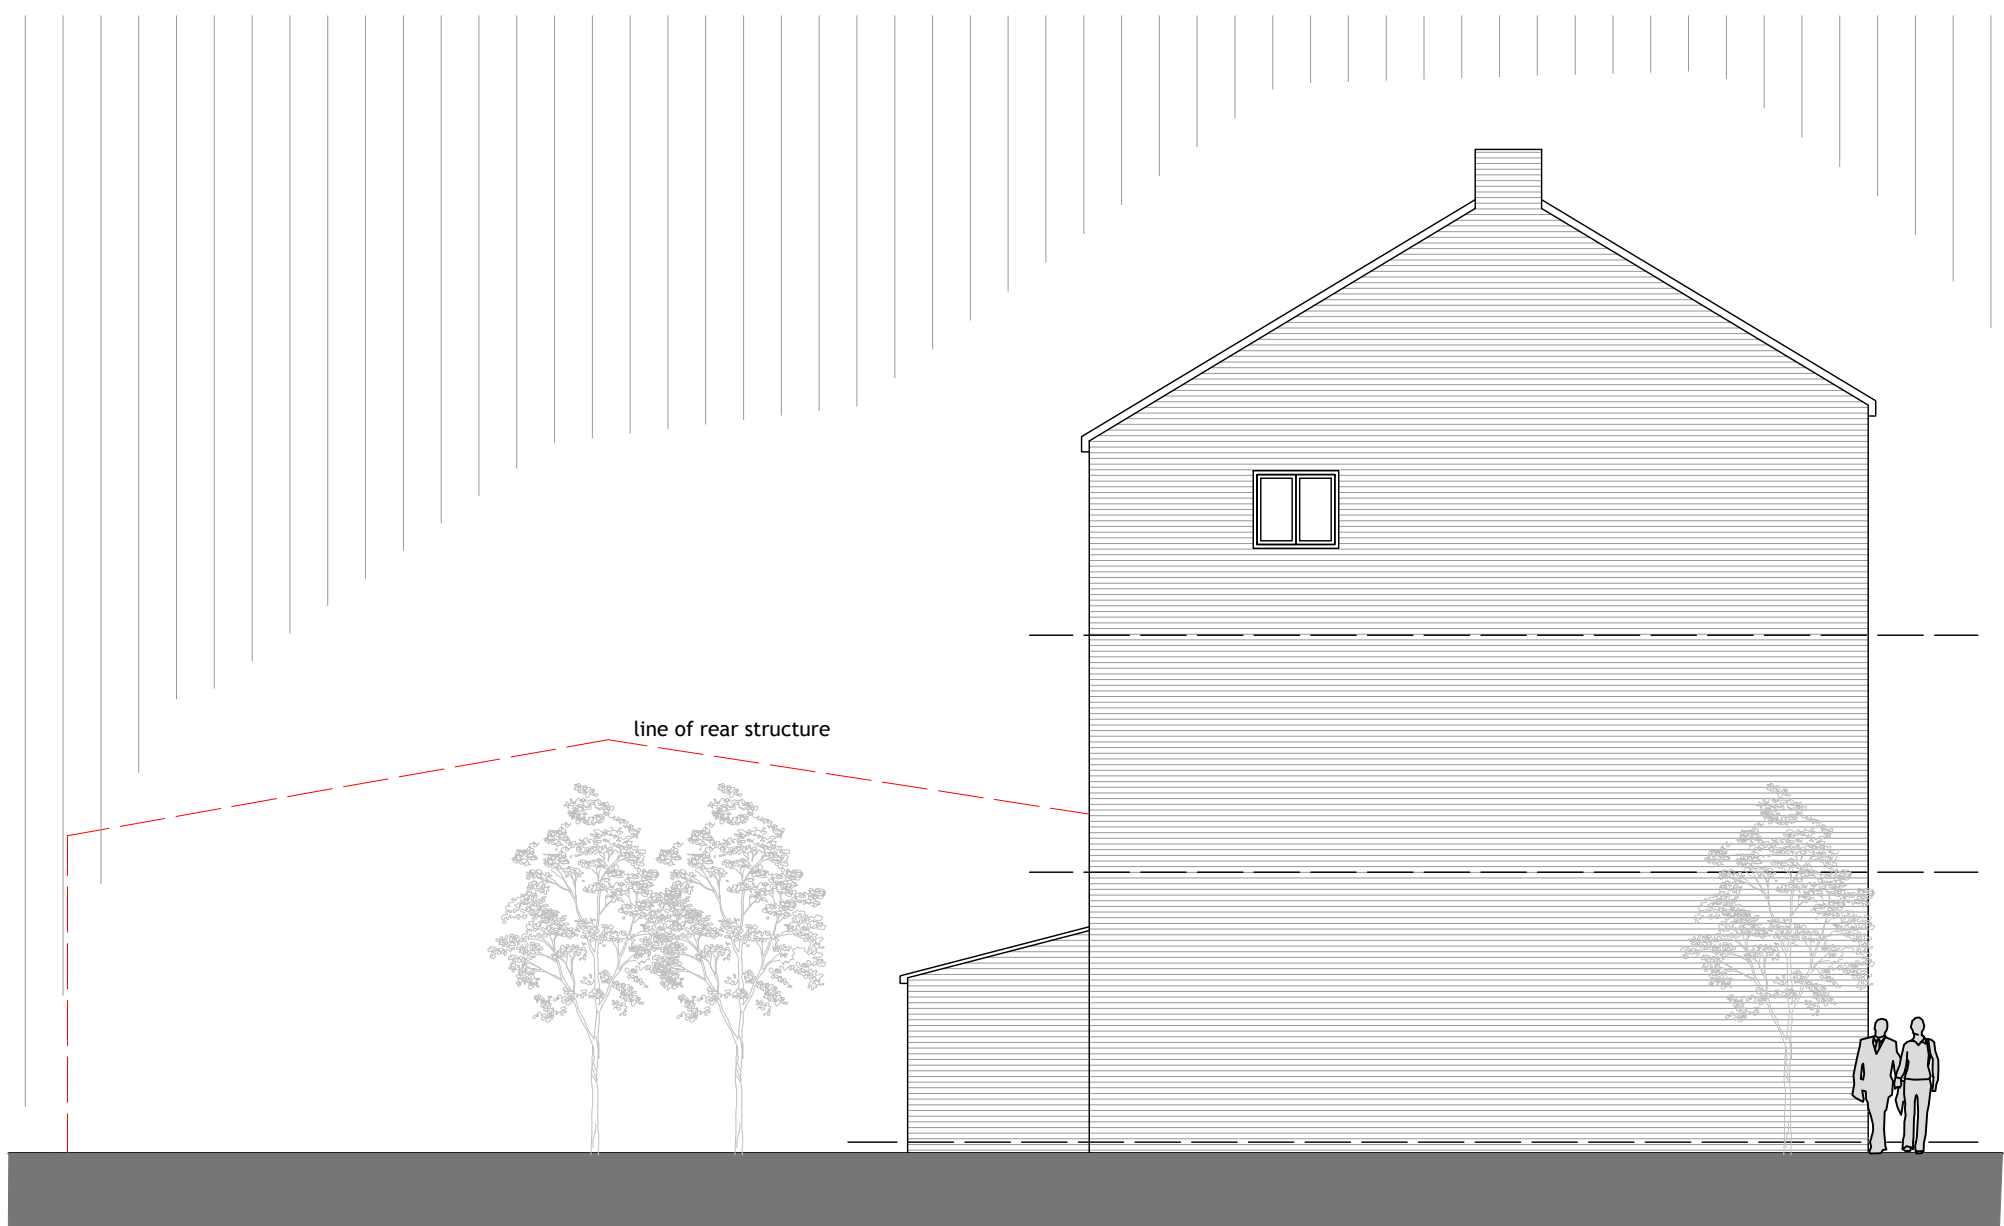

gable

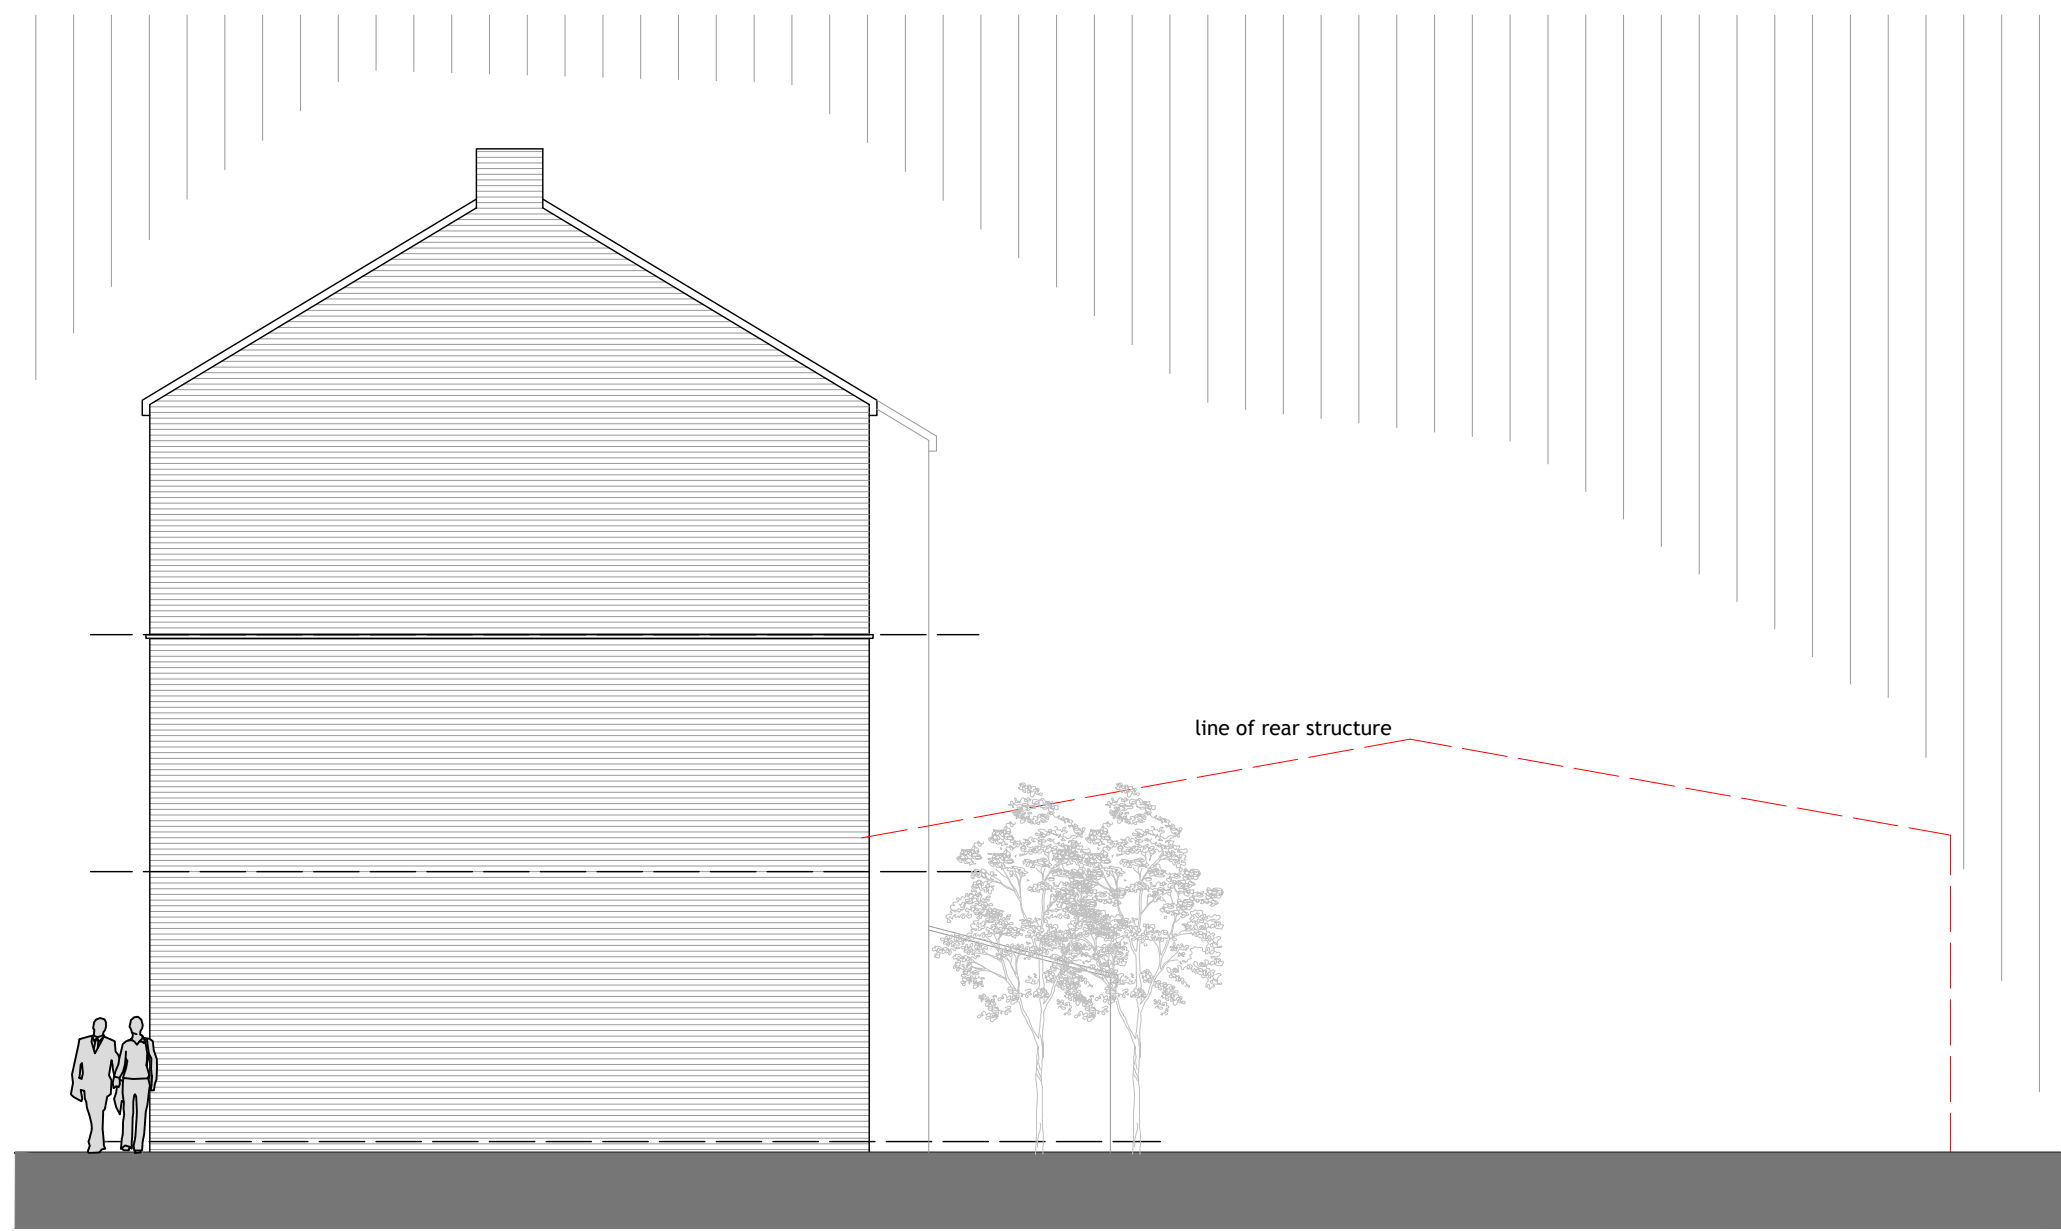

second

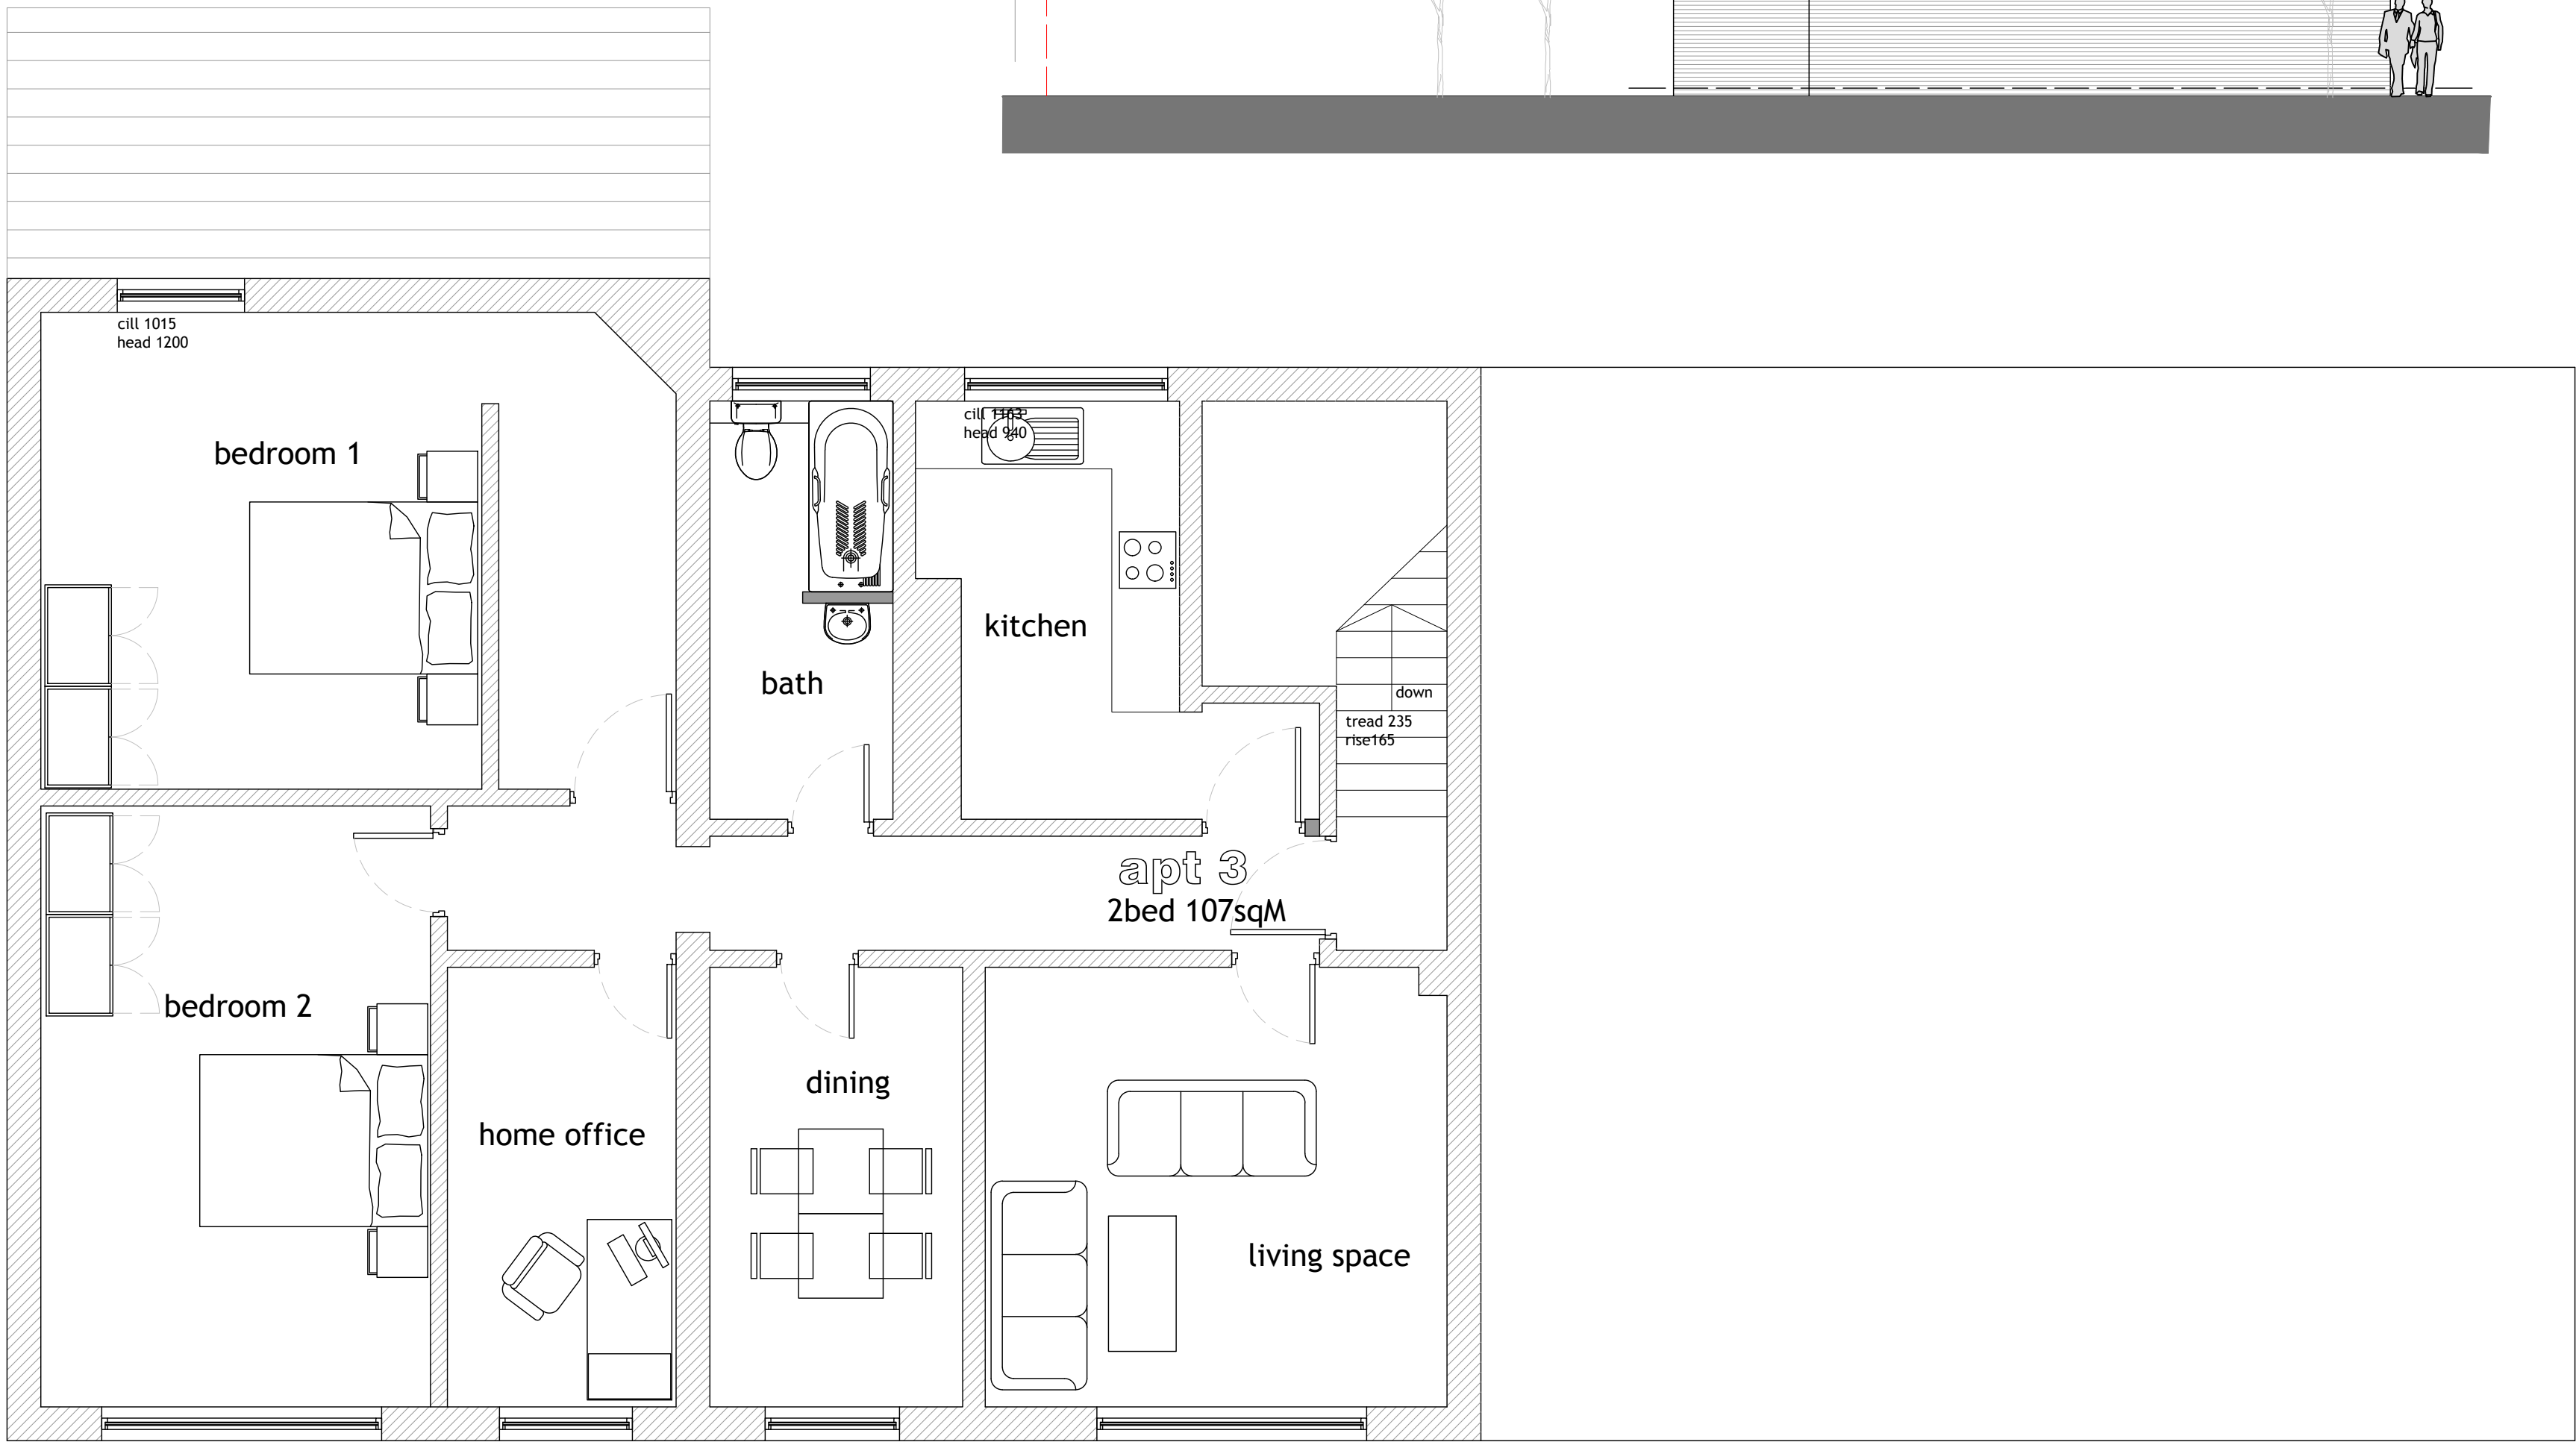

All levels and dimensions must be checked on site by contractor prior to commencement of works. Any variations must be reported to the client.
All information herein is the copyright of the designer. Copying in full or in part is forbidden without the written permission from the designer.

Client	Mr Alfredo Moghimi			Drawing Number 817-04
Project	29 Market Place Middleton. M24 6AE			
By	Proposed Plans and Elevations			
For	MAHE Architecture			

