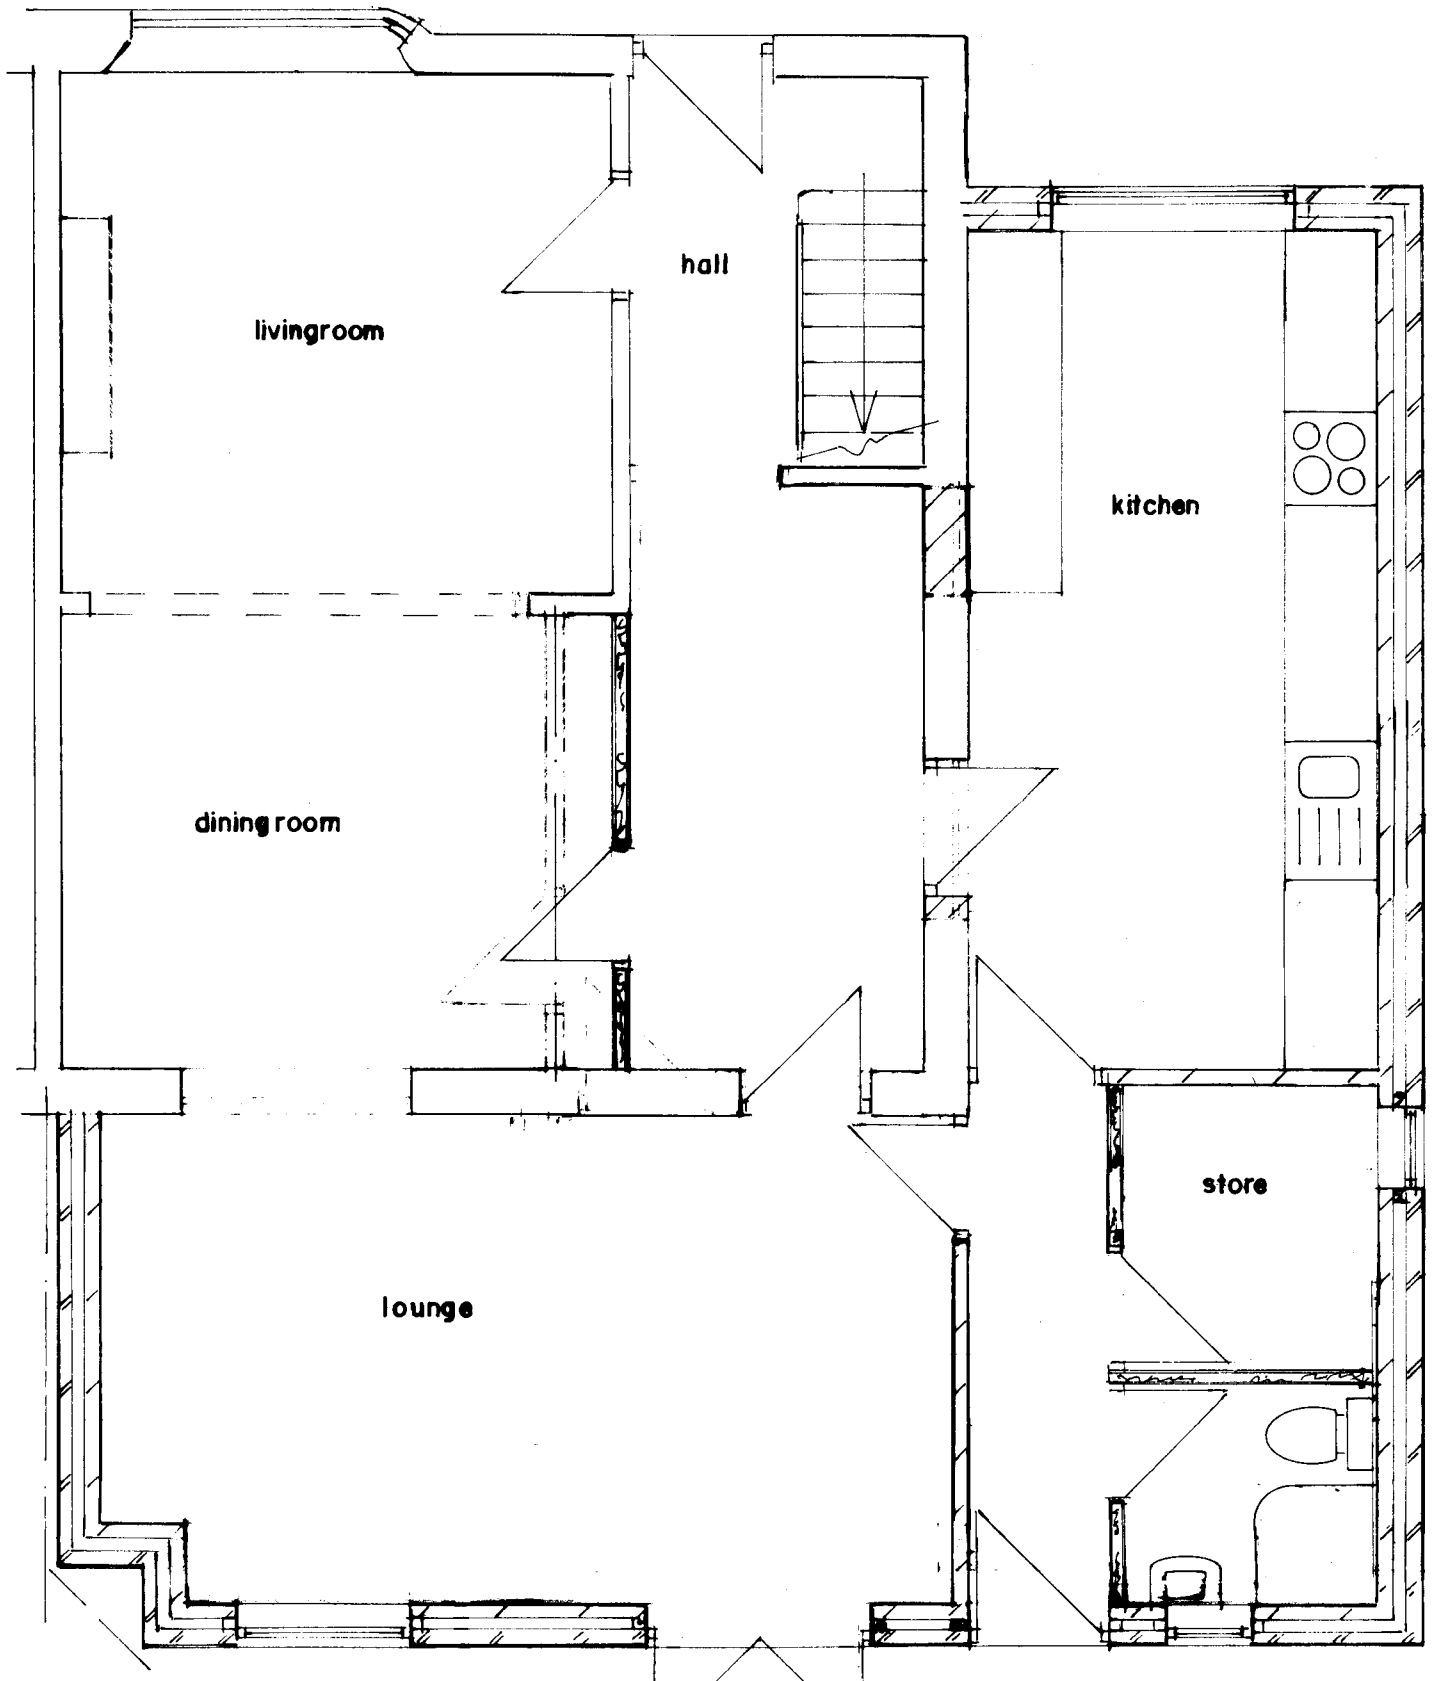

GROUND FLOOR PLAN
(PROPOSED)

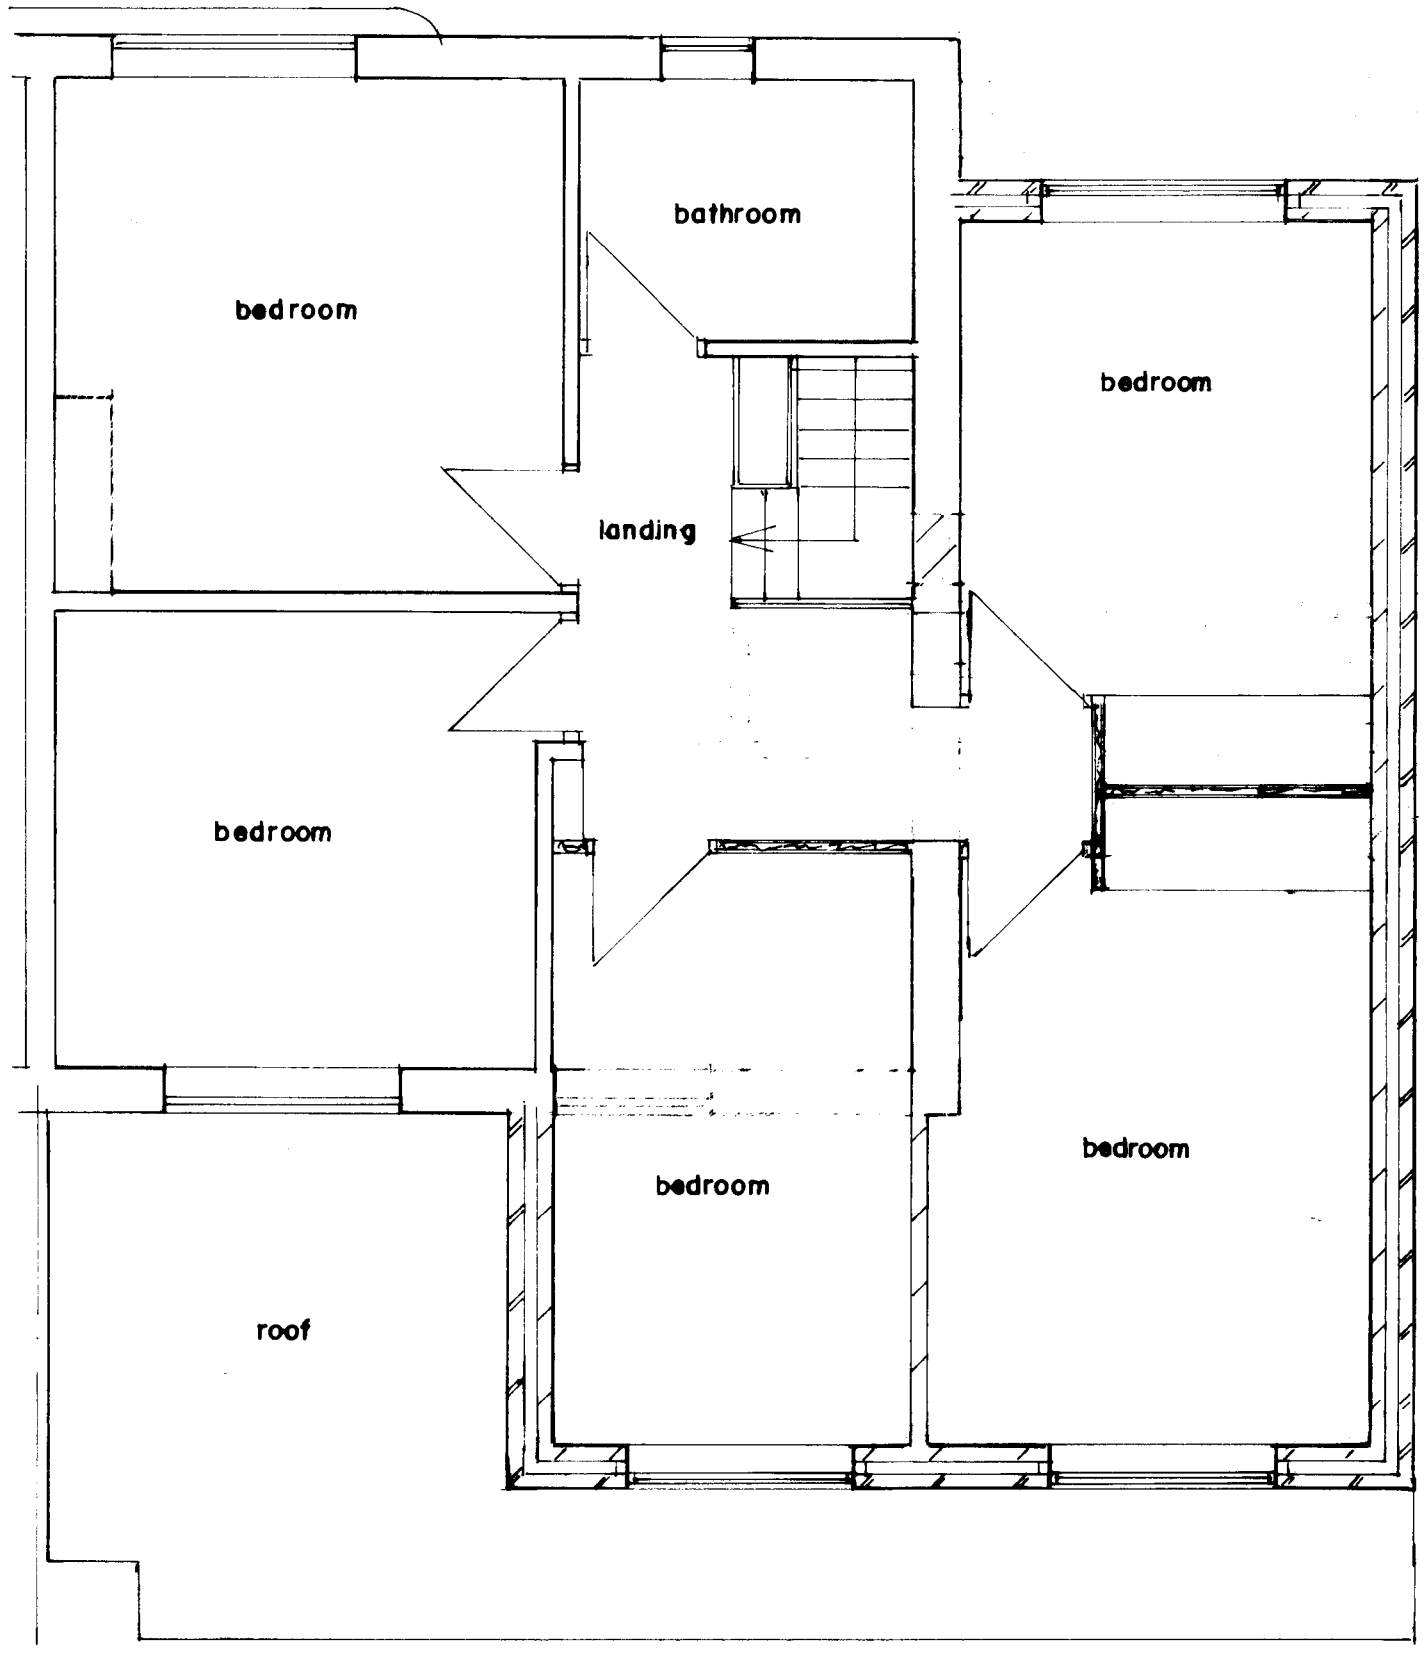

FIRST FLOOR PLAN
(PROPOSED)

BUILDING DESIGN SERVICES
M. FAROOQ
6 Stock Close, Shawclough, Rochdale OL12 6BB
Tel: 01706 712231 Mob: 07967605763

PROPOSED DOUBLE STOREY SIDE AND SINGLE STOREY REAR EXTENSION AT 3 RYELAND CLOSE ROCHDALE OL16 4 UE

For: Mr SHOWKAT HUSSAIN

Plan *Scale 1:50* **1523/2**

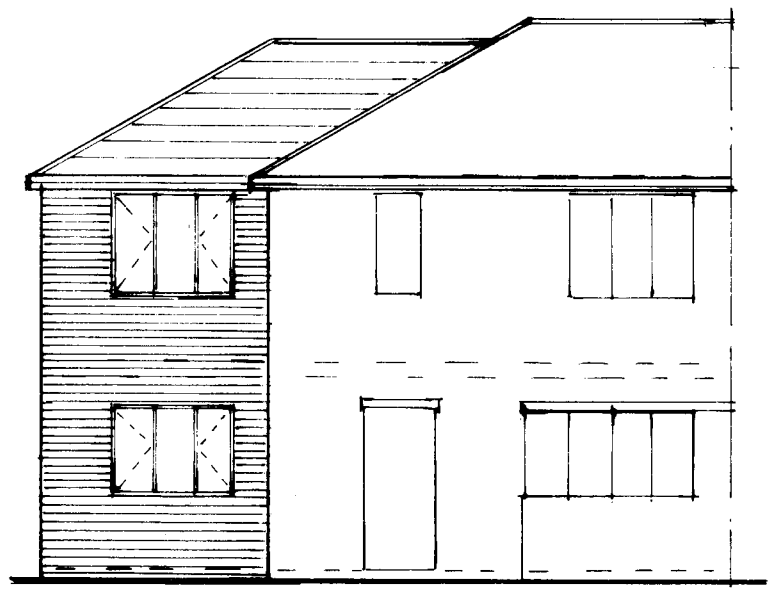

FRONT ELEVATION
(PROPOSED)

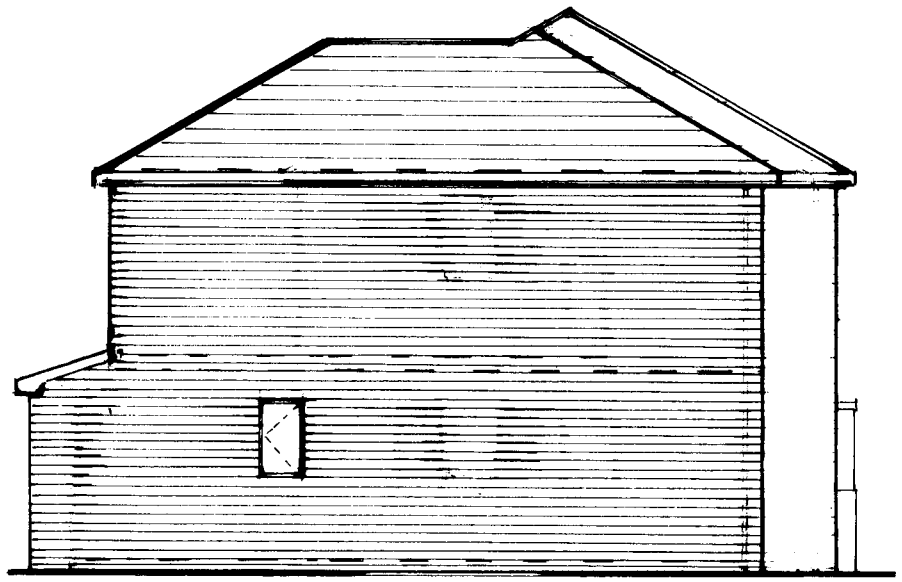

SIDE ELEVATION
(PROPOSED)



REAR ELEVATION
(PROPOSED)

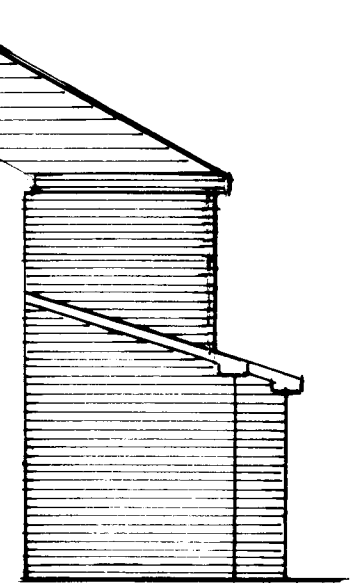

SIDE ELEVATION
(PROPOSED)

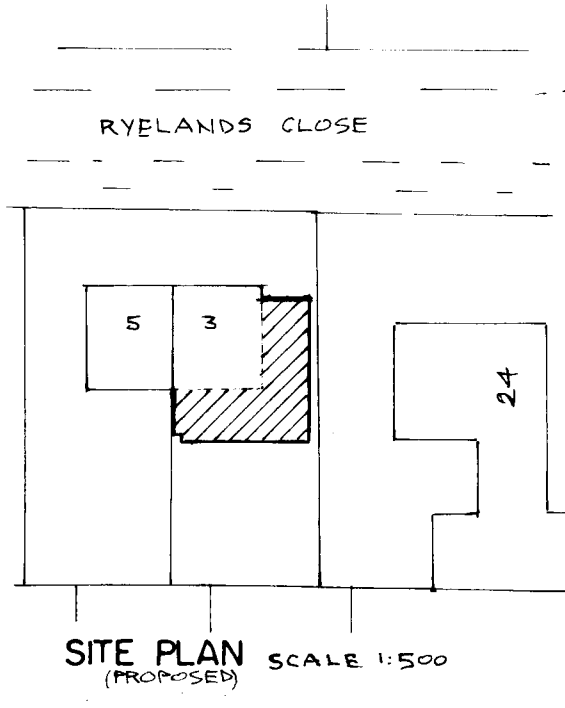

SITE PLAN SCALE 1:500
(PROPOSED)

BUILDING DESIGN SERVICES
M. FAROOQ
6 Stock Close, Shawclough, Rochdale OL12 6BB
Tel: 01706 712231 Mob: 07967605763

PROPOSED DOUBLE STOREY SIDE AND SINGLE STOREY REAR EXTENSION AT 3 RYELAND CLOSE ROCHDALE OL16 4 UE

For: Mr SHOWKAT HUSSAIN

Elevation	*Scale 1:100*	**1523/3**