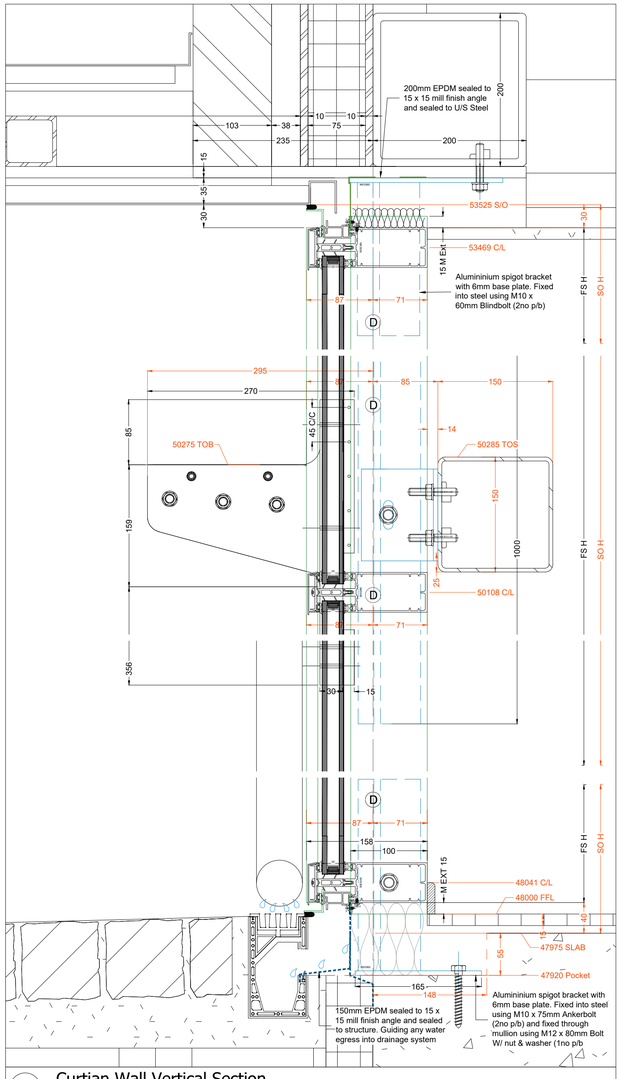

01 Curtian Wall Vertical Section
Scale 1:3

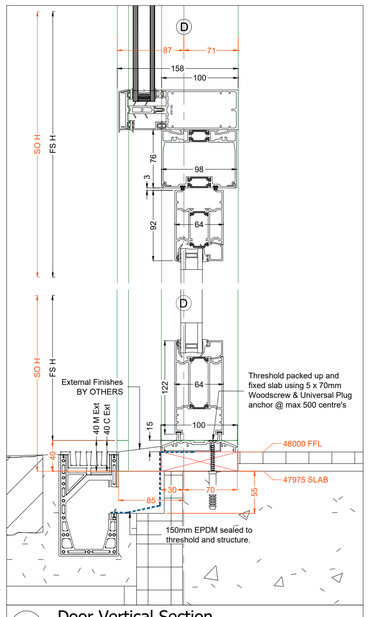

03 Door Vertical Section
Scale 1:3

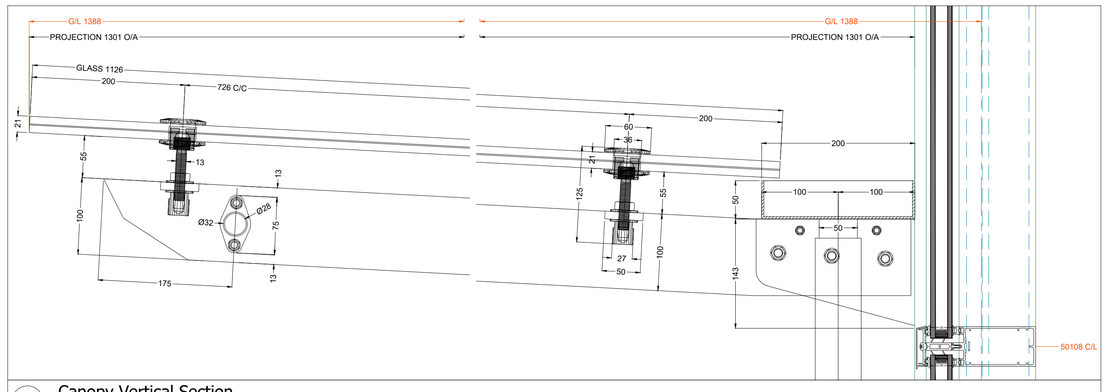

04 Canopy Vertical Section
Scale 1:3

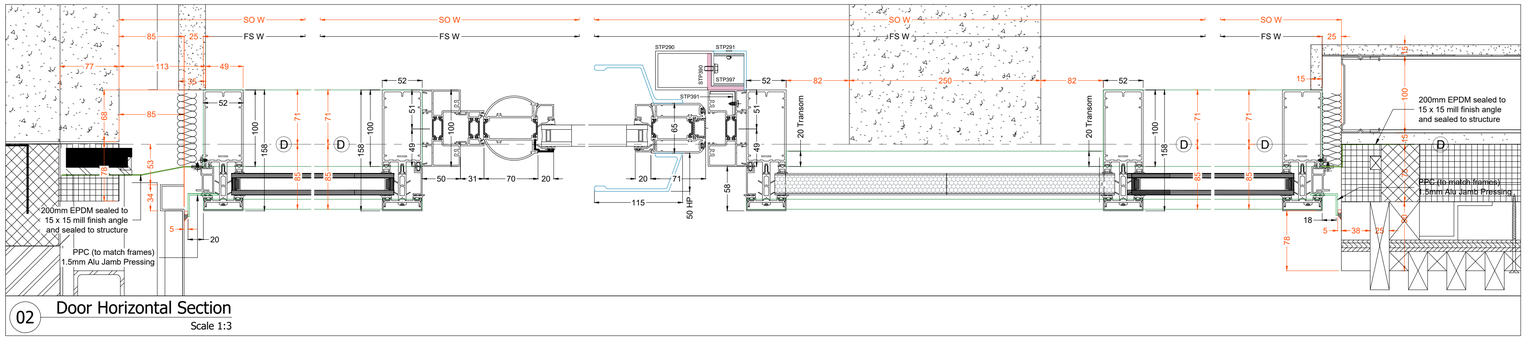

02 Door Horizontal Section
Scale 1:3

DETAILS EMBODY CURRENT DESIGNS BUT WE RESERVE THE RIGHT TO CHANGE OR MODIFY SECTIONS & FITTINGS

SIZE VARIATIONS :
BAR LENGTHS AND FRAME SIZES +/- 1.5mm.
COMPOSITE INSTALLATIONS MAY EXCEED THIS.

ALL DIMENSIONS ARE SHOWN IN MILLIMETRES
GLAZING TO BE FABRICATED ONLY AFTER THE FINAL OPENING DIMENSIONS HAVE BEEN CONFIRMED.

04	UPDATED TO COMMENTS - FINAL APPROVAL	27.11.18
03	TOLERANCES INCREASED TO 10MM, ISSUED TO CONSTRUCTION	03.05.18
02	DRAWINGS UPDATED TO ARCHITECTS COMMENTS	10.04.18
P01	FIRST ISSUE	13.03.18
REV	DESCRIPTION	DATE

LDG Contracts Ltd.
Havelock Street
Preston
PR1 7NL
TEL: 01772 200002/3
FAX: 01772 258789
Part of Lancashire Double Glazing Group Ltd.

TITLE
Enterance Curtian Wall Details

PROJECT
ISLINGTON WHARF

CLIENT
ERIC WRIGHT

ARCHITECT
RYDER ARCHITECTURE

CONTRACTOR
ERIC WRIGHT

JOB NO.	SCALE	DRAWN BY	CHECKED BY
108647	1/4 @ A1	CA	MH

DRAWING NO.	REV.	STATUS	
Z301	04	STATUS	Approval
		DATE	27-11-18