


Plot Date :Tuesday, November 15, 2022 10:22:17 am

AutoCAD File Name :/Users/michael/Library/CloudStorage/Dropbox/project work/Harrow Street/SK21766-08 SPA.dwg

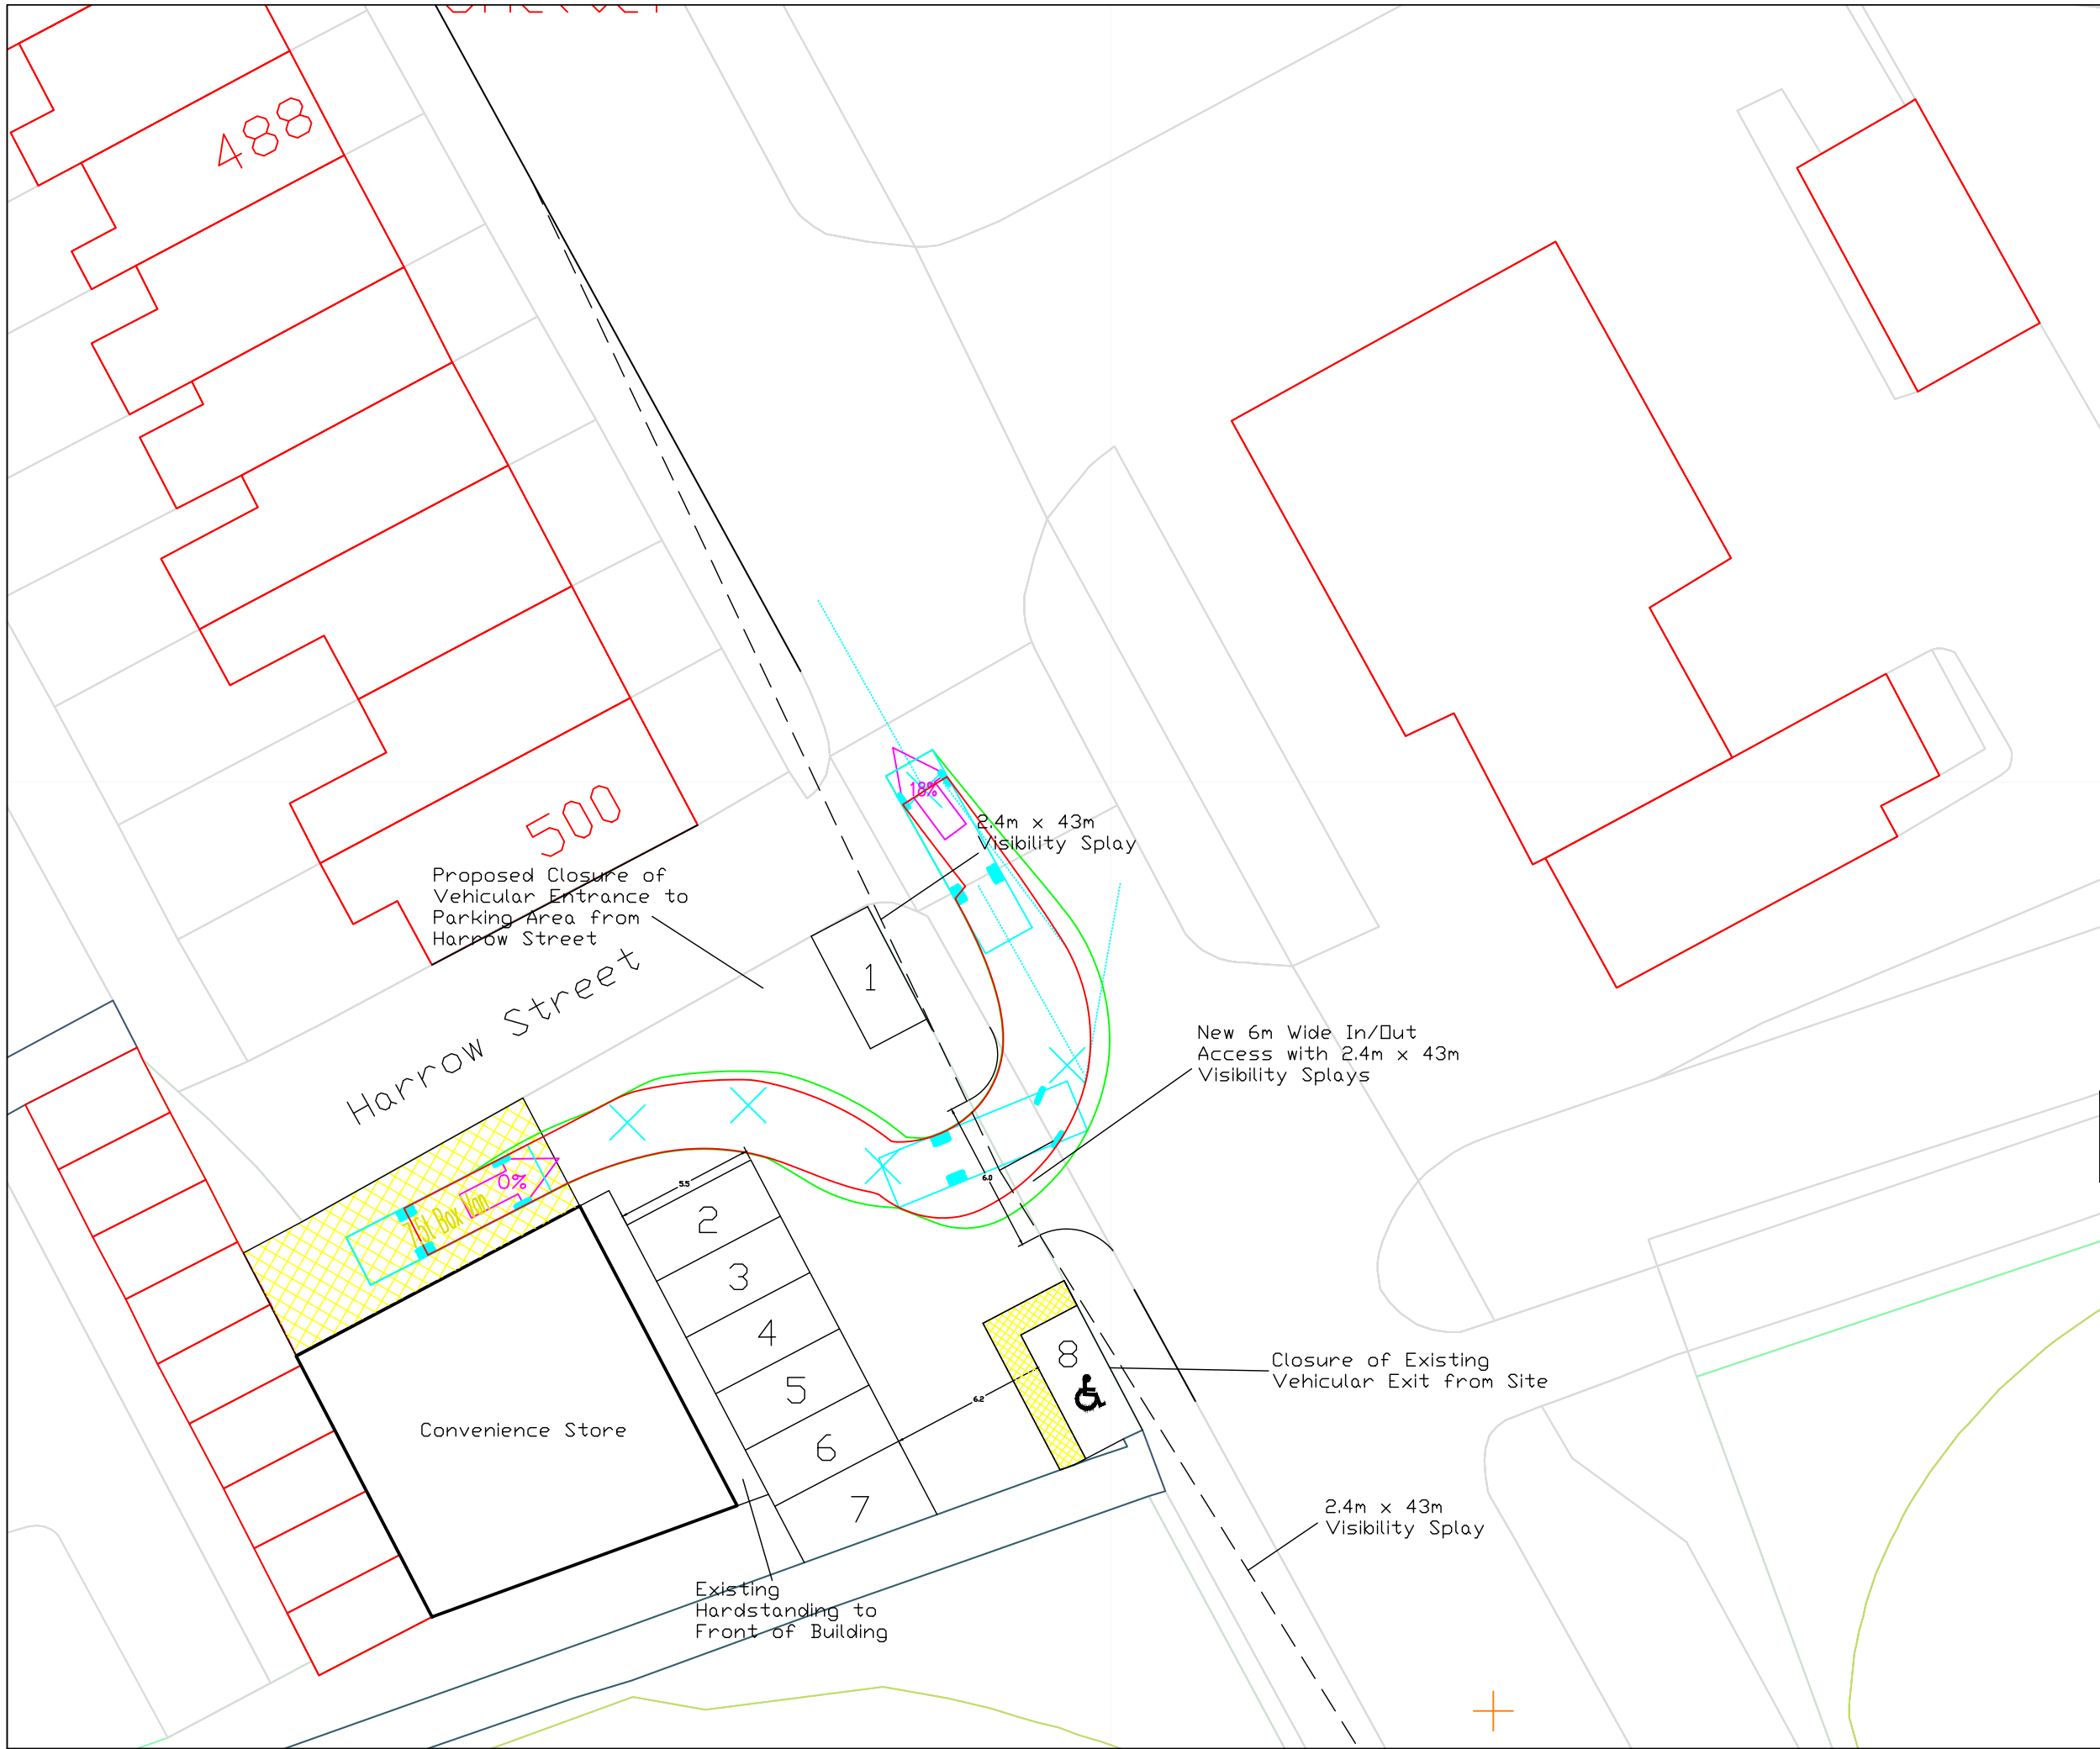

THIS DRAWING MAY BE USED ONLY FOR
THE PURPOSE INTENDED AND ONLY
WRITTEN DIMENSIONS SHALL BE USED

NOTES

Revision Details	By	Date	Suffix
	Check		

Drawing Number
SK21766-03 REV A

Harrow Street, Rochdale
Drawing Title
Vehicle Swept Path Analysis - 7.5t Box Van

Scale at A3
1:250

Drawn	Approved
KAT	MAK
Check	Date
KAT	02/11/22

SK Transport Planning Ltd
Albion Wharf, 19 Albion Street
Manchester M1 5LN
Telephone (0161) 234 6509
Fax (0161) 236 7959

