


INFORMATION WITHIN THIS DRAWING IS NOT NECESSARILY PRODUCED TO SCALE.
ALWAYS USE FIGURED DIMENSIONS AND CO-ORDINATES - IF IN DOUBT, ASK.

NOTES

FOR SECTION LOCATIONS,
REFER TO EASTWOOD &
PARTNERS DRAWING 46466/015

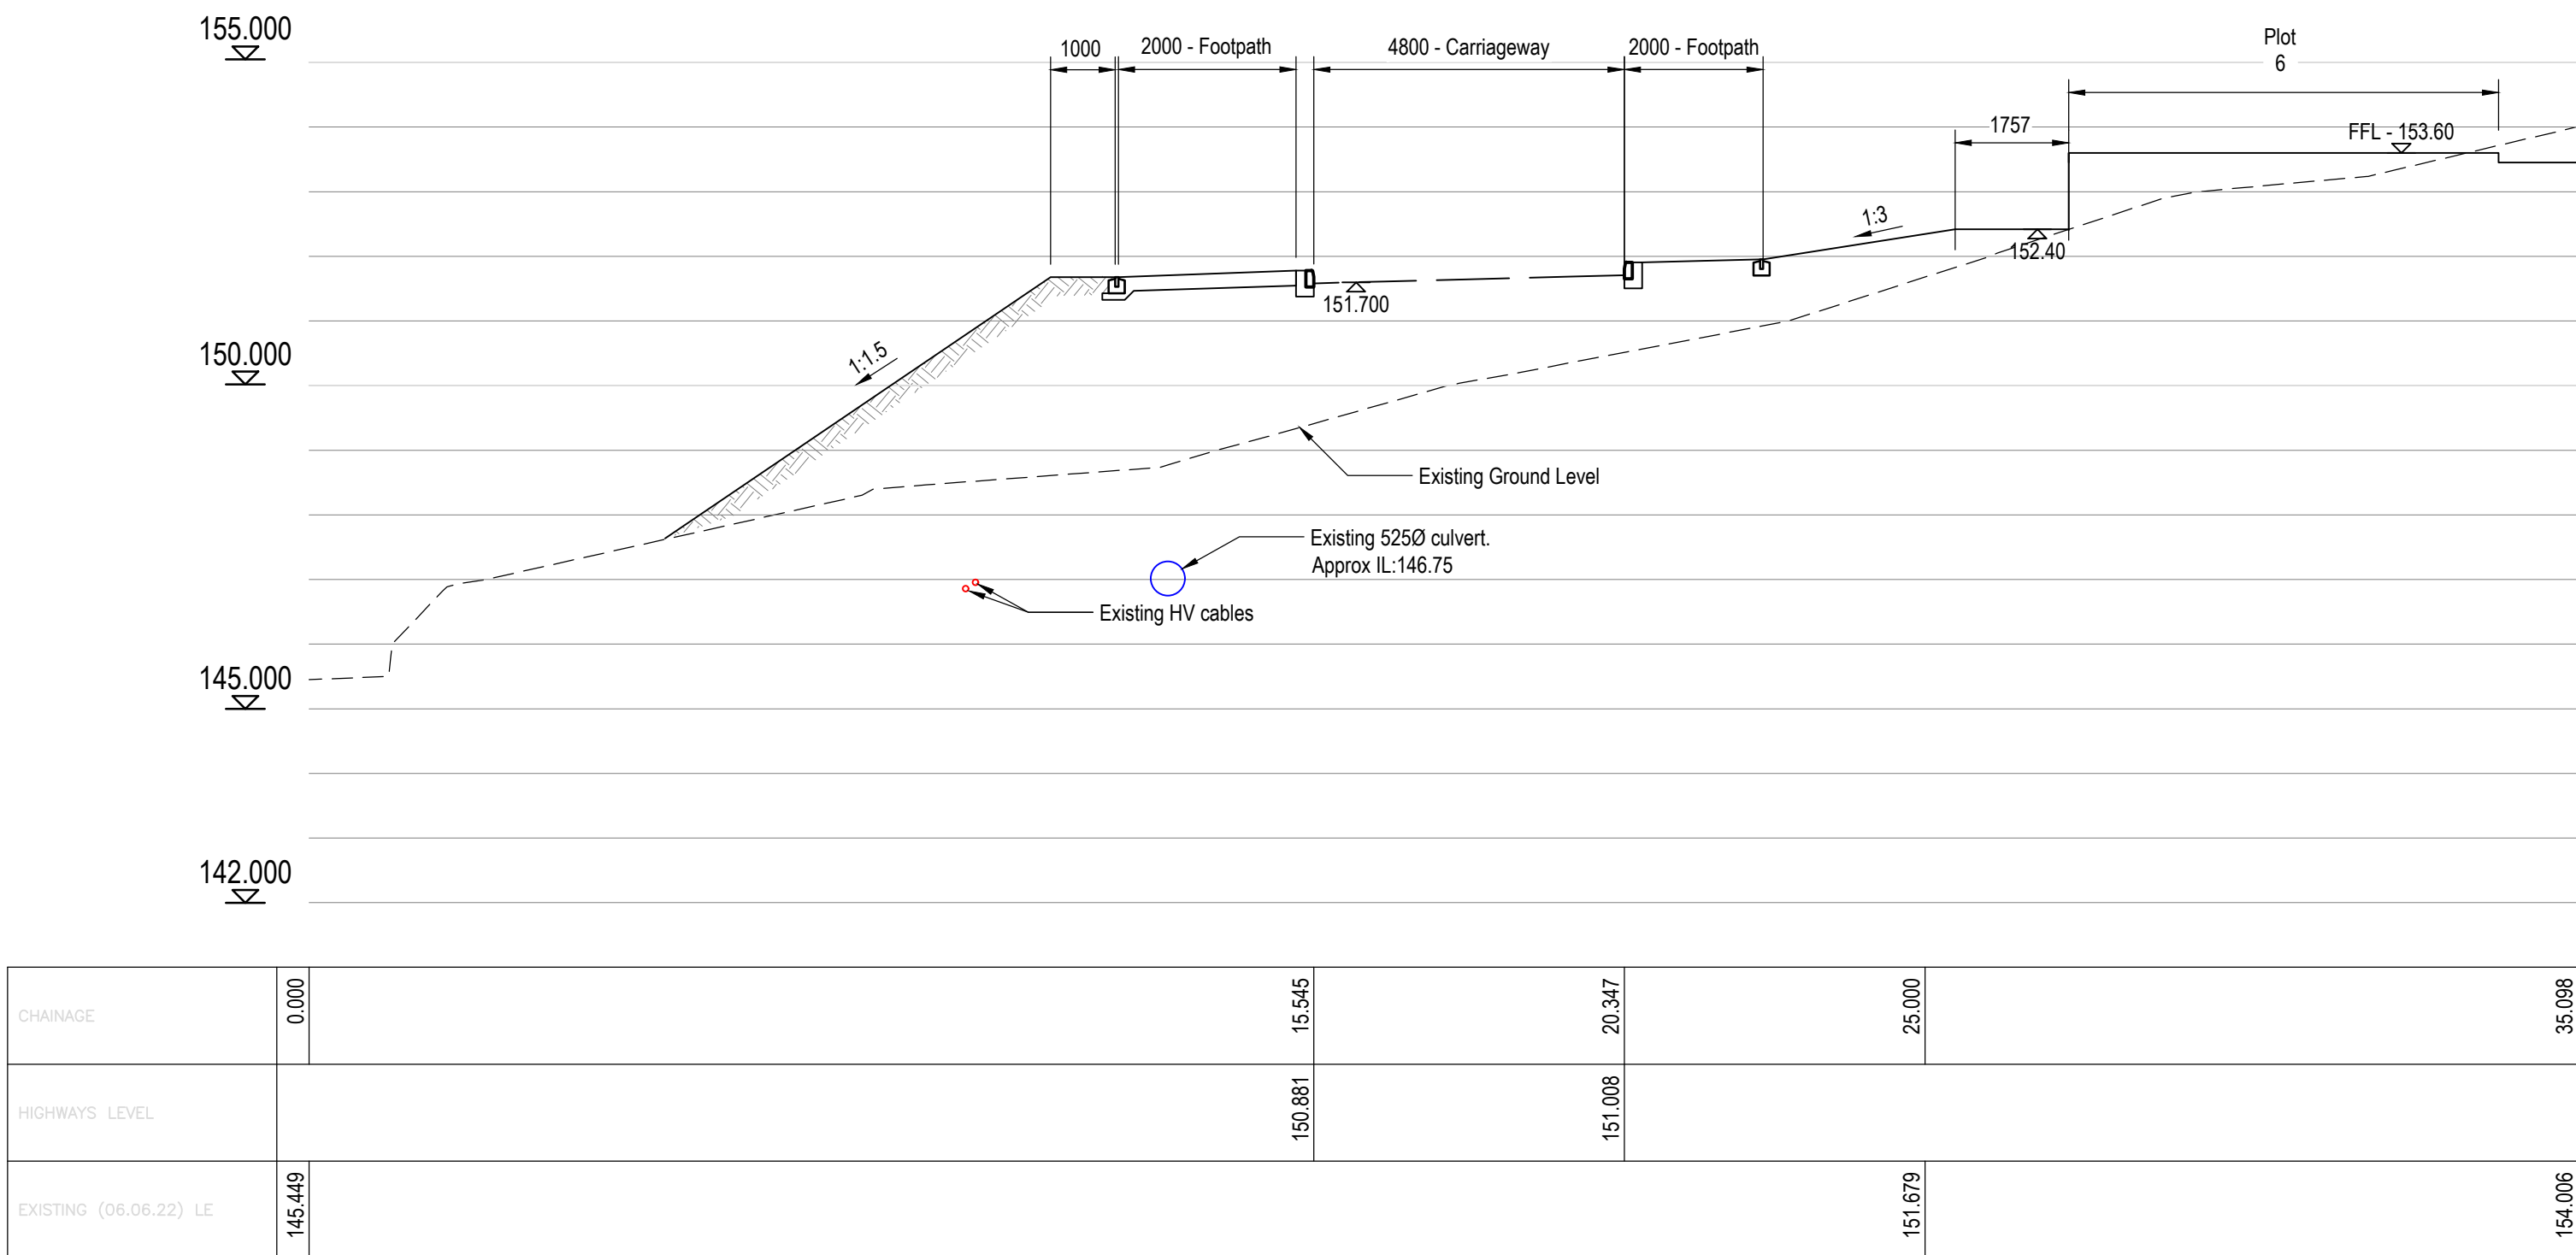

SECTION G-G
SCALE 1:100

D	Electric cables and culvert indicated on Section G	TW	GH	09.06.23
C	Updated to suit latest site layout and levels	CH	PR	12.05.23
B	Updated to suit latest site layout and levels	GH	CH	07.02.23
A	First Issue.			
REV	DESCRIPTION	SIG	CHK	DATE

VISTRY PARTNERSHIP YORKSHIRE

LITTLEBOROUGH

SECTION G-G
SHEET 3 OF 3

Eastwood & Partners
CONSULTING ENGINEERS
St. Andrew's House
23 Kingfield Road
Sheffield
S11 9AS
Tel 0114 255 4554
Fax 0114 255 4330
mail@eastwoodandpartners.com
www.eastwoodandpartners.com



SCALE WHEN PLOTTED AT A1			DRAWING STATUS		
1:100			PRELIMINARY		
DRAWN	CHECKED	DATE	DRAWING NUMBER	REV	
RS	GH	24.06.22	45466/018	D	