



# Proposed site plan - 1:500

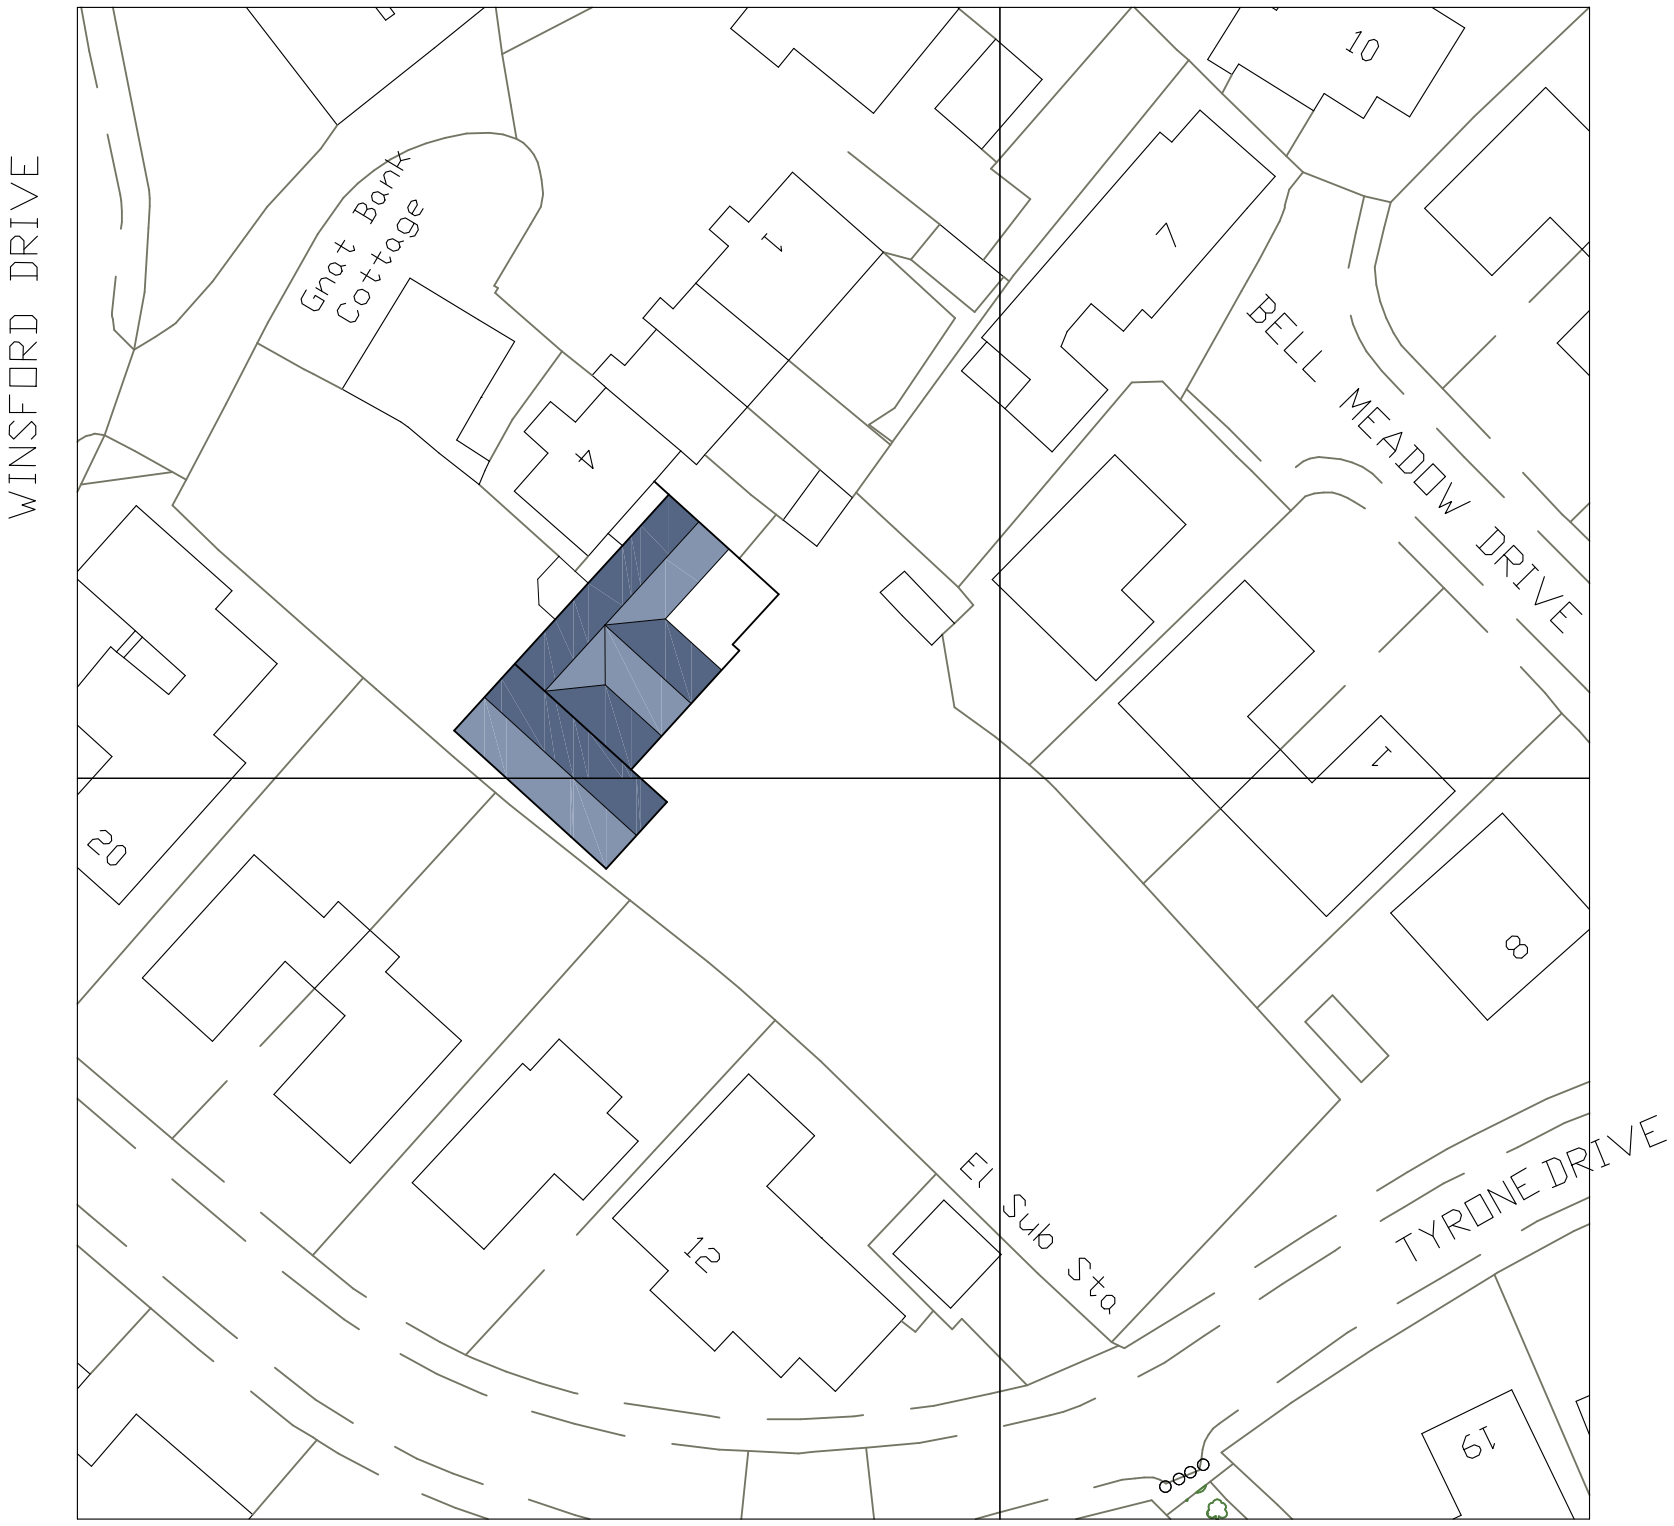