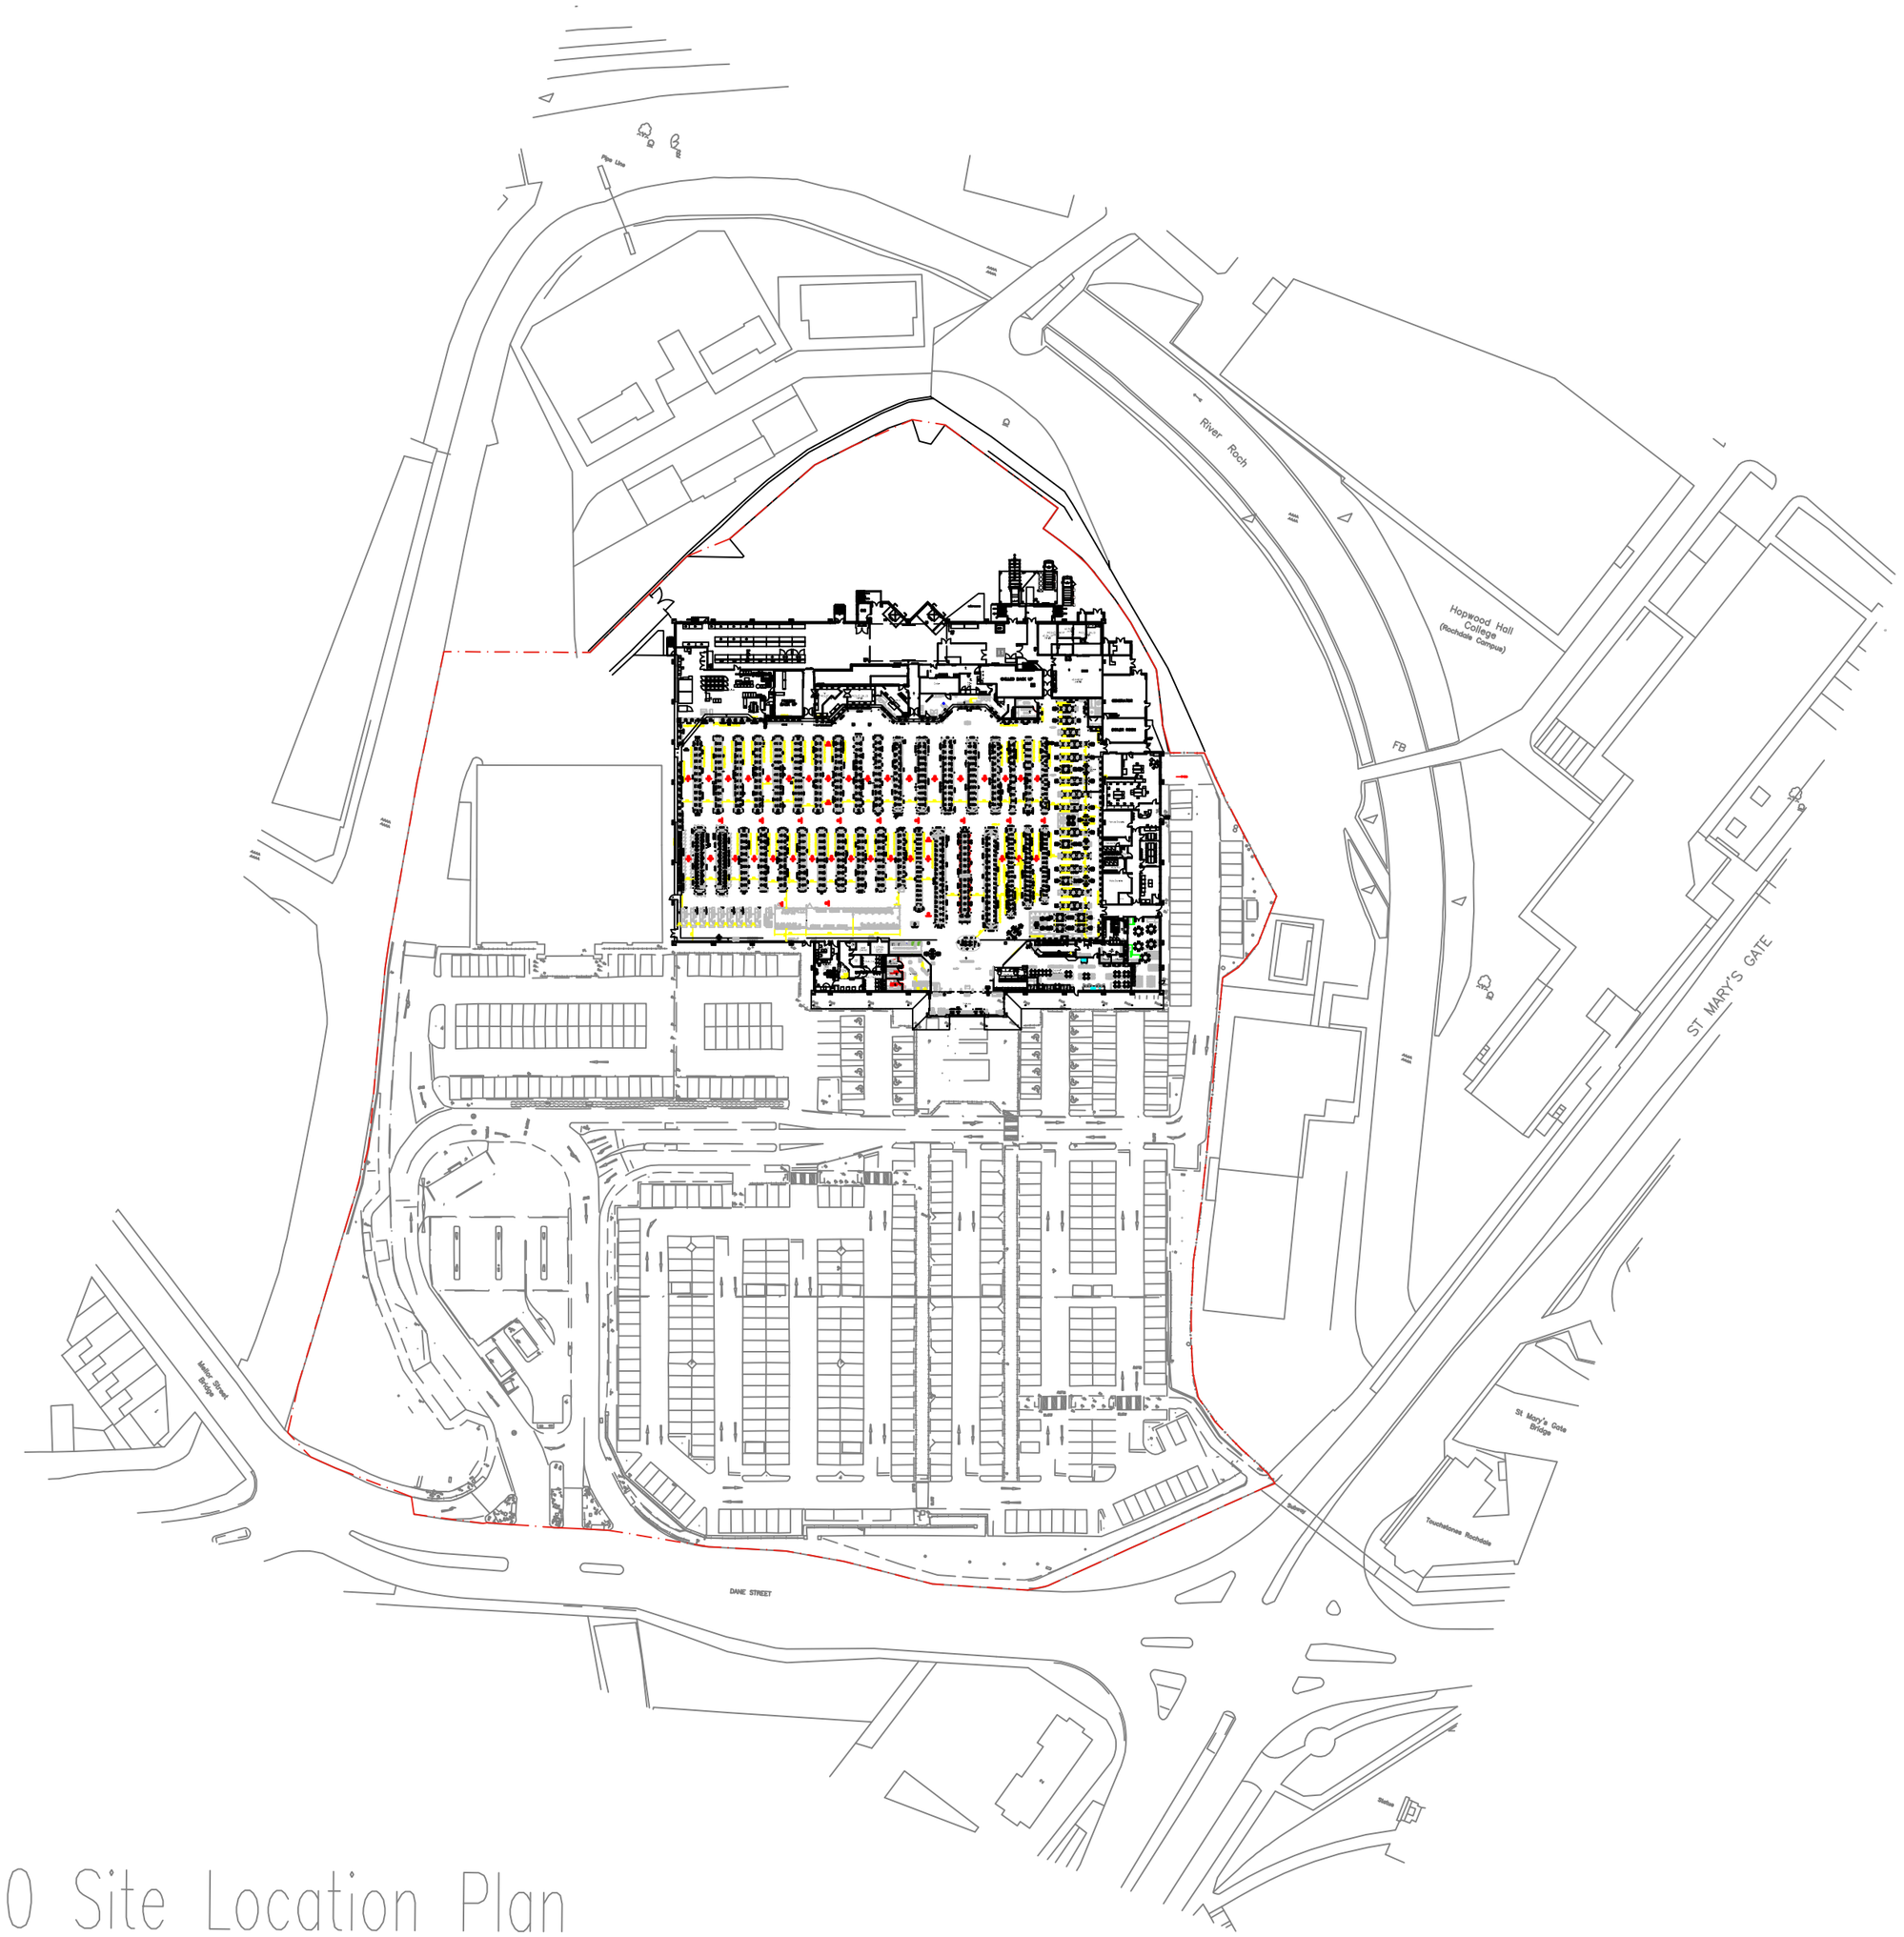

1:1250 Site Location Plan

Denotes Site Boundary

0 10 20 40 60 100m

HALLIDAY FRASER MUNRO

CHARTERED ARCHITECTS & PLANNING CONSULTANTS

Project:

Asda Rochdale

Client:

Asda Stores Limited

Title:

Site Location Plan

Document Reference

Identification / Location						Drawing Number	
Project Code	Originator Code	Volume	Location / Level	Type	Role	Classification	Number
12268 -	HFM	- ZZ -	(00)	- DR -	A	- L(00)	100

Drawing Status: PLANNING

Revision

Scale: 1:1250

Date: 16/05/22

Do not scale this drawing.

Ordnance Survey material is reproduced with the permission of the controller of her Majesty's Stationery Office Crown Copyright reserved.

The copyright of this drawing subsists in Halliday Fraser Munro ltd.

Registered Office:
8 Victoria Street,
Aberdeen, AB10 1XB

T: 01224 388 700
E: info@hfm.co.uk
W: hfm.co.uk