


Property Boundary Line

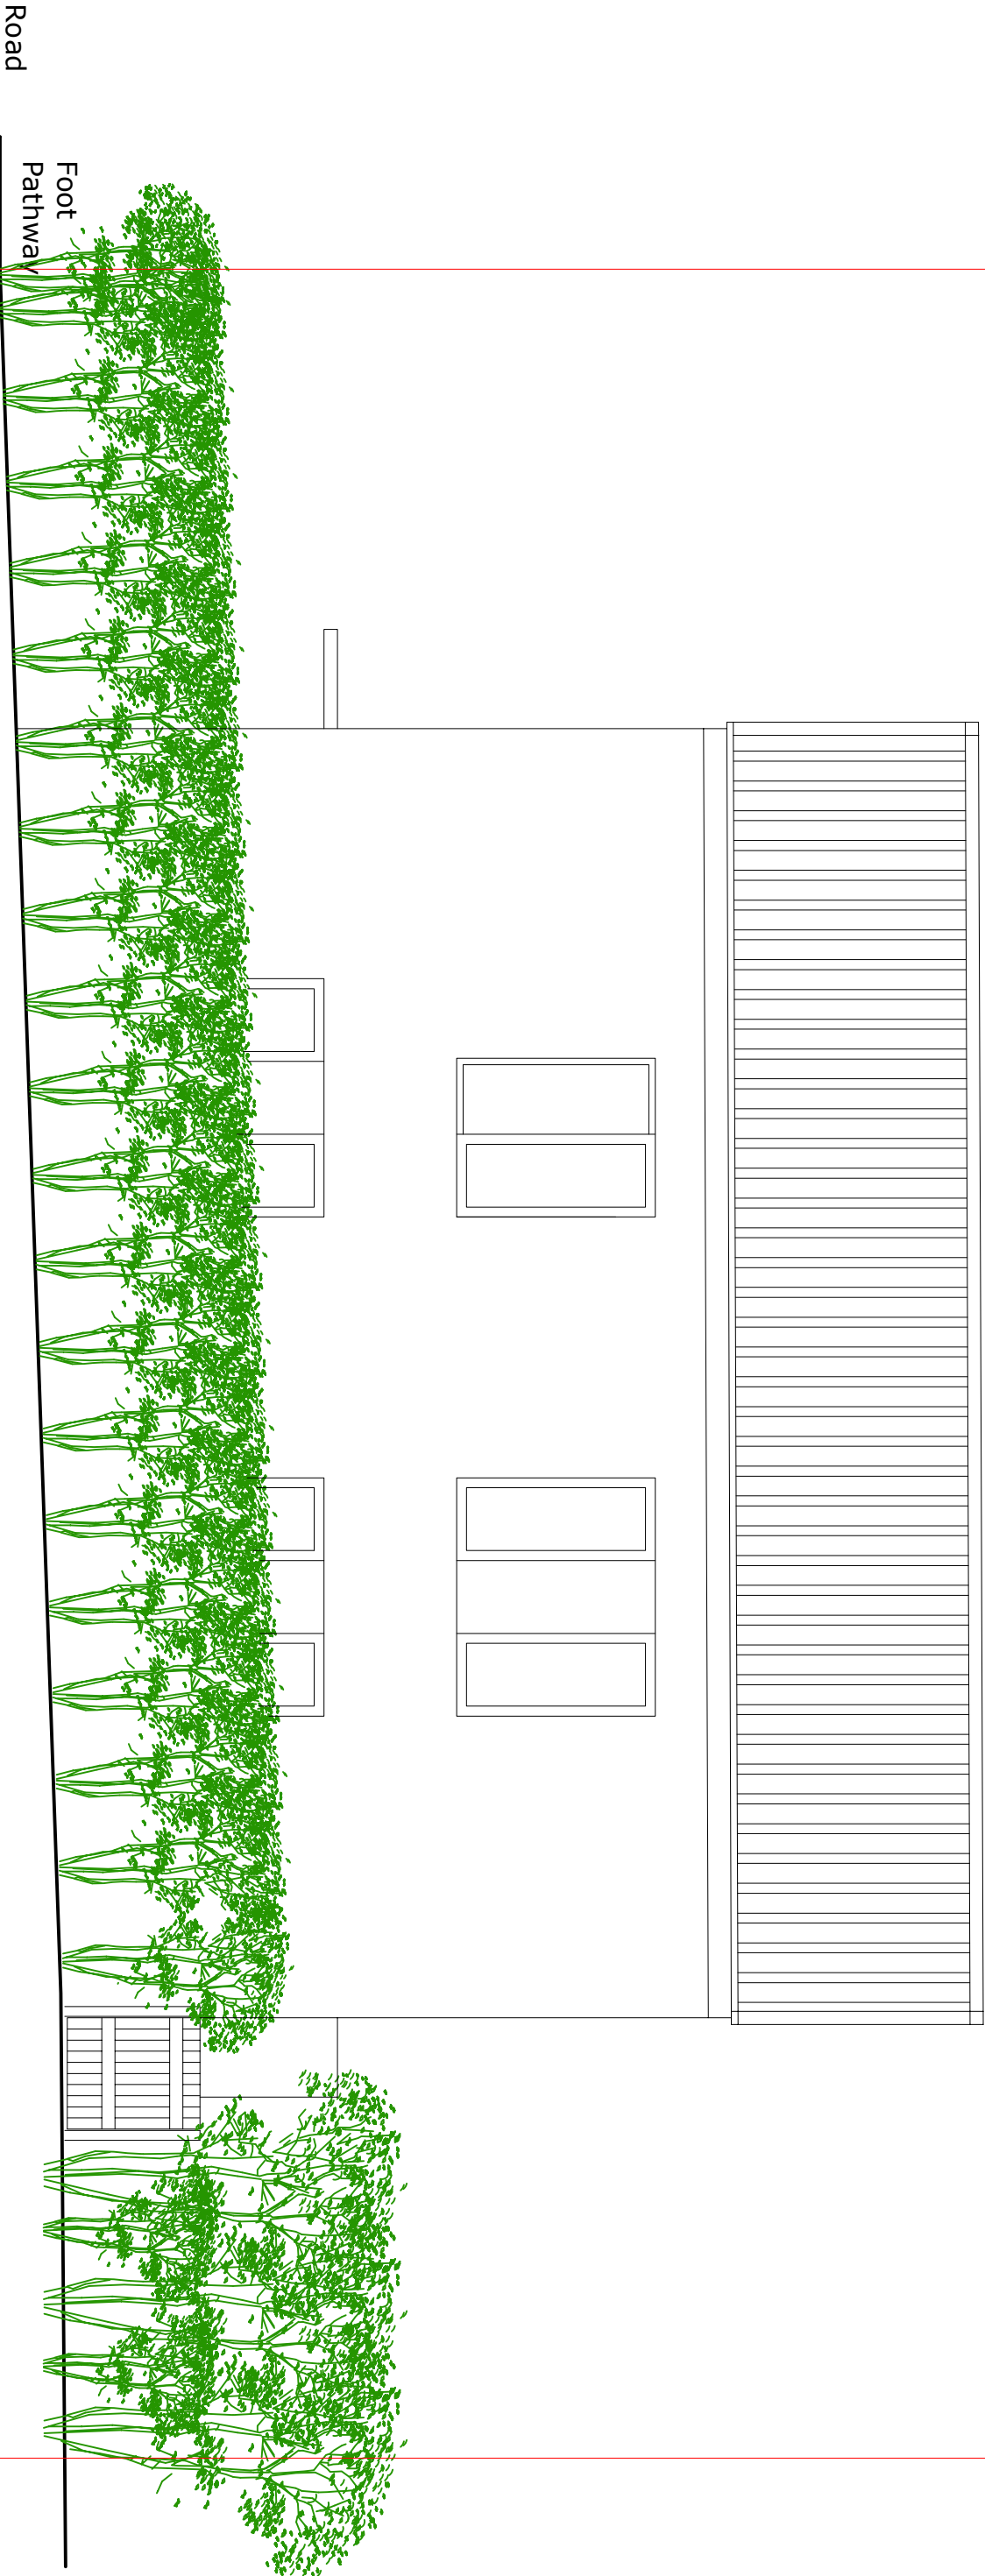

Road

Foot
Pathway

ELEVATION 'A'
(PRE-EXISTING)

Scale:- 1:50