


Sheet size
A1

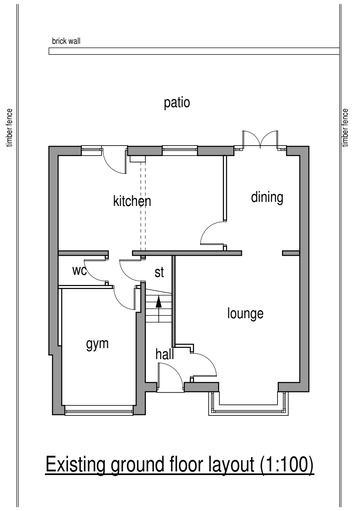


Existing ground floor layout (1:100)

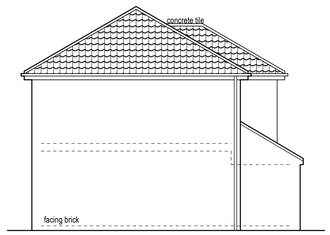


Existing side elevation (1:100)

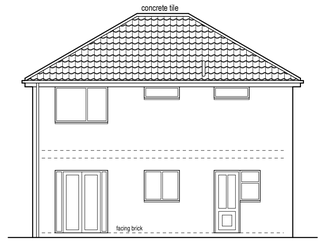


Existing rear elevation (1:100)

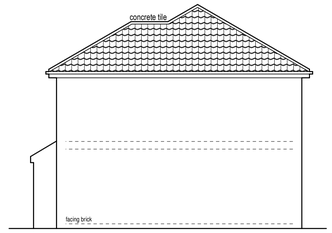


Existing side elevation (1:100)

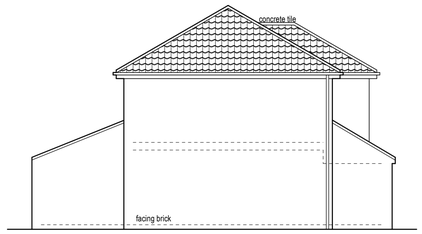


Proposed side elevation (1:100)

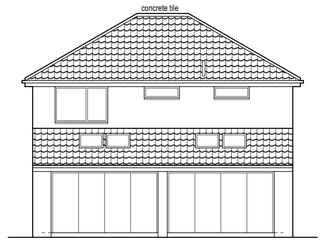

Proposed rear elevation (1:100)

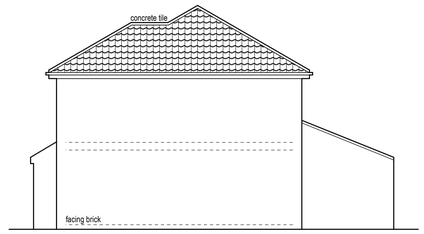

Proposed side elevation (1:100)

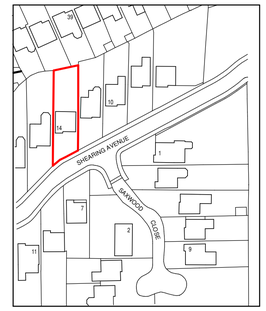


Location plan (1:1250)


0m	Scale 1:50	4m
0m	Scale 1:100	8m
0m	Scale 1:200	16m
0m	Scale 1:500	40m
0m	Scale 1:1250	100m

(When to scale of original plan bar = 8cm)


Notes;
1. Setting out to be the responsibility of contractor.
2. Contractor to pay particular attention to pitch of roof and headroom at stairs.
3. Any discrepancies to be reported to Colne Valley Design.

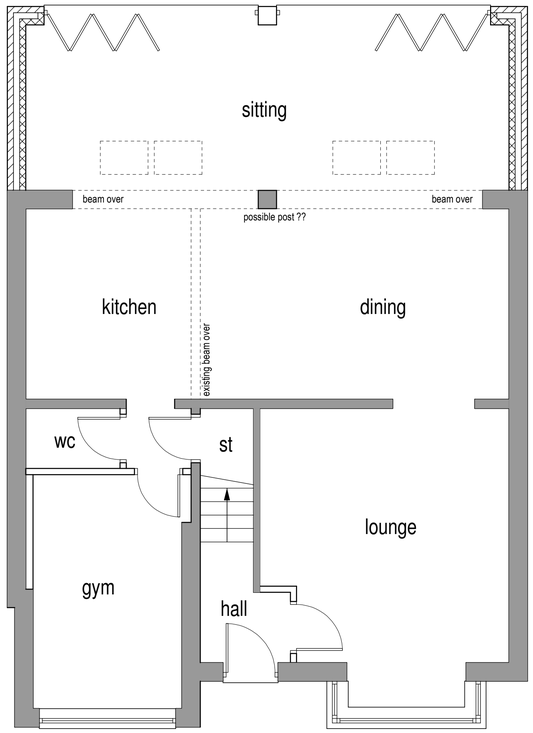

Proposed ground floor layout (1:50)

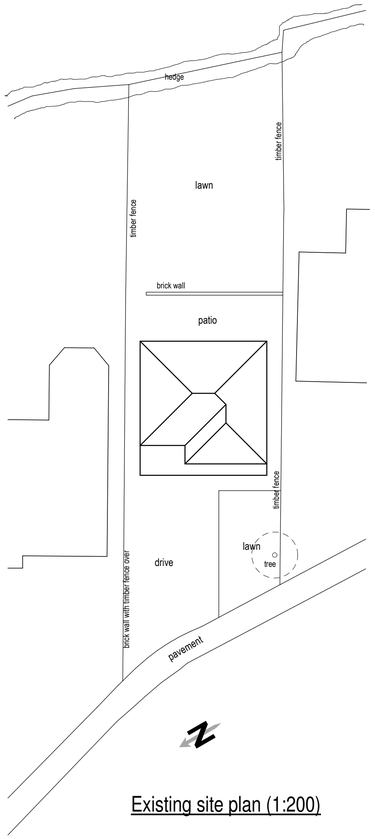

Existing site plan (1:200)

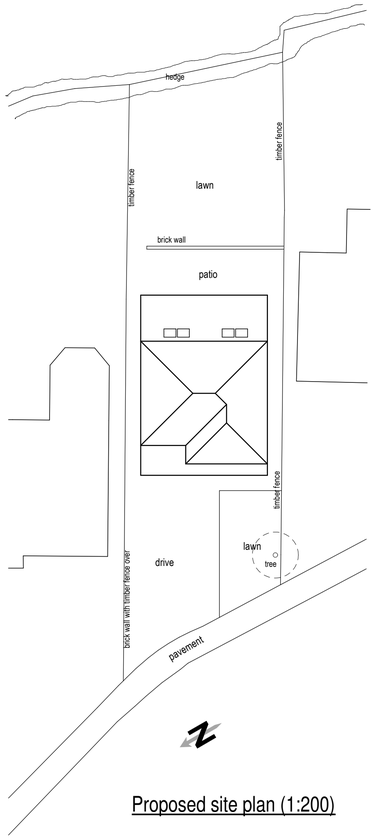

Proposed site plan (1:200)

Rev A 12/11/2019 Finalised prior to planning submission.

Colne Valley Design
8 Meadow Lane
Slaithwaite
Huddersfield HD7 5EX

Tel: 01484 842097
Mobile: 07867 803312
E-mail: mitchell@sbhomes.co.uk

Proprietor: S.A. Mitchell (ACIOB)

Project
Proposed rear extension.

For
Mr & Mrs D Jones.

Address
14 Shearing Avenue
Norden
OL12 7QY.

Title
Planning Drawing.

Job No.	Drawing number	Date
19 J 46.	01 A.	Oct 2019.