Drawing Information:
All levels and dimensions must be checked onsite by the contractor prior to commencement of works. Any variations must be reported to Millson Associates Ltd. All information hereon in is the copyright of Millson Associates Ltd. Copying in full or part is forbidden without written permission from Millson Associates Ltd.

Joinery Schedule Scheme

Joinery Type	Length (mm)
	0
1 - New Joinery Items	
Screen	900
2 - Retained/Refurbished Joinery Items	
Fixed Seating	8600
Modular Back Bar	6600
Modular Bar	10600

Floor Colour Code Hatch Key

- Carpets
- Safety Flooring
- Ceramic
- Stone
- Entrance Matting
- Timber
- External Surfaces
- Vinyl

Furniture Schedule Scheme

Furniture Type	Count
	5
1 - New Furniture	
Coffee Table	2
External Chair	6
High Stool	25
Lounge Chair	6
Low Stool	12
Poseur Table	2
Rectangular Pedestal Table	3
Sofa	1
2 - Retained/Refurbished Furniture	
Coffee Table	2
Dining Chair	78
Dining Table	17
Poseur Table	3
Sofa	2

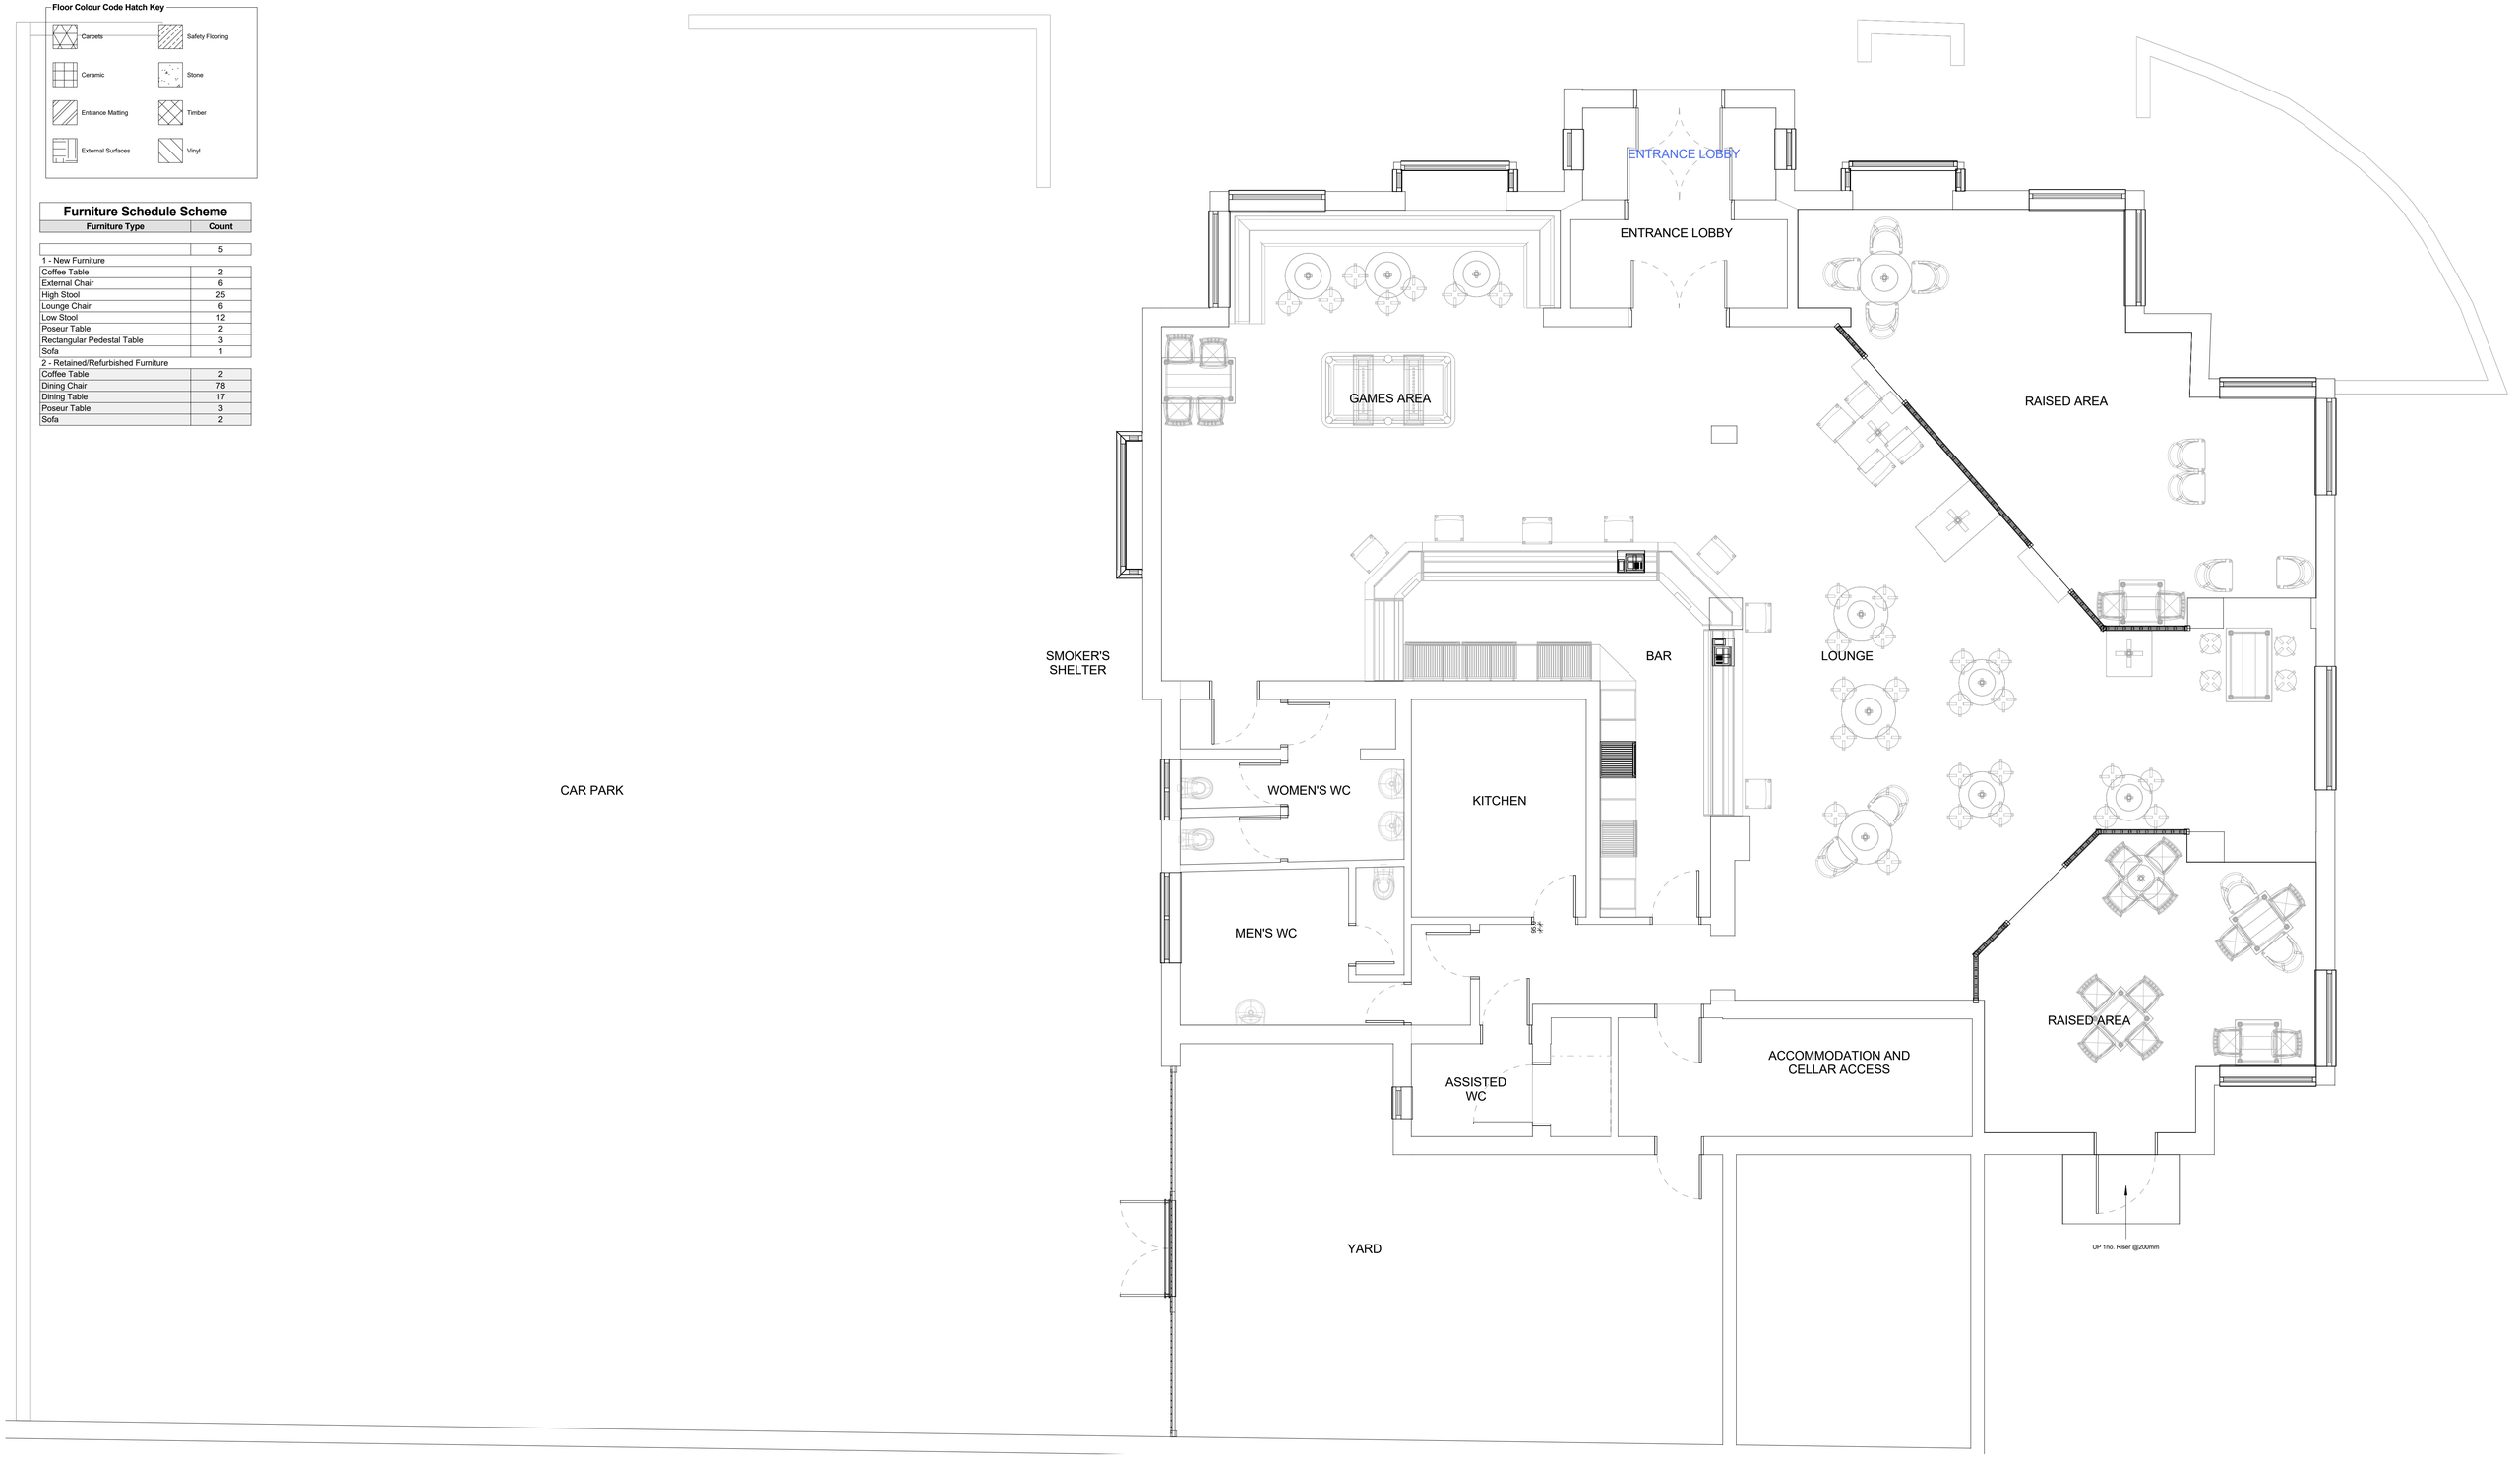

Rev	Revision History	By	Date
1	First Issue for Information	CIP	09.10.18

Additional Information:

Area Schedule

Level	Area (Metric):	Area (Imperial):
Ground Floor	Not Enclosed	
	0.000 m²	0.000 ft²

Drawing: Existing Scheme GA

Client: Mike Fazal - Punch

Drawing Number: ALBI - 0001

Drawn:	Scale:	Date:
JP	1 : 50	XX/XX/XXXX
Approved: CIP	Size: A1	Rev: 1
Status: Scheme		

Millson Associates
Byron House
10-12 Kennedy St
Manchester M2 4BY
0161 228 0558
www.millsonassociates.co.uk
info@millsonassociates.co.uk

2394 - Albion Inn