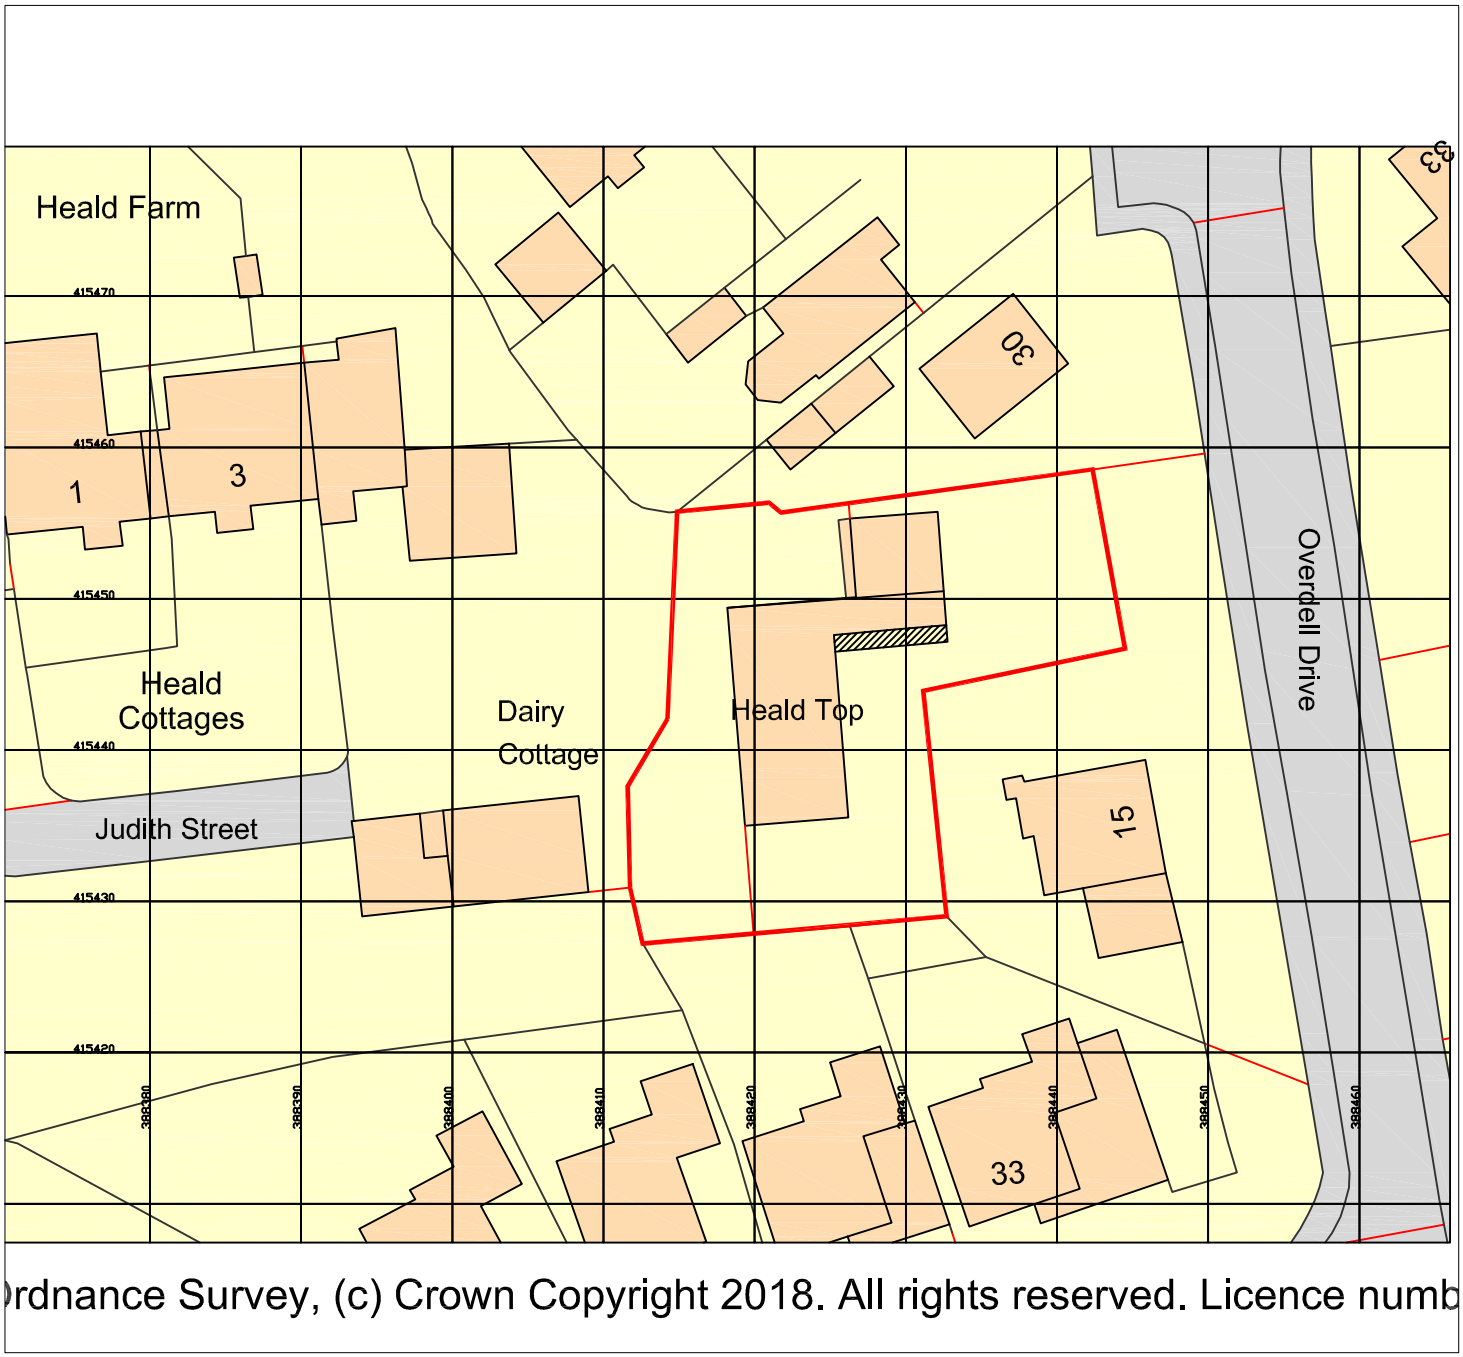

rdnance Survey, (c) Crown Copyright 2018. All rights reserved. Licence numb

Grid Lines are at 10mtr intervals

Site Plan @1-500 A4

North

Date of issue	Drawing No.	Drawing Title and Revision	Project Name
25th September 2018	100	Proposed Site Plan Rev P1	Heald Top, Judith Street, Rochdale OL12 7HS