SCALE WITH CAUTION AS DISTORTION CAN OCCUR

0 1 2 3 4 5 6 7 8 9 10cm

ALL METALWORK AND FITTINGS TO BE HOT DIPPED GALVANISED MILD STEEL

METALWORK FINISH TO BE POWDERCOATED TO RAL 9005 BLACK

FOUNDATIONS ALL C20P CONCRETE
ON 100 MIN. HARDCORE

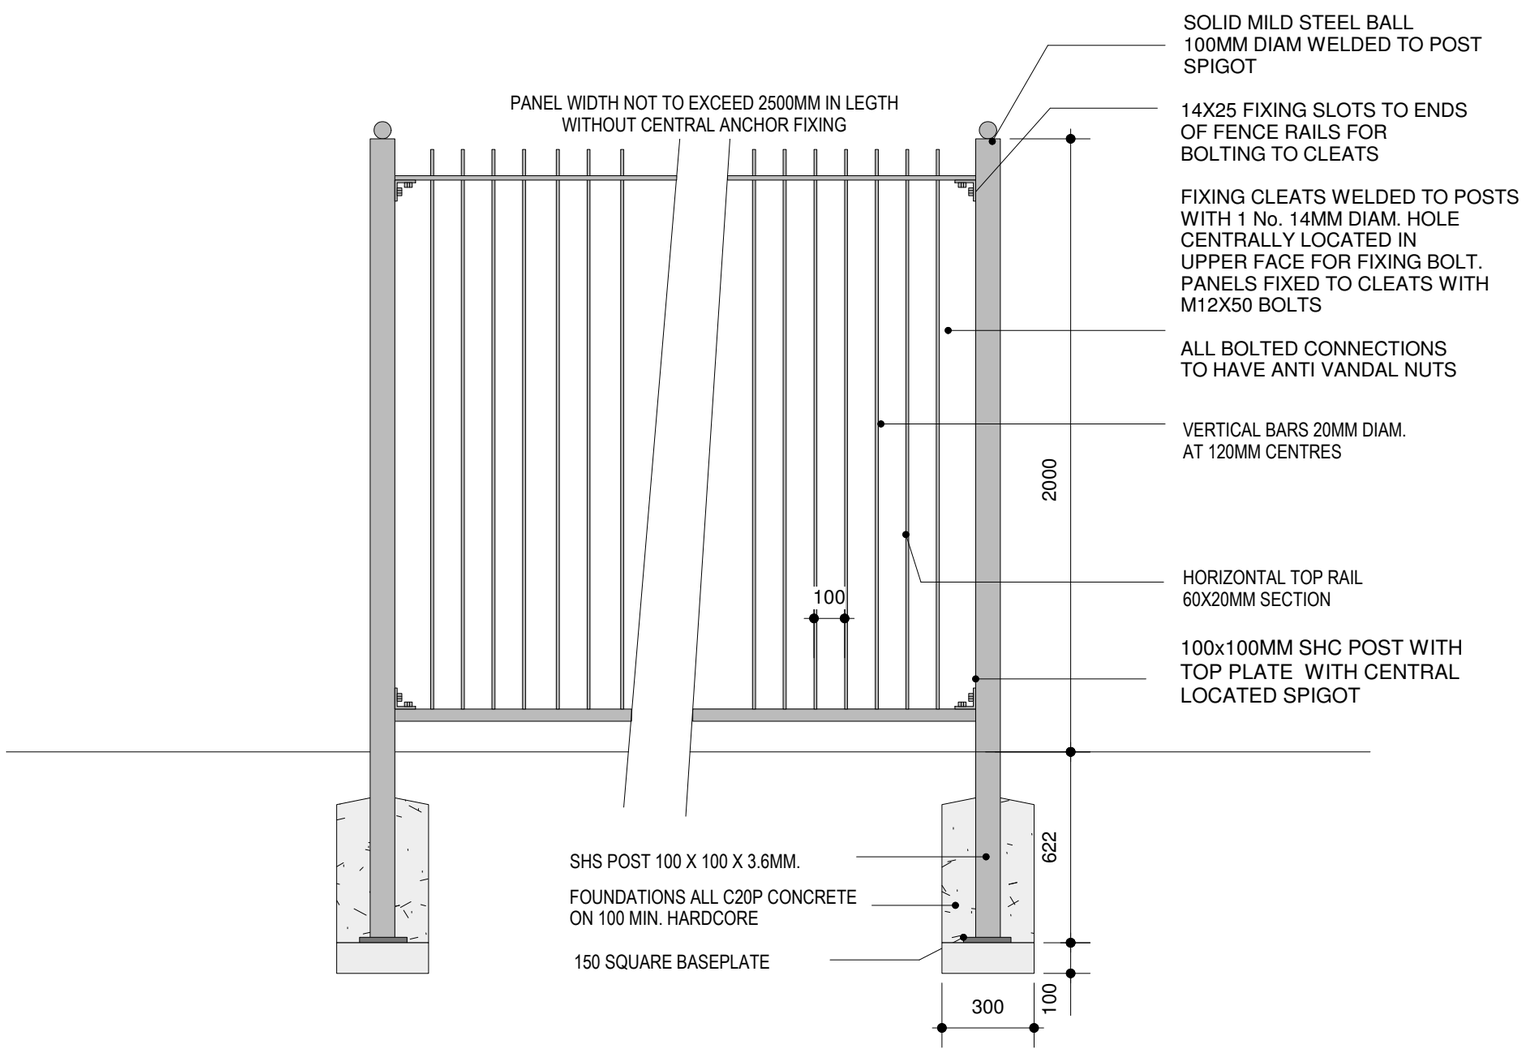

STEEL RAILING PANEL 2000 HIGH
as proposed
scale 1:20@A3

Rev	Date

ROCHDALE METROPOLITAN BOROUGH COUNCIL

ECONOMY & ENVIRONMENT.
Director: M. Widdup

PROPERTY SERVICES.
Manager: D. Bowler

Project:
Community Safety
Alley Gating

Title:
STEEL RAILING PANEL 2000 HIGH

Drawn:	Check'd & Approv'd:	Safety Audit Check
PW		

Scale:	Date:
As indicated @ A3	6/07/16.

Dwg No.:

A1

2002788