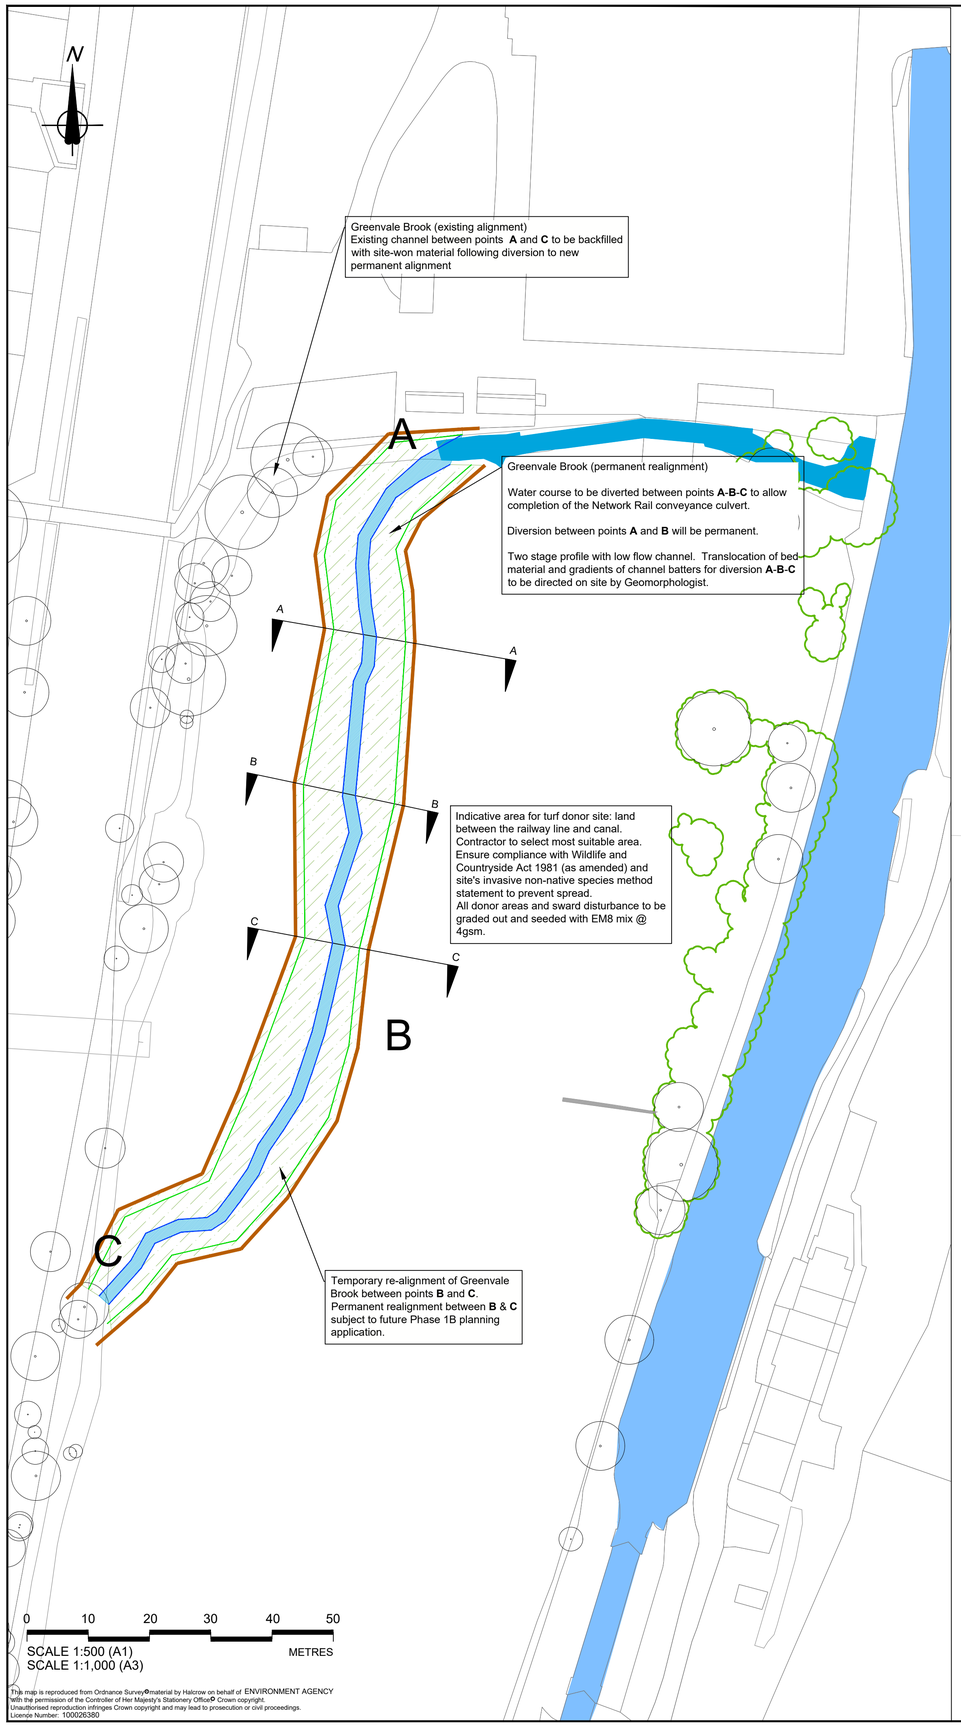



This map is reproduced from Ordnance Survey material by Halcrow on behalf of ENVIRONMENT AGENCY with the permission of the Controller of Her Majesty's Stationery Office © Crown copyright. Unauthorised reproduction infringes Crown copyright and may lead to prosecution or civil proceedings. Licence Number: 100026380


GRASS SEED MIX FOR REINSTATEMENT OF TURF DONOR AREA AND/OR CHANNEL REALIGNMENT

| Reference and name | | Location | Supplier | Rate | Area |
|---|---|---|---|---|---|
| **GRASS SEED MIXES** | | | | | |
| EM8 - Meadow mixture for wetlands | | Secondary Channel | Emorsgate | 4g/m² | 300m² |


NOTE: IN-CHANNEL PROFILE AND SUBSTRATE DETAILS OMITTED FOR CLARITY IN SECTIONS A-A, B-B & C-C. THESE DETAILS WILL BE SUBMITTED IN DISCHARGE OF CONDITION 16.

INDICATIVE CHANNEL SECTIONS - PROFILES TO BE FINALISED ON SITE UNDER SUPERVISION OF PROJECT GEOMORPHOLOGIST


SECTION A - A
SCALE 1:50 @ A1

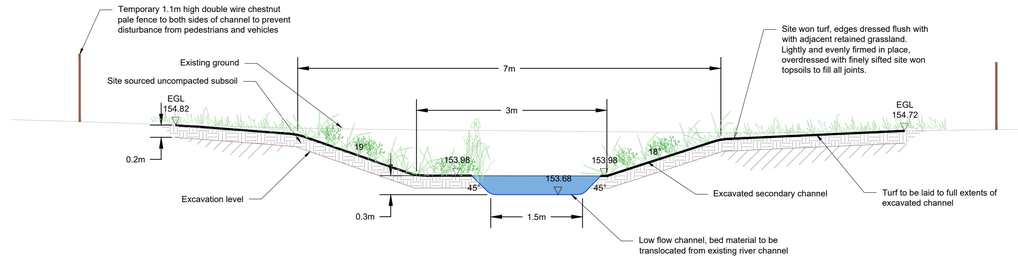


SECTION B - B
SCALE 1:50 @ A1

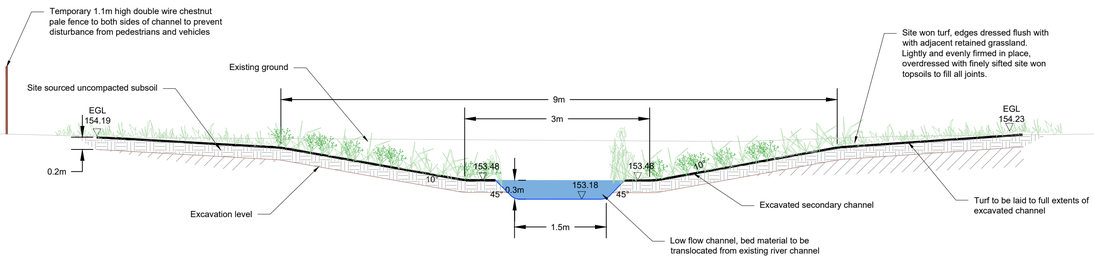



SECTION C - C
SCALE 1:50 @ A1

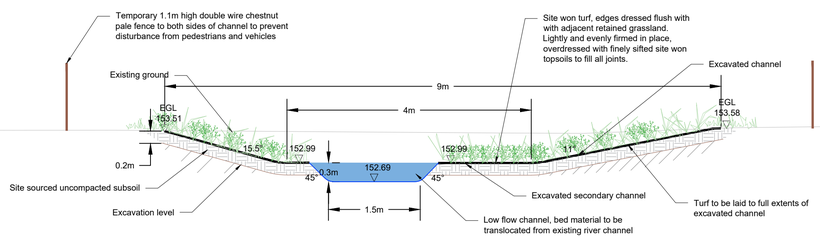


DRAWING TO BE READ IN COLOUR

Key Plan:

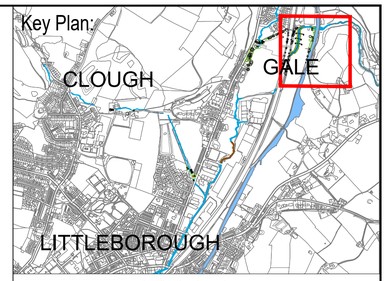


Application boundary

Tree and vegetation-retained

Proposed low flow channel

Top of excavated channel

Translocated turf

Temporary chesnut pale fence. Maintain in situ until channel turf is fully established.

NOTES
1. Specification notes for all works locations provided on drawing IMNW000100-JAC-ZZ-4FO-DR-PL-1001.

| Rev | Rev. Date | Purpose of revision | Drawn | Checkd | Rev'd | Apprv'd |
|---|---|---|---|---|---|---|
| C02 | 26/01/21 | Discharge of Condition | NG | AR | MB | PT |
| P01 | 17/12/20 | First Issue | NG | GR | MB | |

Jacobs
5 First Street, Manchester, M15 4GU
Tel: +44 (0) 161 235 6000 Fax: +44(0)161 235 6001
www.jacobs.com

Client: Environment Agency

Project: LITTLEBOROUGH & ROCHDALE FRMS PHASE 1

Drawing title: DoC13 Gale East Landscape Plan and Details

Drawing status: A4

| | | |
|---|---|---|
| Scale | As shown | DO NOT SCALE |
| Jacobs No. | B228P008 | Rev C02 |
| Client no. | IMNW000100 | |

Drawing number: IMNW000100-JAC-ZZ-4C0-DR-PL-1001

© Copyright 2018 Jacobs U.K. Limited. The concepts and information contained in this document are the property of Jacobs. Use or copying of this document in whole or in part without the written permission of Jacobs constitutes an infringement of copyright. Limitation: This drawing has been prepared on behalf of, and for the exclusive use of Jacobs' Client, and is subject to, and issued in accordance with, the provisions of the contract between Jacobs and the Client. Jacobs accepts no liability or responsibility whatsoever for, or in respect of, any use of, or reliance upon, this drawing by any third party.