


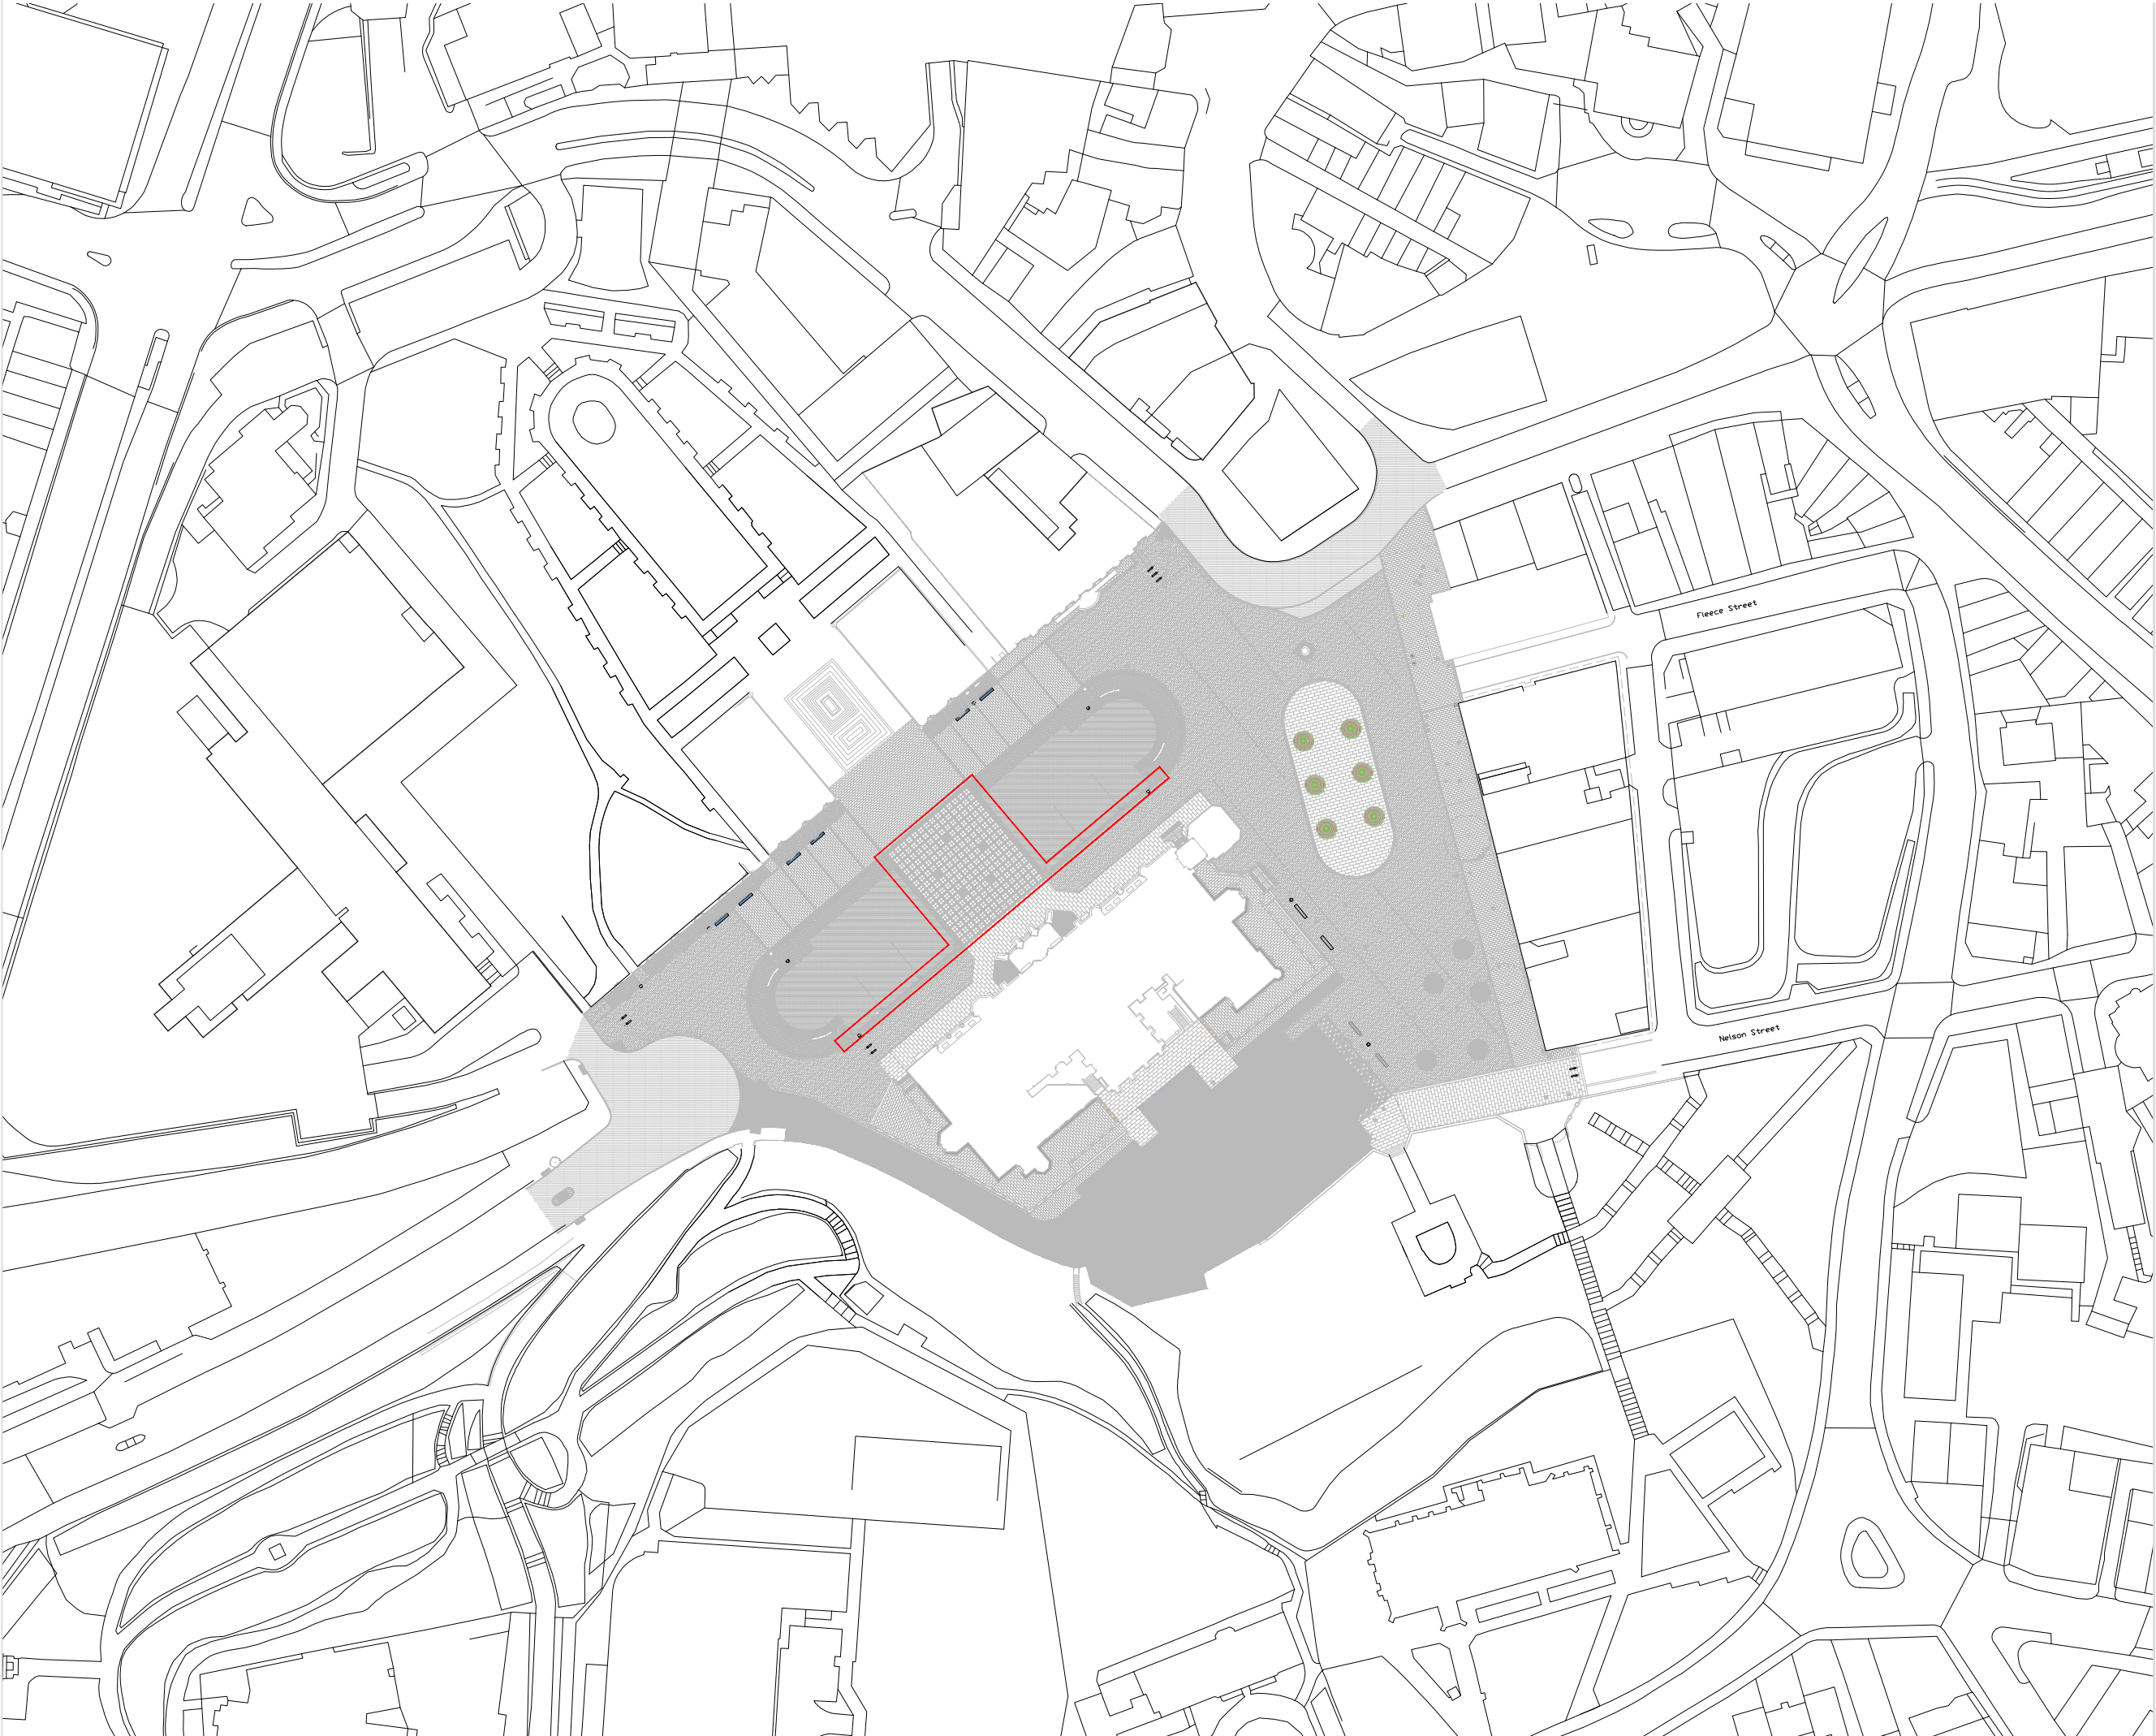

| rev | details                         | by | date     |
|-----|---------------------------------|----|----------|
| 00  | Issued for information/comments | JF | 28.02.23 |
|     |                                 |    |          |
|     |                                 |    |          |
|     |                                 |    |          |
|     |                                 |    |          |

- Notes
1. Do not scale from drawing, use figured dimensions only.
  2. All dimensions to be checked onsite.
  3. This drawing to be read in conjunction with all other Gillespies drawings and specifications.



Ordnance information shown is reproduced from Ordnance Survey material with the permission of Ordnance Survey on behalf of the Controller of Her Majesty's Stationary Office. © Crown Copyright. Unauthorised reproduction infringes Crown Copyright and may lead to prosecution or civil proceedings. License No. 1000 17362

Project title  
**Rochdale Town Hall Square**

Drawing title  
**Phase 2  
Historic Lights Location Plan**

|                                                 |                    |                  |
|-------------------------------------------------|--------------------|------------------|
| Drawing status<br><b>CONSTRUCTION</b>           | Scale<br>1:1250@A3 | Drwn<br>JF       |
|                                                 | Date<br>11/01/2023 | Chk'd<br>WC      |
| Drawing number<br><b>P11511-00-001-GIL-0154</b> |                    | Rev<br><b>00</b> |

© copyright GILLESPIES LLP, all rights reserved

|        |   |                                                                                          |
|--------|---|------------------------------------------------------------------------------------------|
| Client |  <b>ROCHDALE BOROUGH COUNCIL</b> | Rochdale Borough Council<br>Number One Riverside<br>Smith Street<br>Rochdale<br>OL16 1AU |
|--------|---|------------------------------------------------------------------------------------------|

**GILLESPIES**  
Westgate House, 44 Hale Road, WA14 3EX  
P: 0161 528 7715 E: design.manchester@gillespies.co.uk