



Existing Site Plan @ 1/500 Scale

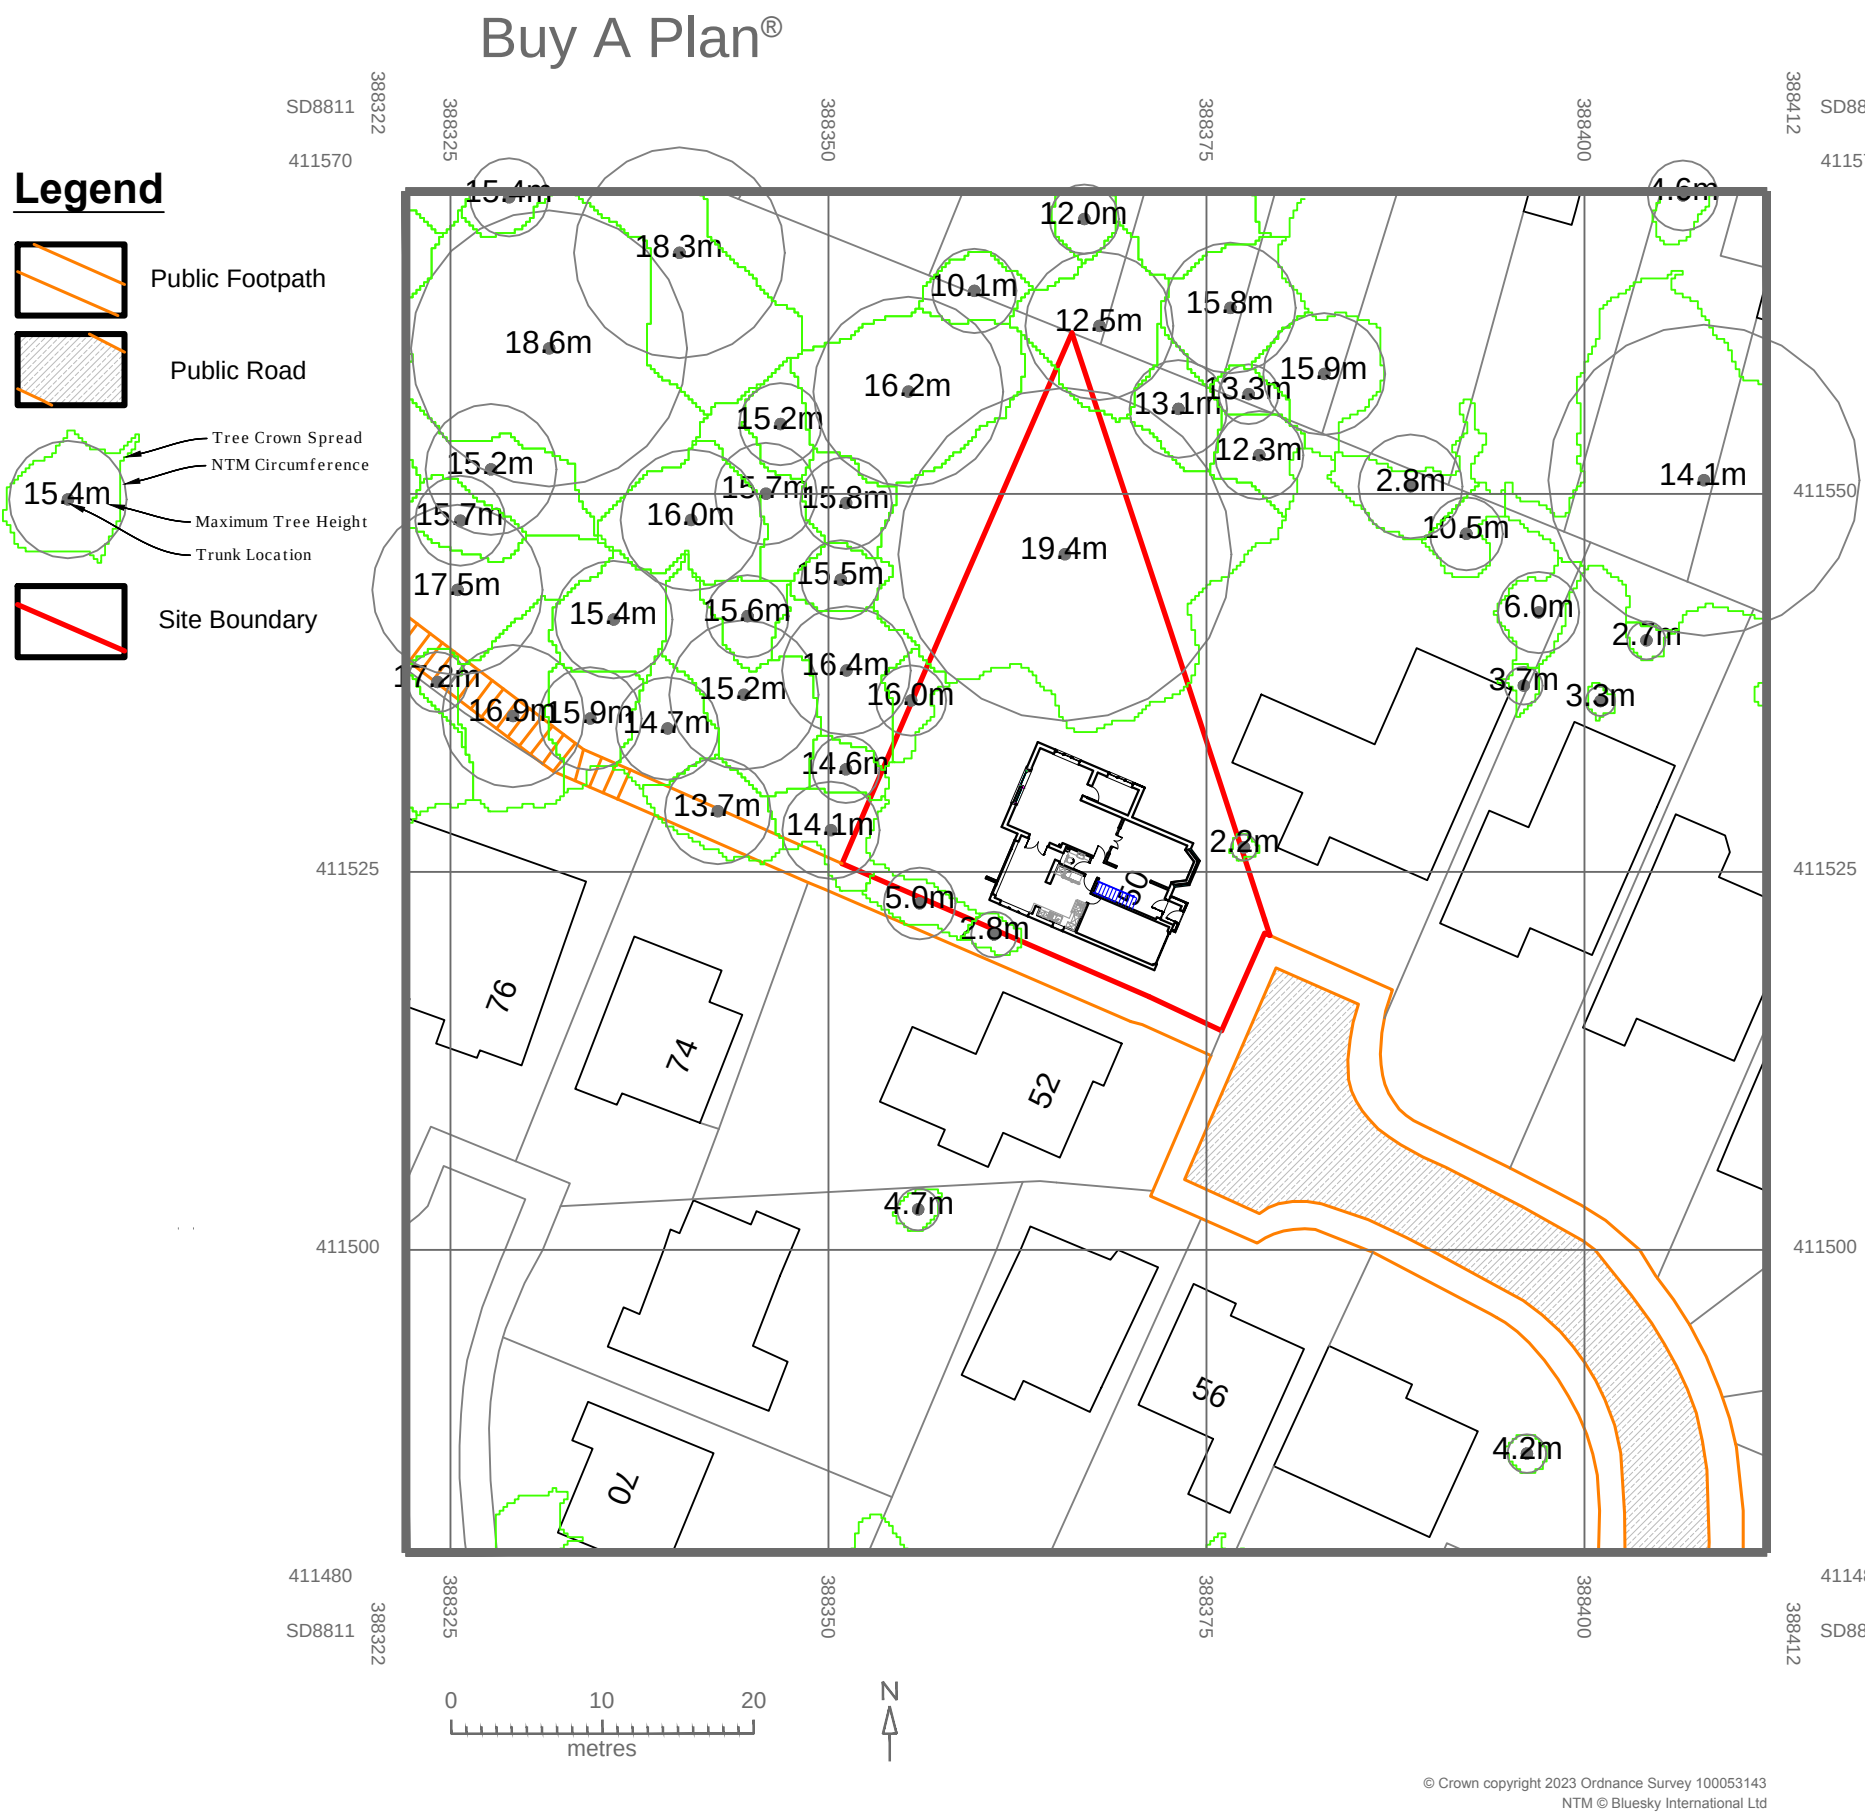

Proposed Site Plan @ 1/500 Scale

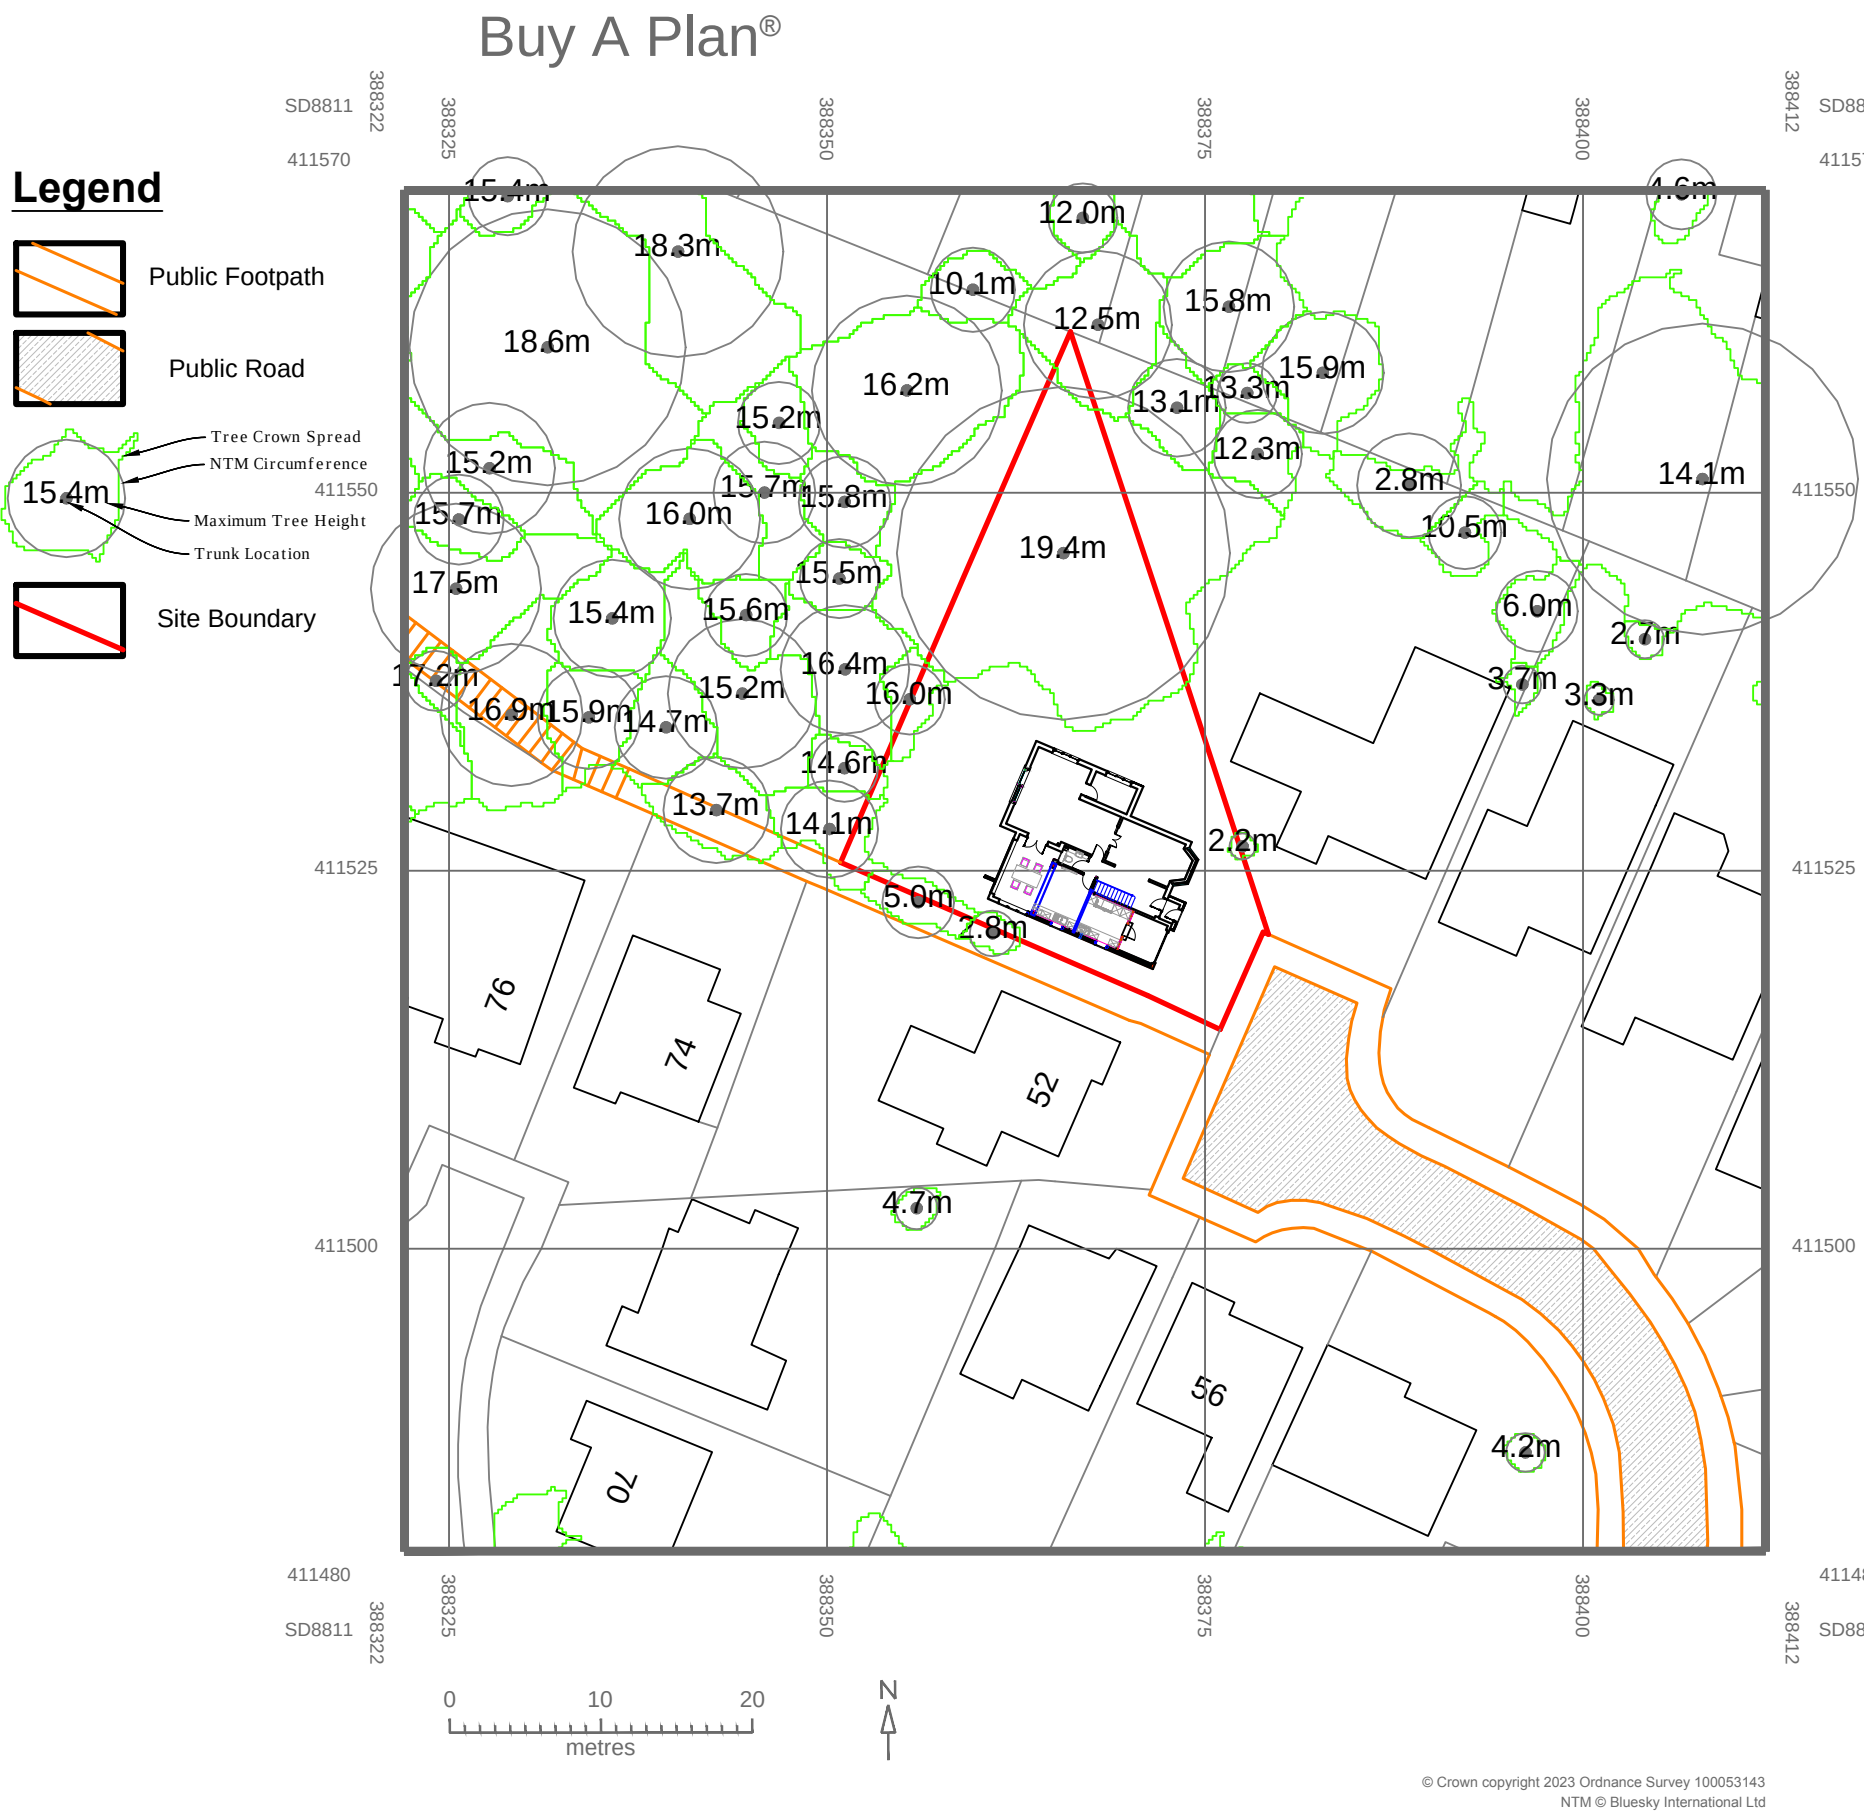

General Notes

1. All external materials bricks / roof tiles are to match existing and be submitted to the local authority planning dept prior to commencement of the development.

2. Dimesions are not to be taken or scaled from the drawing and must be checked on site by the clients builder.


3. *Any building work which is subject to the requirements imposed by Schedule 1 to the Building Regulations should, in accordance with regulation 7, be carried out with proper materials and in a workmanlike manner.

You may show that you have complied with regulation 7 in a number of ways. These include the appropriate use of a product bearing CE marking in accordance with the Construction Products Directive (89/106/EEC) [1] as amended by the CE Marking Directive (93/68/EEC) [2], or a product complying with an appropriate technical specification (as defined in those Directives), a British Standard, or an alternative national technical specification of any state which is a contracting party to the European Economic Area which, in use, is equivalent, or a product covered by a national or European certificate issued by a European Technical Approval Issuing body. As taken from the Building Regulations 2000.

4. Plans are for planning approval / building regulations only and must not be copied or reproduced with out the consent of the designer .

Details

Existing and Proposed Site Plans
Scale 1 to 500
Print @ A1
Issue No: 3
Amended : 04/12/2023

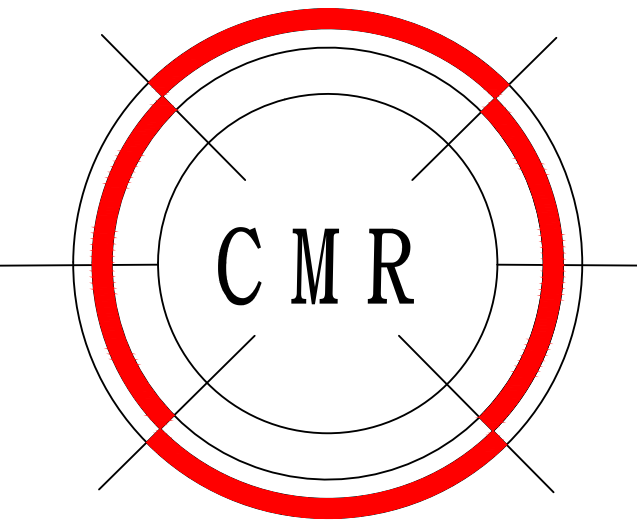

CMR Planning and Building Regulations Consultants

Mark Colin Russell Bsc (Hons) CM, MCIOB (No: 1494482)

Email: CMRplanningdesign@outlook.com

Client

Chris McNally
50 Lawnswood
Rochdale
OL11 3HB

Project

50 Lawnswood Rochdale,
OL11 3HB

Two Storey Rear Extension
and Ground Floor Kitchen
Re-arrangement