

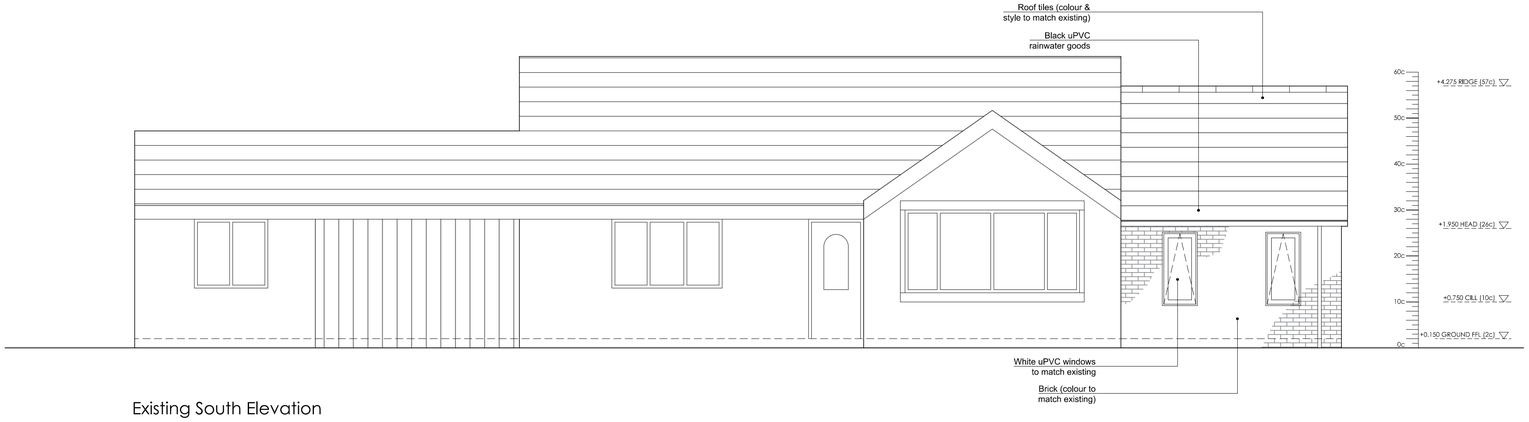



Existing South Elevation

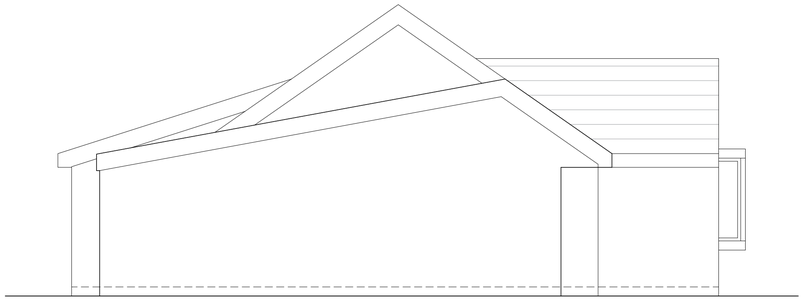


Proposed West Elevation

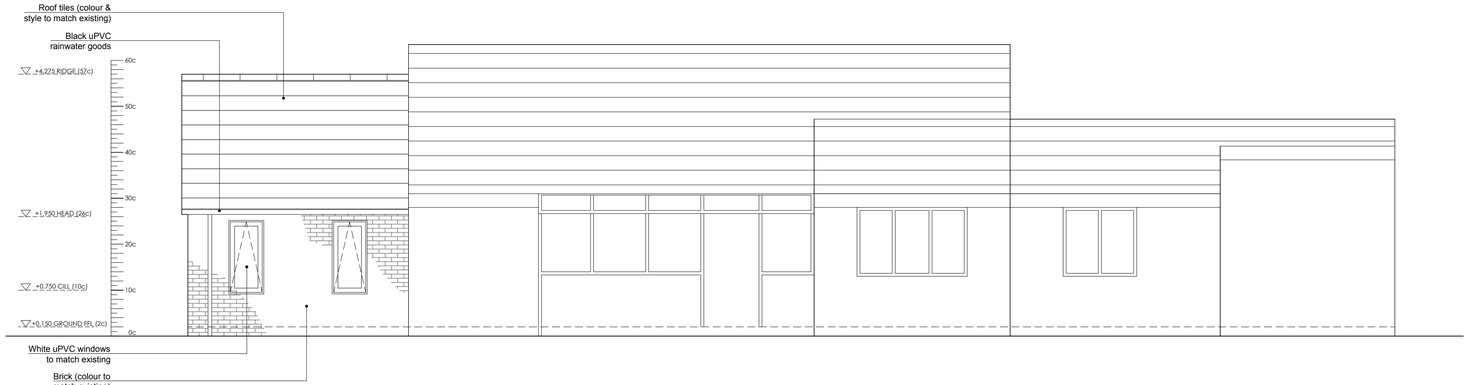

Existing North Elevation

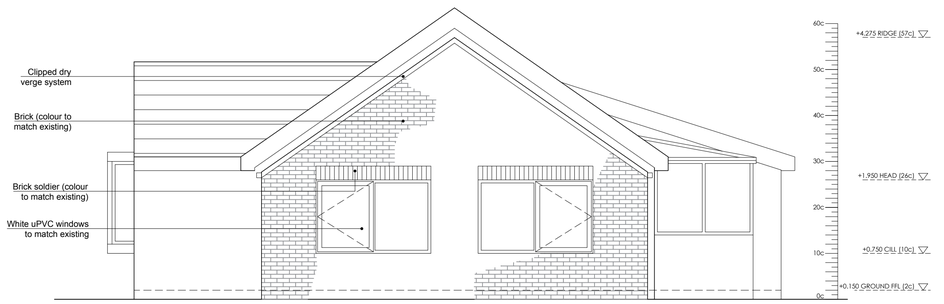

Proposed East Elevation

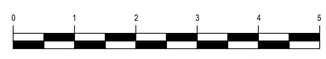

Dimensions in meters

SOLIDVOID ARCHITECTS
16 WOOLFENDEN WAY, WARDLE, ROCHDALE, OL12 9SS
SOLIDVOID@OUTLOOK.COM

APPLICANT: BARRY ASHWORTH	
PROJECT: 2 BAGSLATE MOOR LANE, ROCHDALE, OL11 5XJ	
DRAWING TITLE: PROPOSED ELEVATIONS	
DATE: APR 2019	**SCALE:** 1:50
DRAWING No: 2140/P03	