

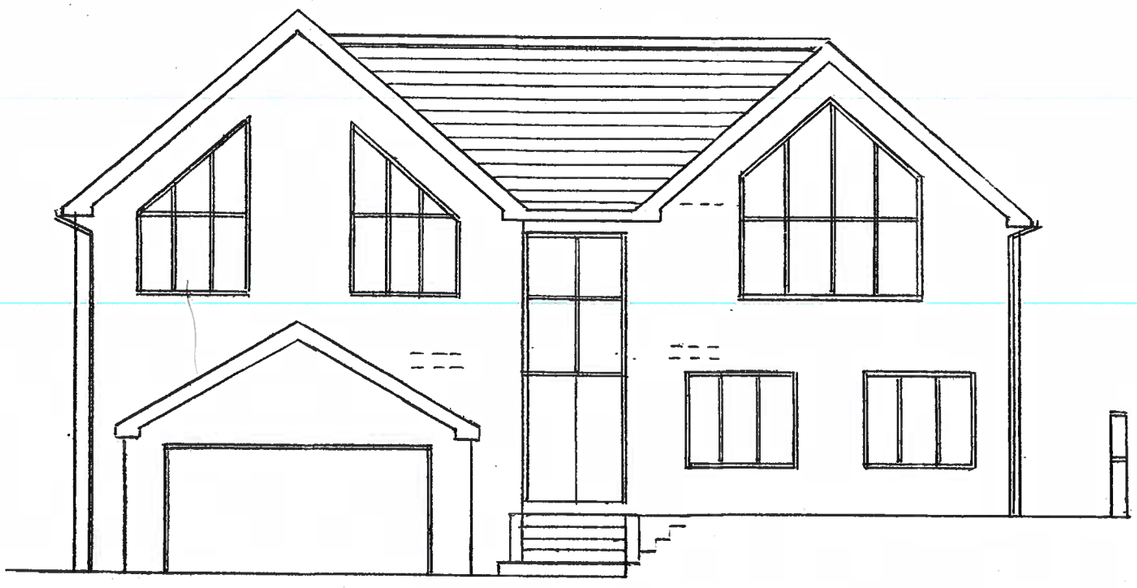



Proposed Front Elevation

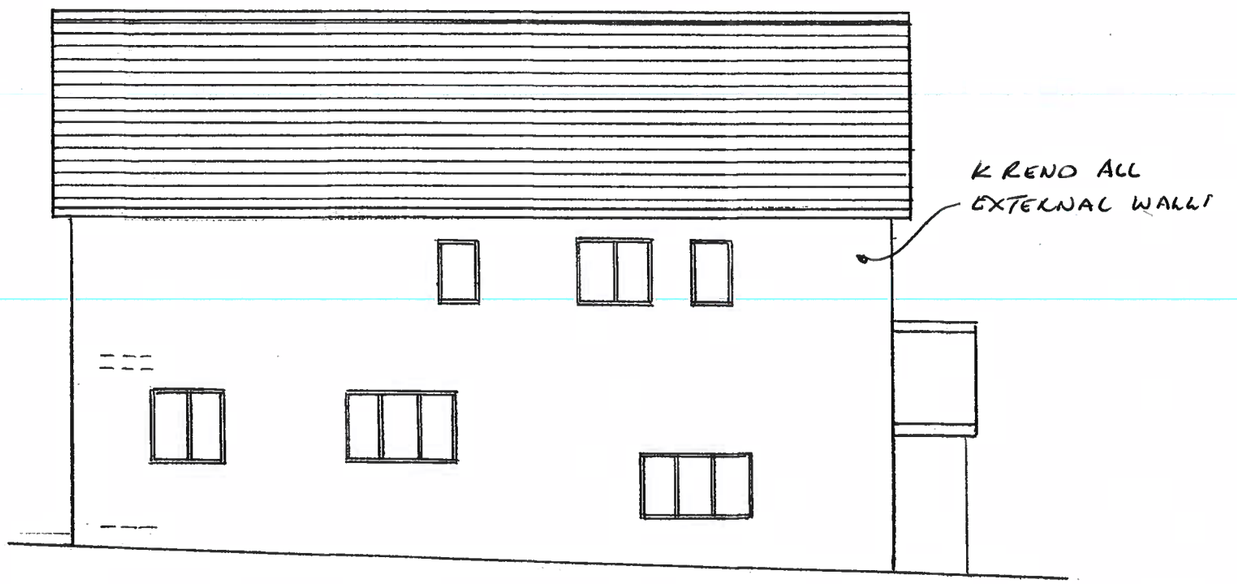

Proposed Side Elevation

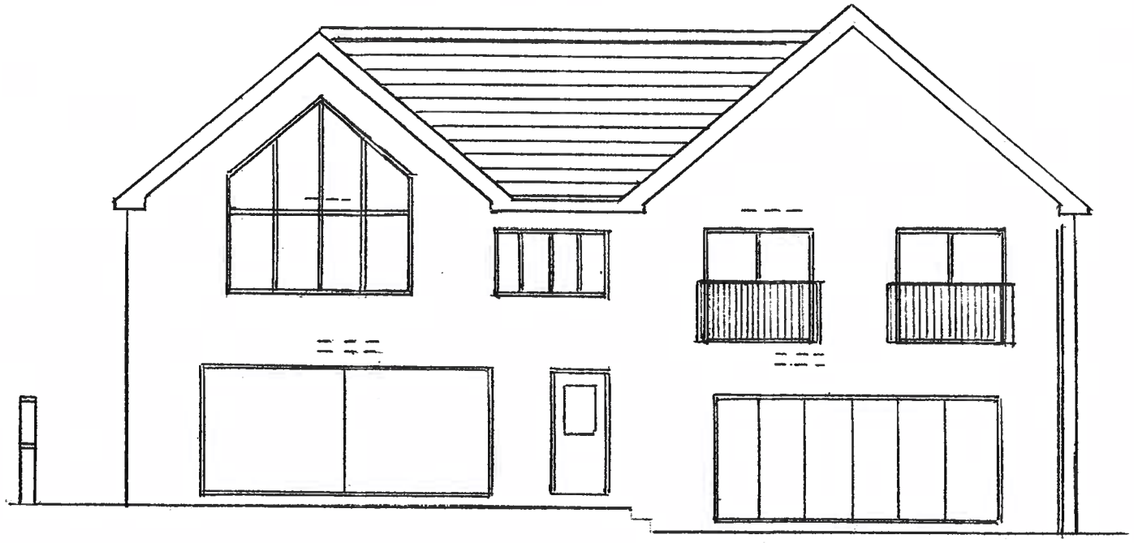


Proposed Rear Elevation

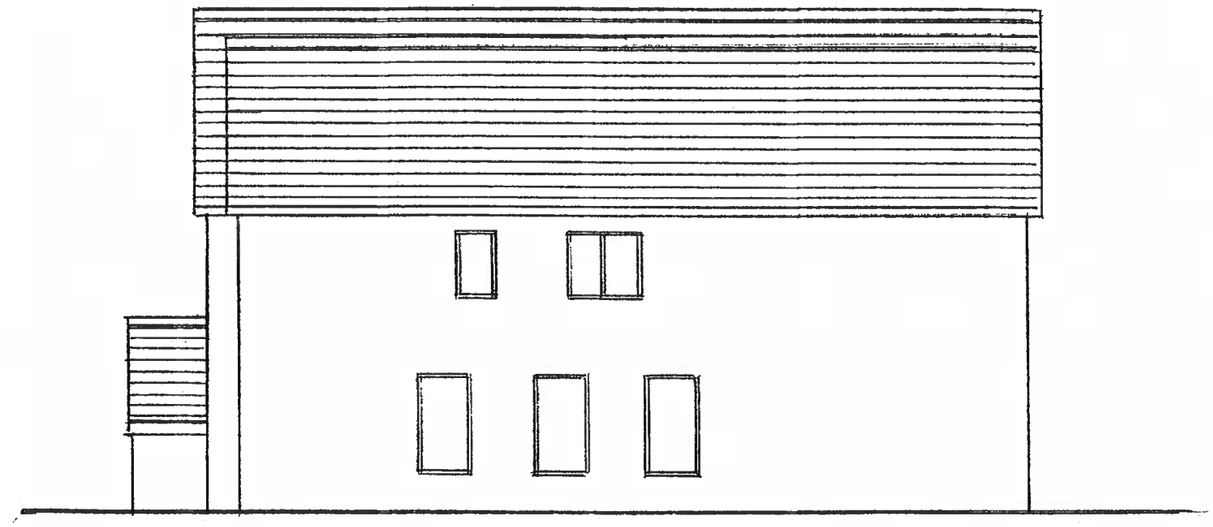


Proposed Side Elevation

Thompson Designs
Tel 0161 705 1458 Mob 07884 318634

Sheet 3
Proposed Elevations
43 Norford Way
Rochdale OL11 5QS
Scale 1 : 100 Date April 2019

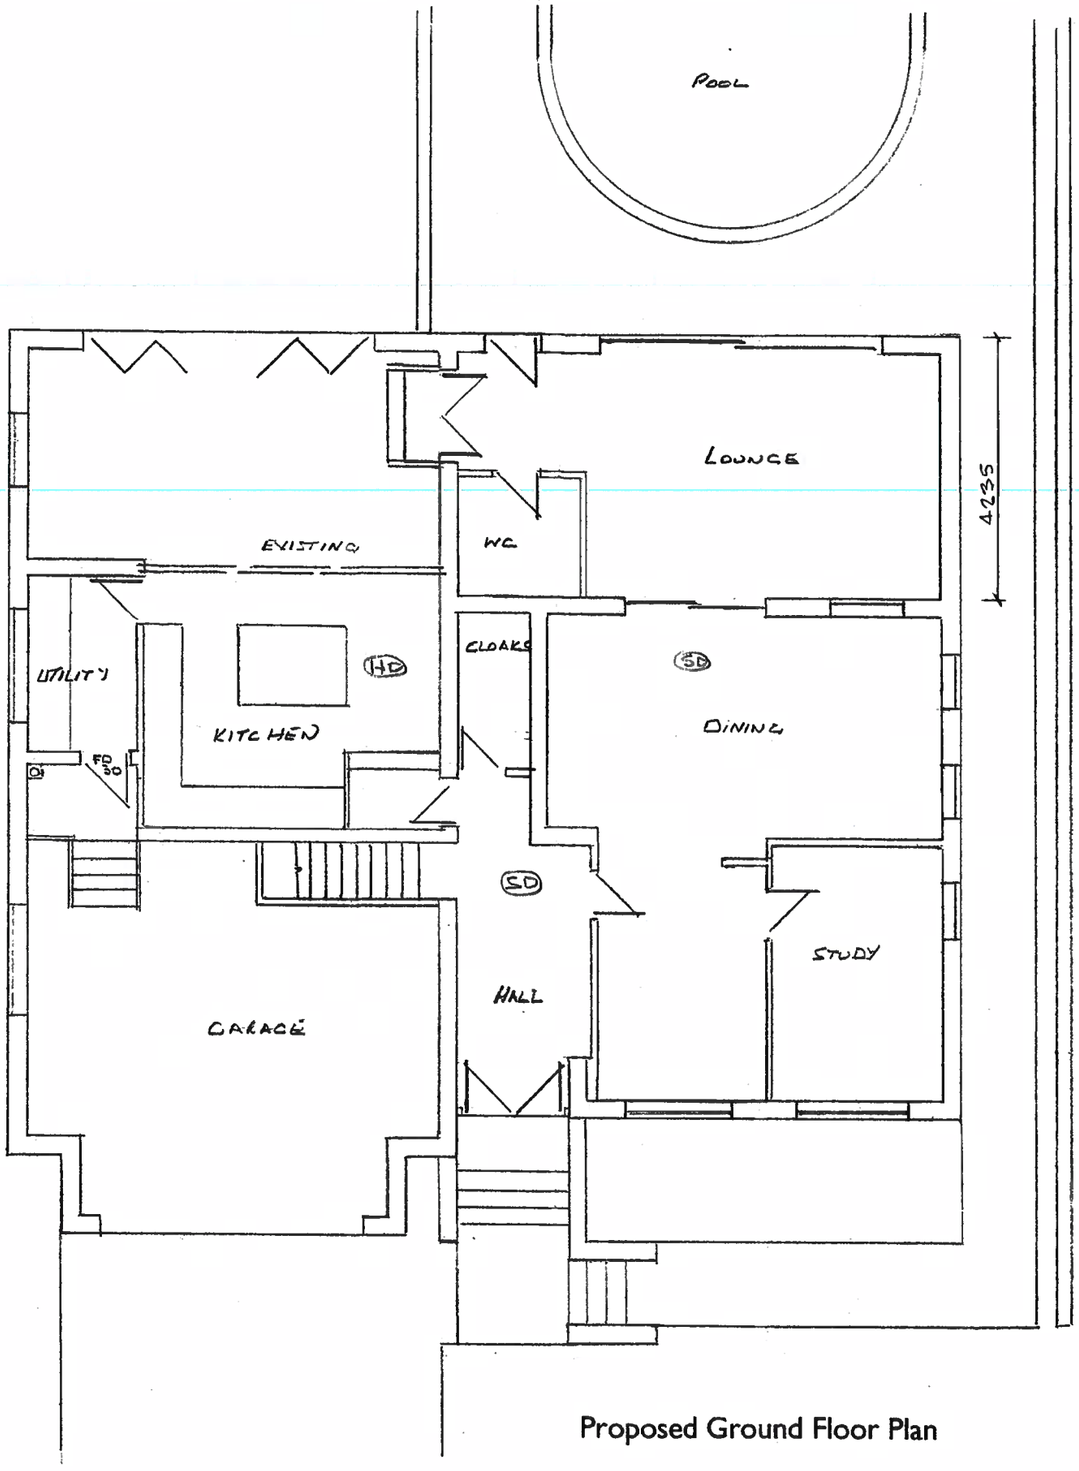

Proposed Ground Floor Plan

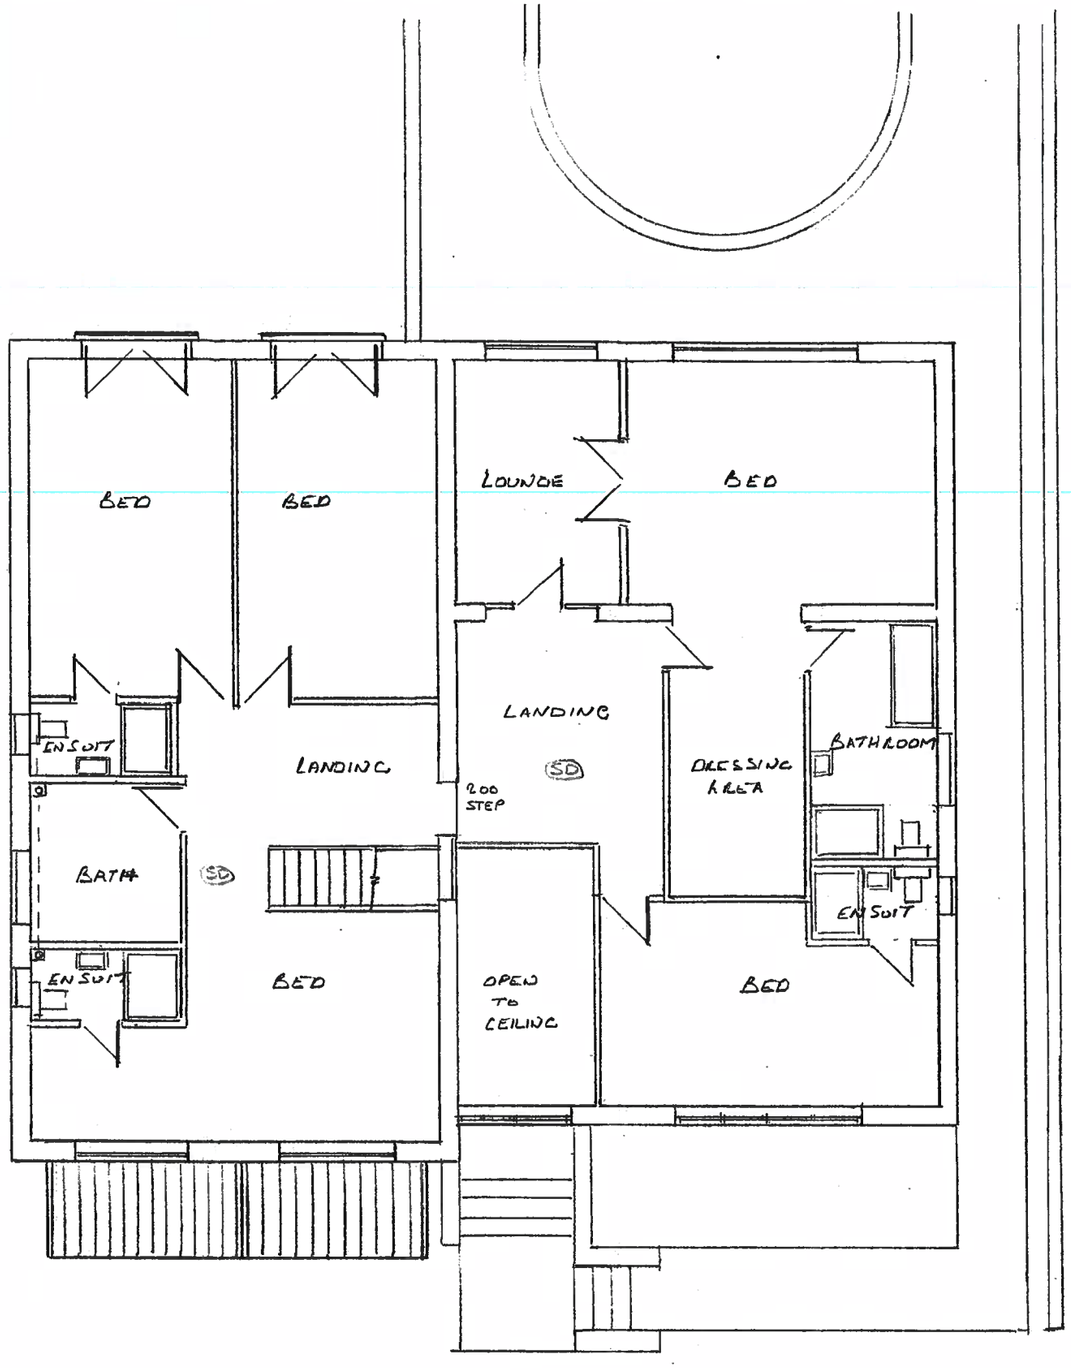


Proposed First Floor Plan

Thompson Designs
Tel 0161 705 1458 Mob 07884 318634


Sheet 4
Proposed Plans
43 Norford Way
Rochdale OL11 5QS
Scale 1 : 100 Date April 2019




Existing Front Elevation

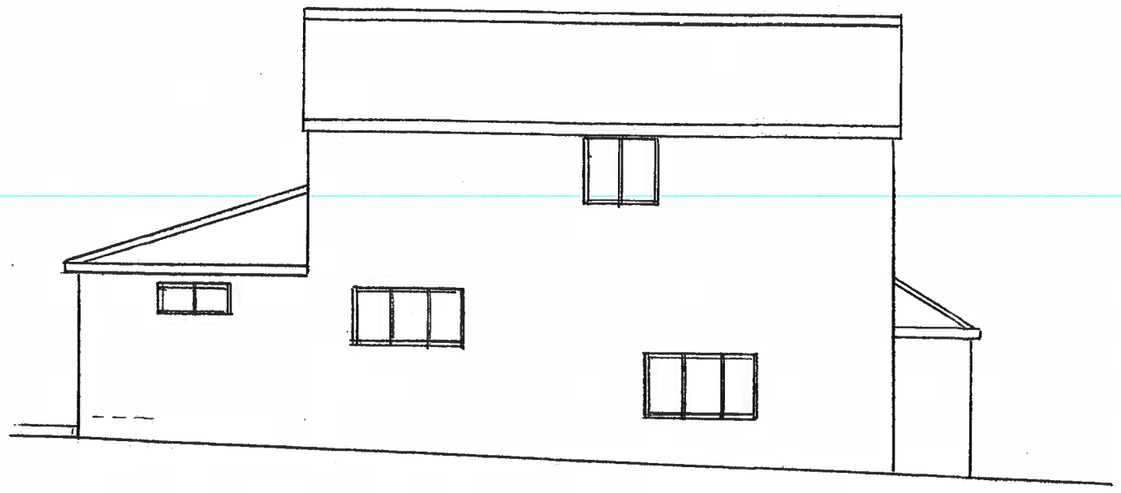

Existing Side Elevation

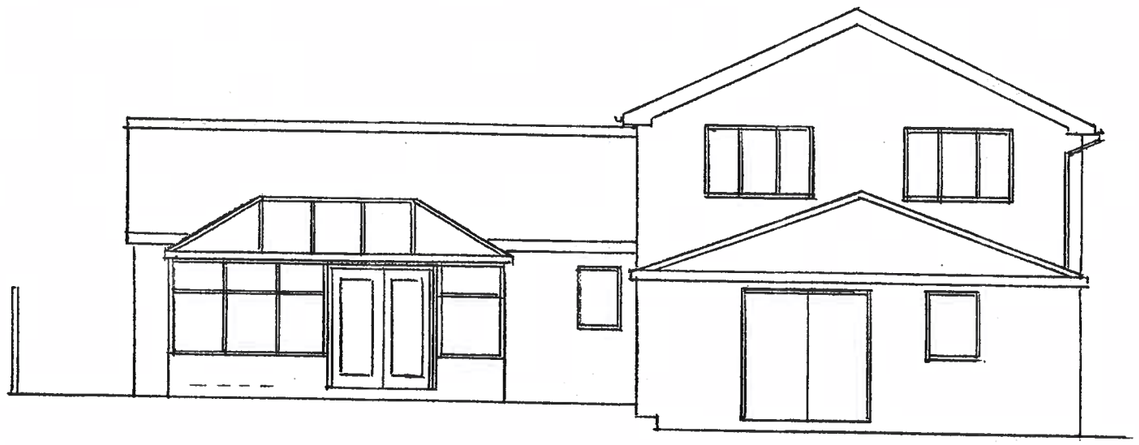

Existing Rear Elevation

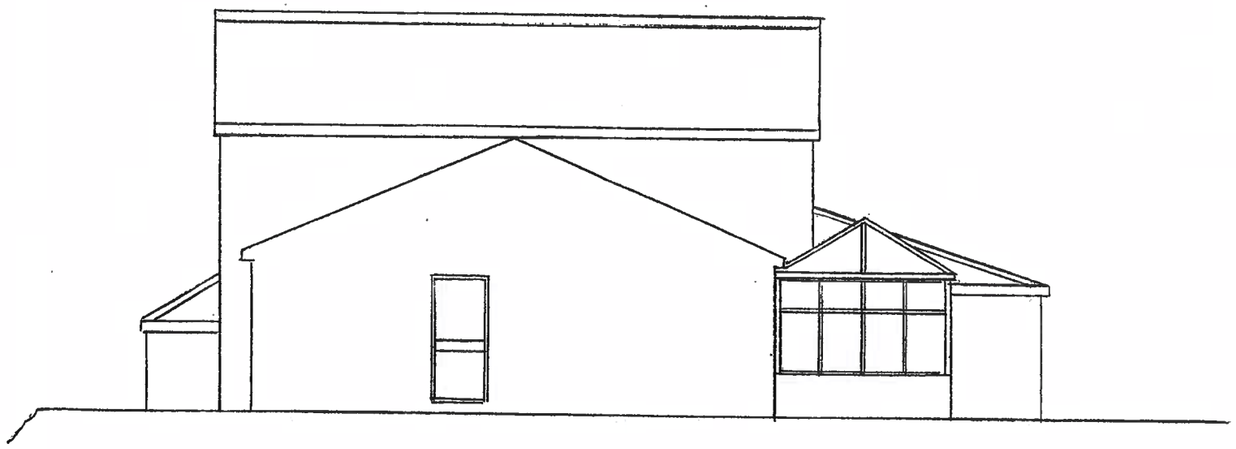

Existing Side Elevation

Thompson Designs

Tel 0161 705 1458 Mob 07884 318634


Sheet 1

Existing Elevations


43 Norford Way

Rochdale OL11 5QS

Scale 1 : 100 Date April 2019

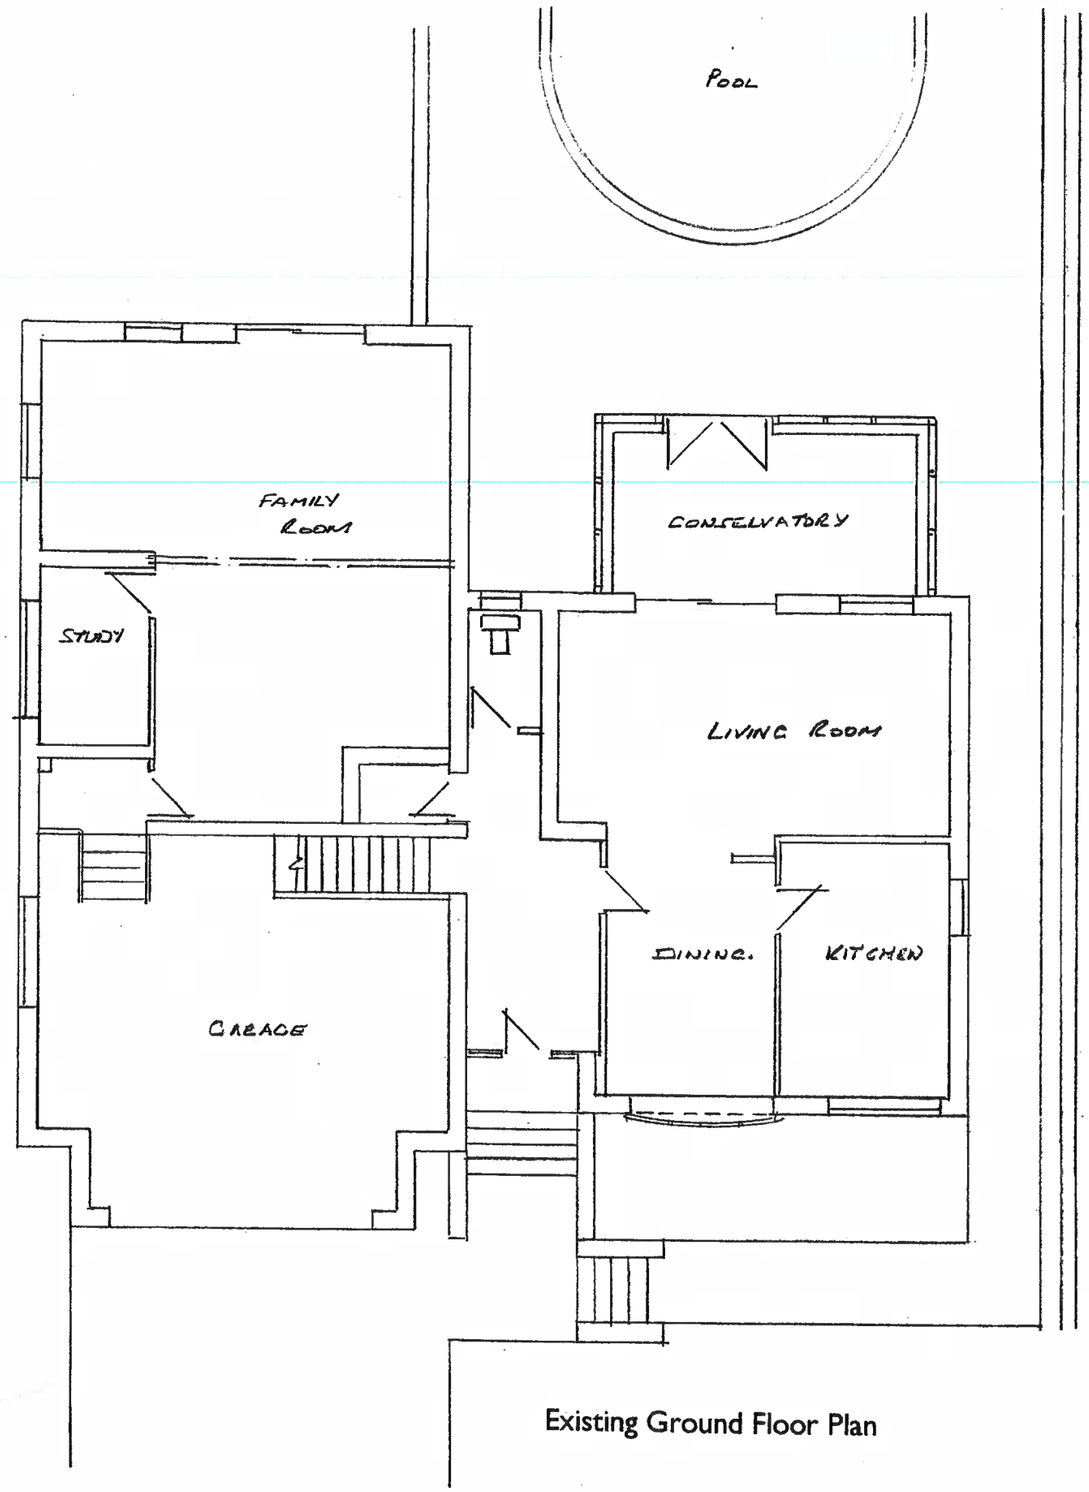


Existing Ground Floor Plan

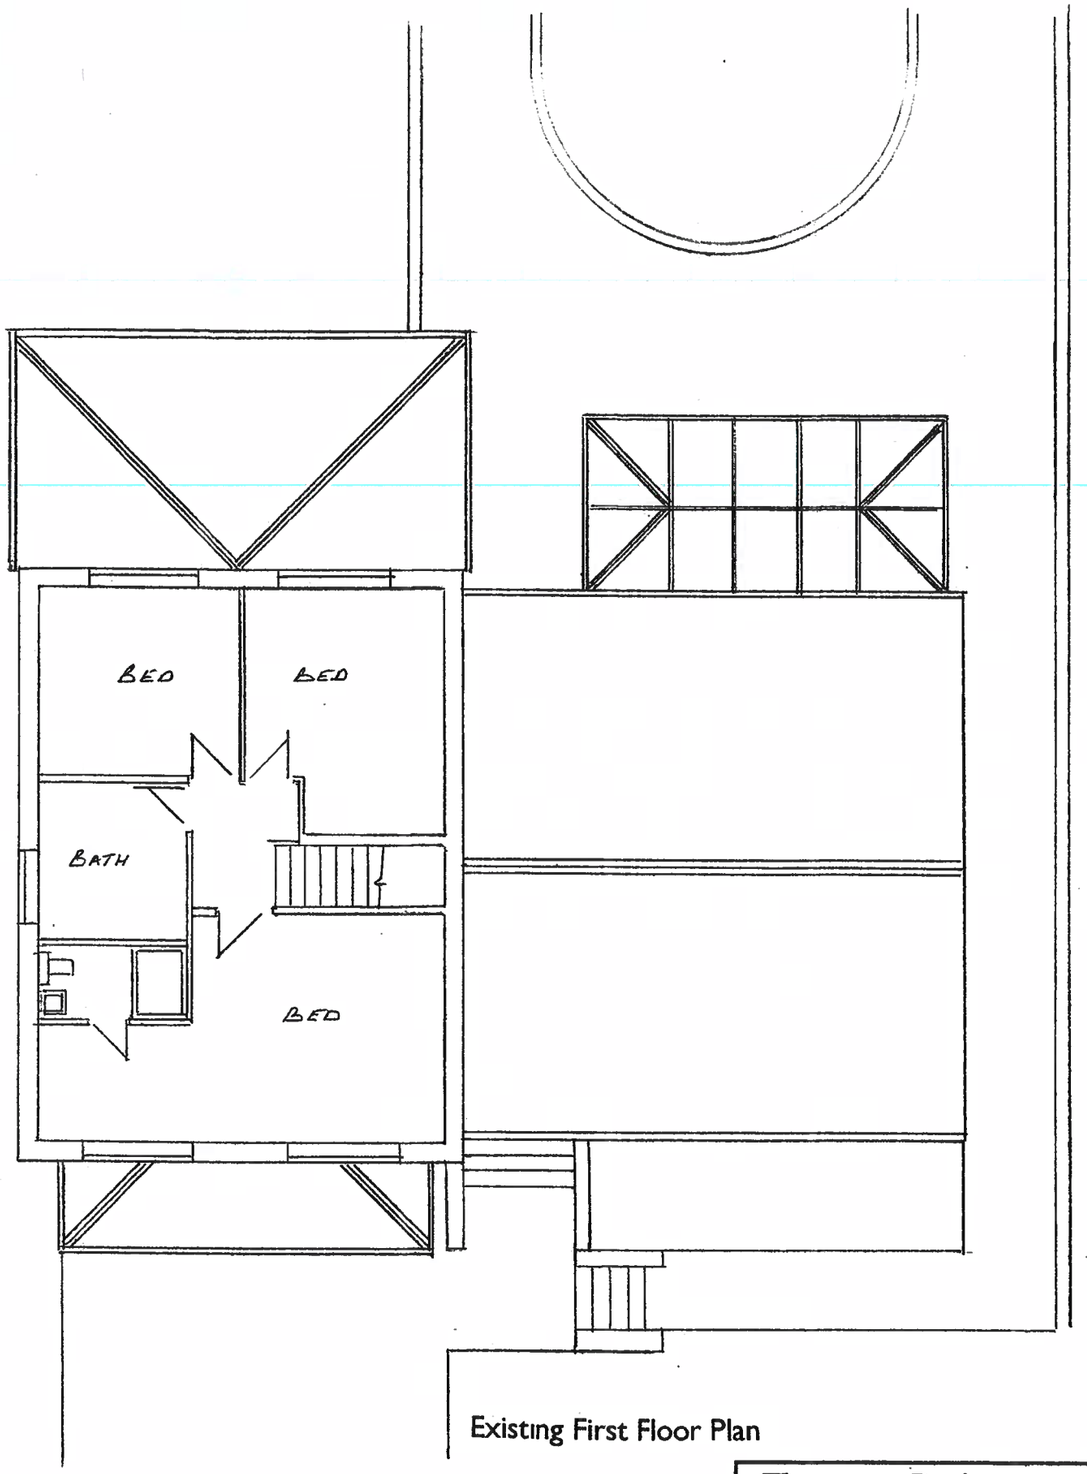



Existing First Floor Plan


Thompson Designs
Tel 0161 705 1458 Mob 07884 318634


Sheet 2
Existing Plans
43 Norford Way
Rochdale OL11 5QS
Scale 1 : 100 Date April 2019

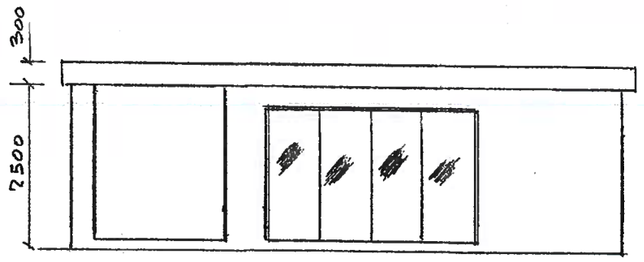

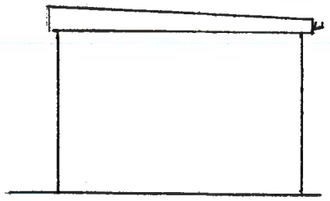

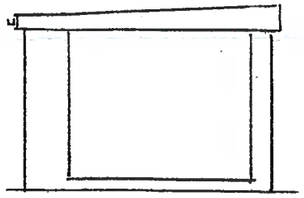

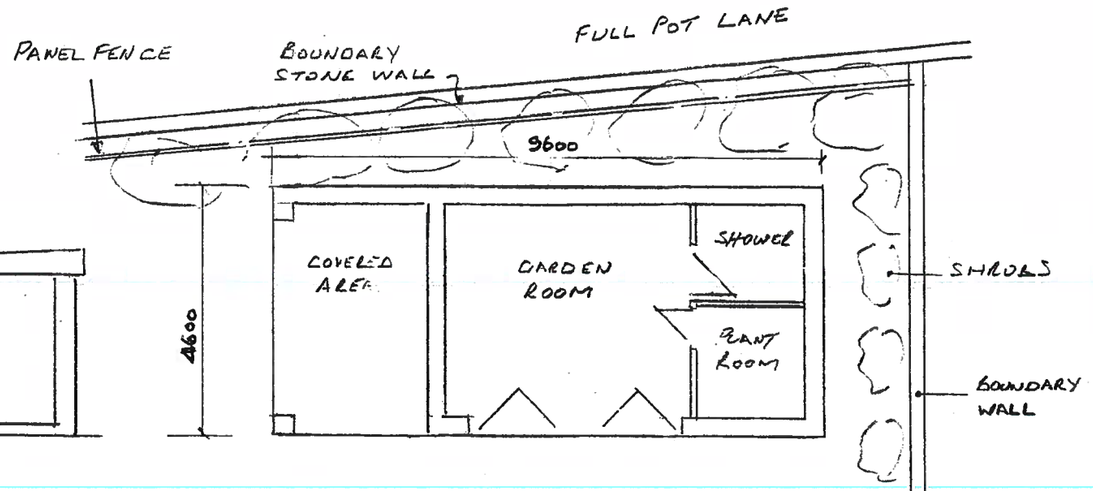

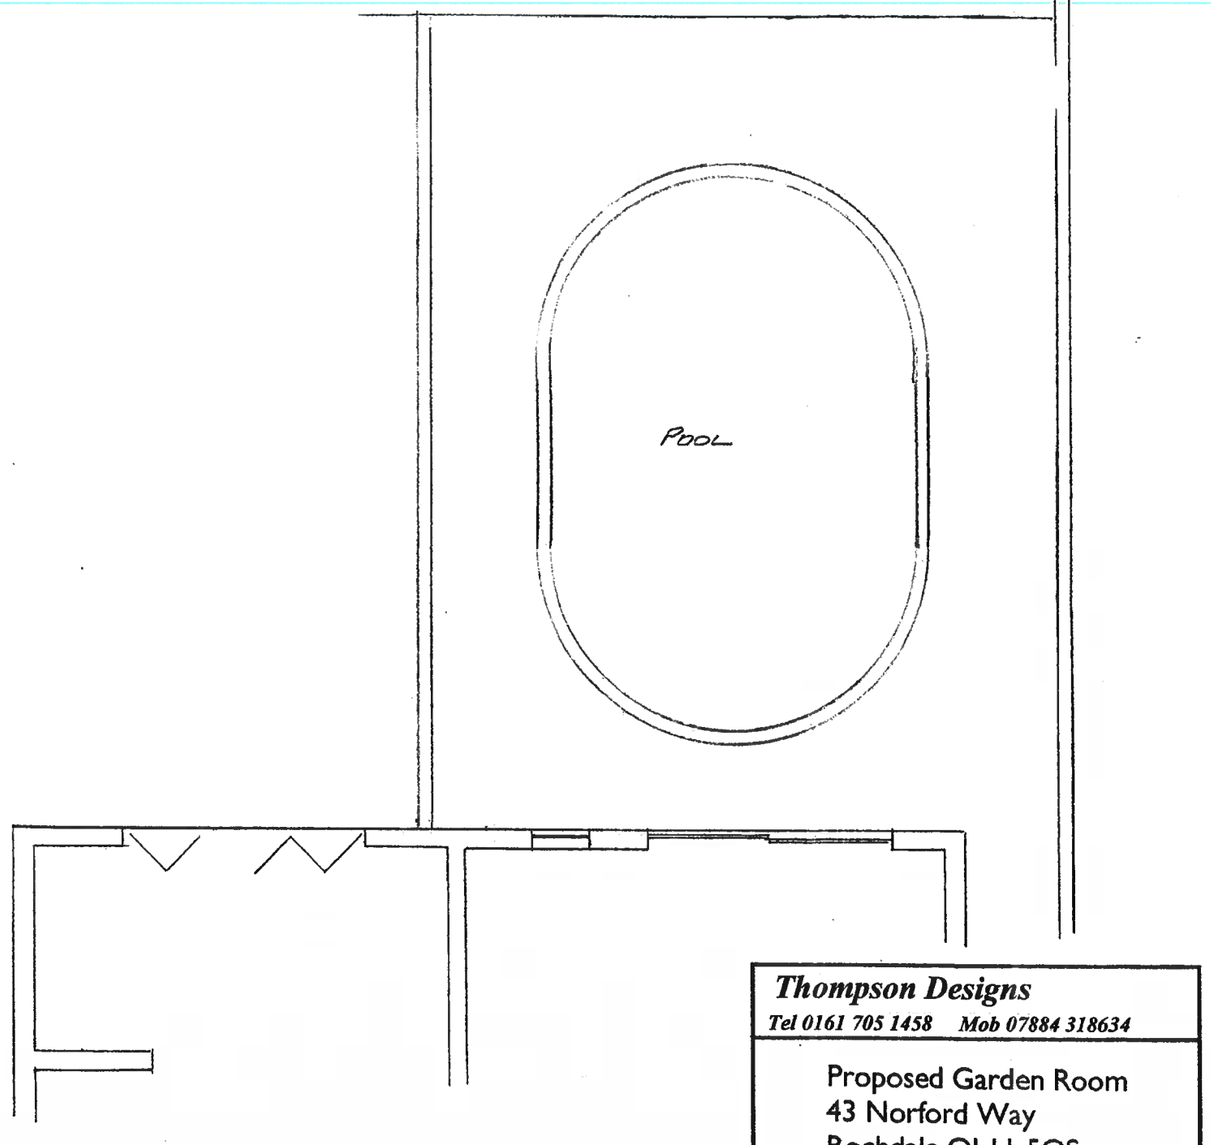

Thompson Designs
Tel 0161 705 1458 Mob 07884 318634

Proposed Garden Room
43 Norford Way
Rochdale OL11 5QS
Scale 1 : 100 Date April 2019