

1 Site Location Plan
1 : 500

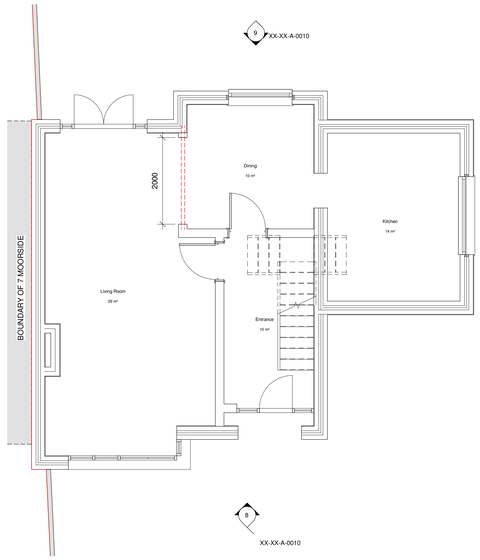

2 00 - Ground Floor Plan GA_Proposed
1 : 50

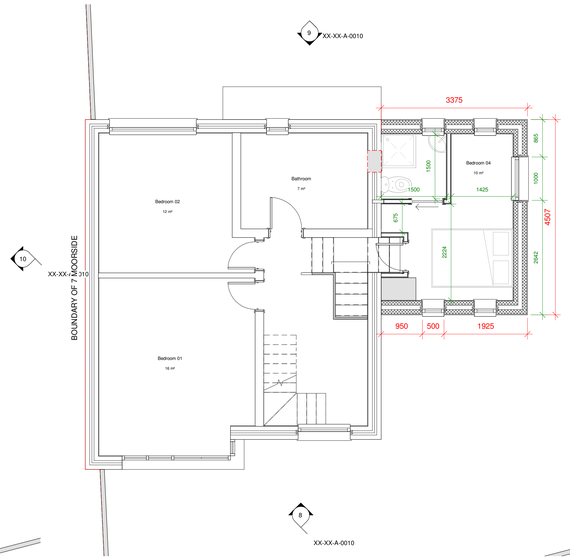

3 01 - First Floor Plan GA_Proposed
1 : 50

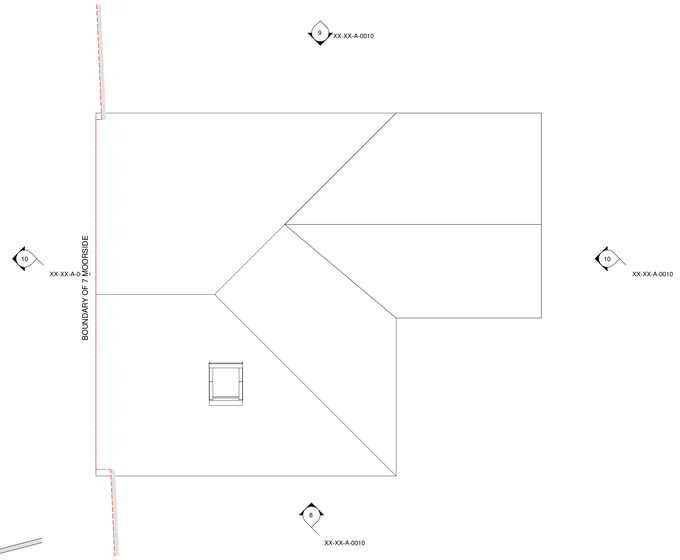

4 02 - Roof Plan GA_Proposed
1 : 50



5 Front Elevation_Proposed
1 : 50



7 Rear Elevation_Proposed
1 : 50

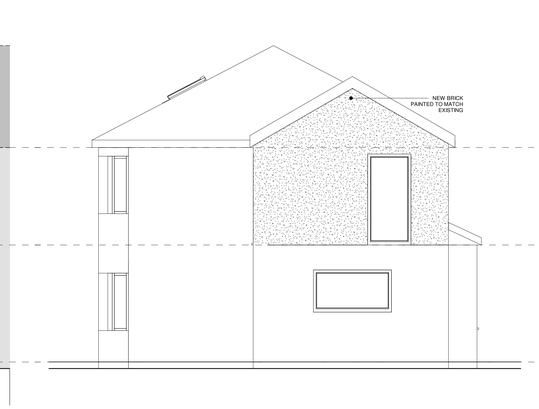

6 Side Elevation_Proposed
1 : 50

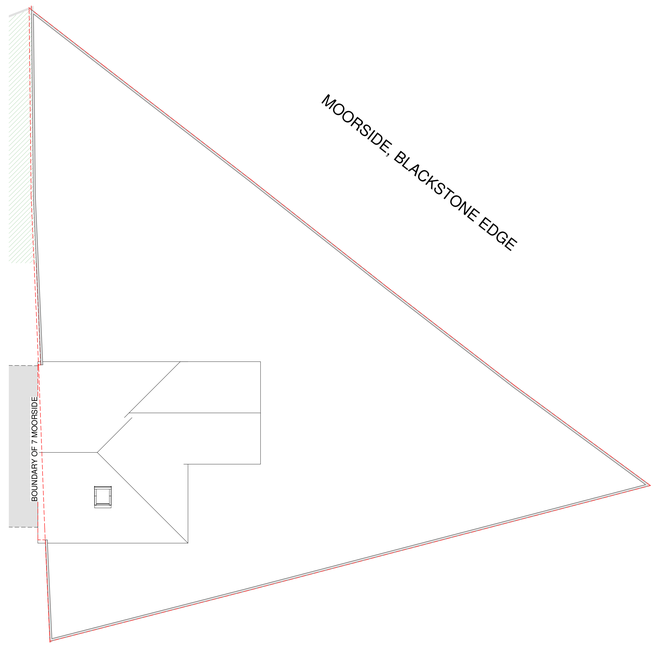

12 XX - Site Plan_Pro
1 : 100

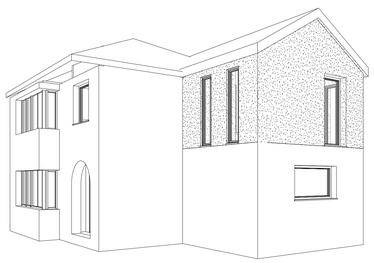



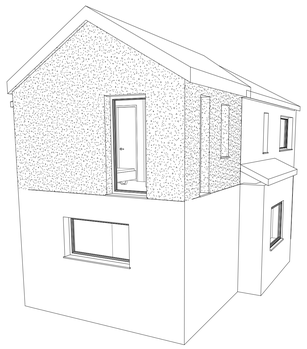



Client: Mr.& Mrs.B.Courtney	
Project: 8 Moorside	
Drawing Title: Proposed Information - Planning (Pro B)	
Stage: PLANNING	Status: PLANNING
Drawn By: MMA	Date: March 2020 / Scale: As indicated
	Client Project Number: XXXX / Sheet Size: A0
AAR-P1-XX-XX-A-0003	Revision: B

20/08/2020 15:00:16