




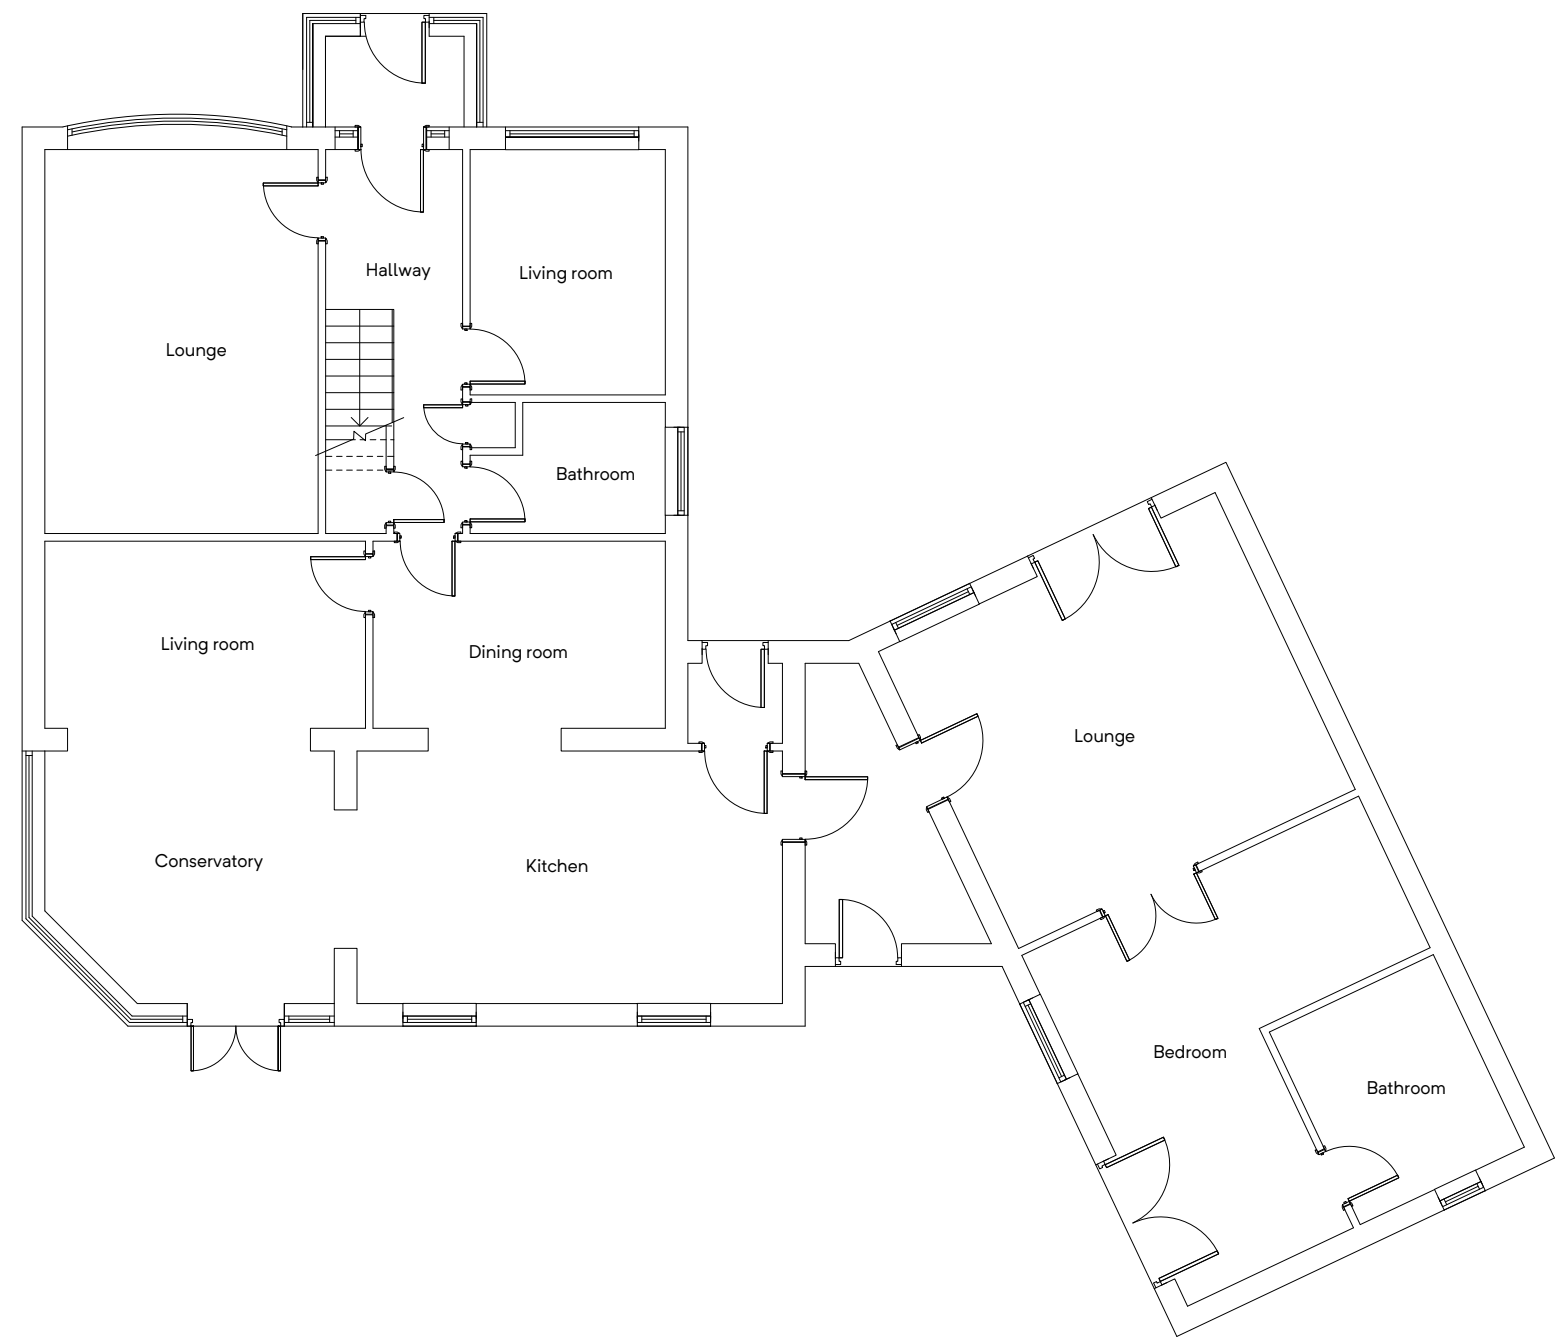


GROUND FLOOR PLAN
(EXISTING)

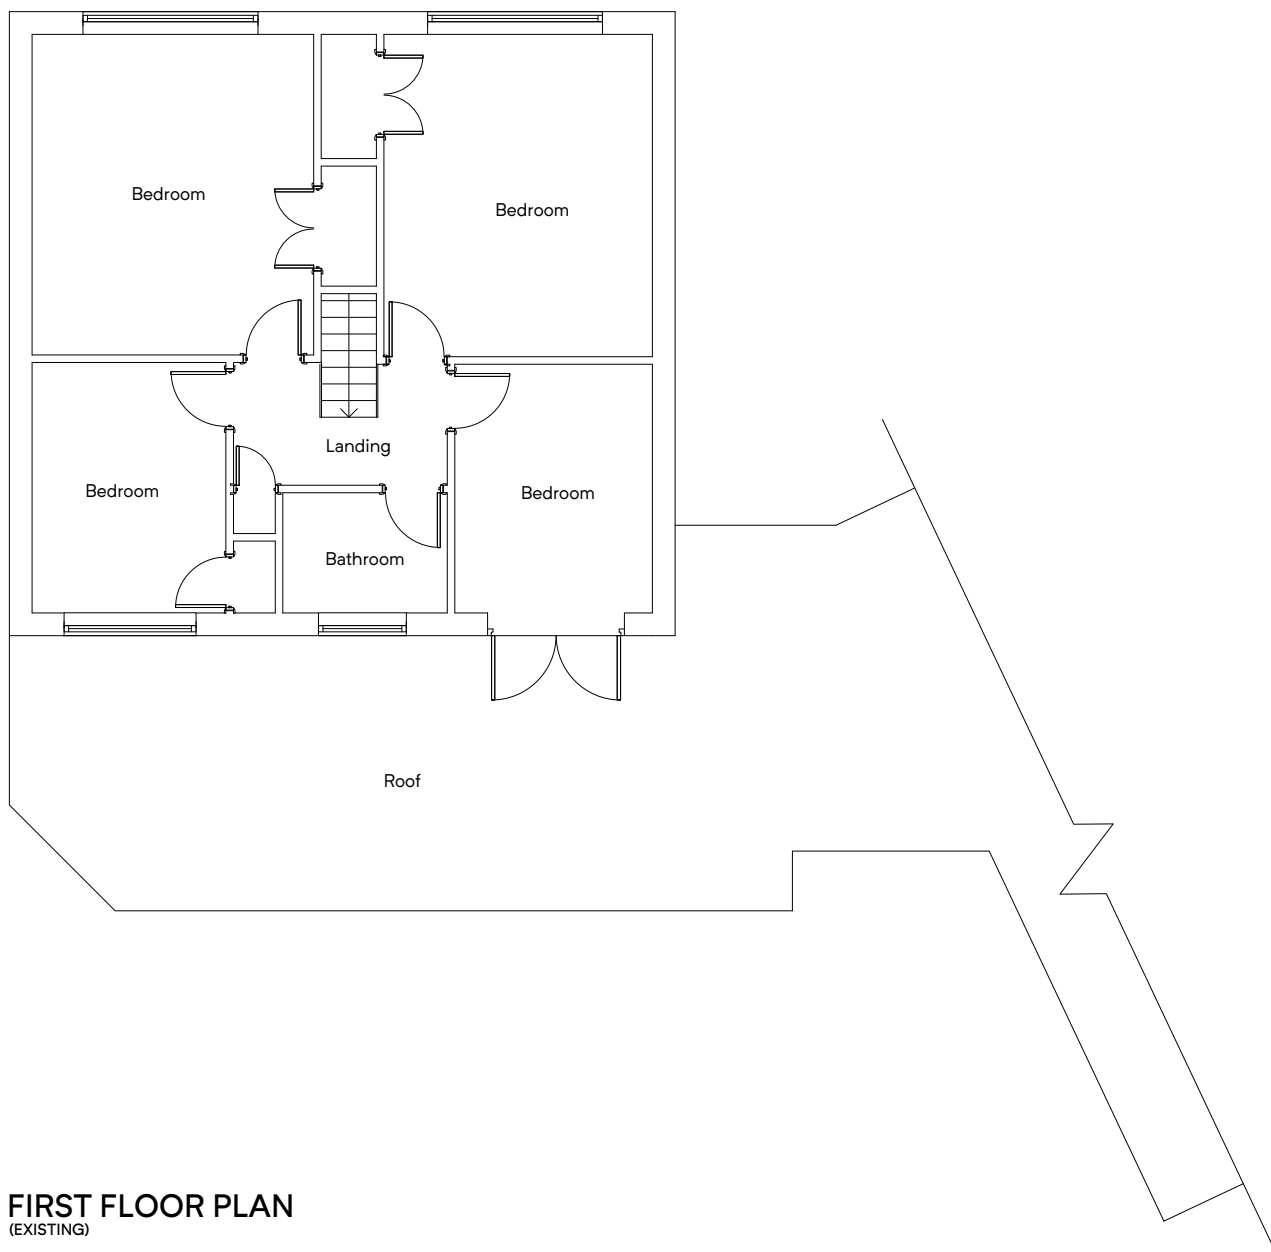


FIRST FLOOR PLAN
(EXISTING)

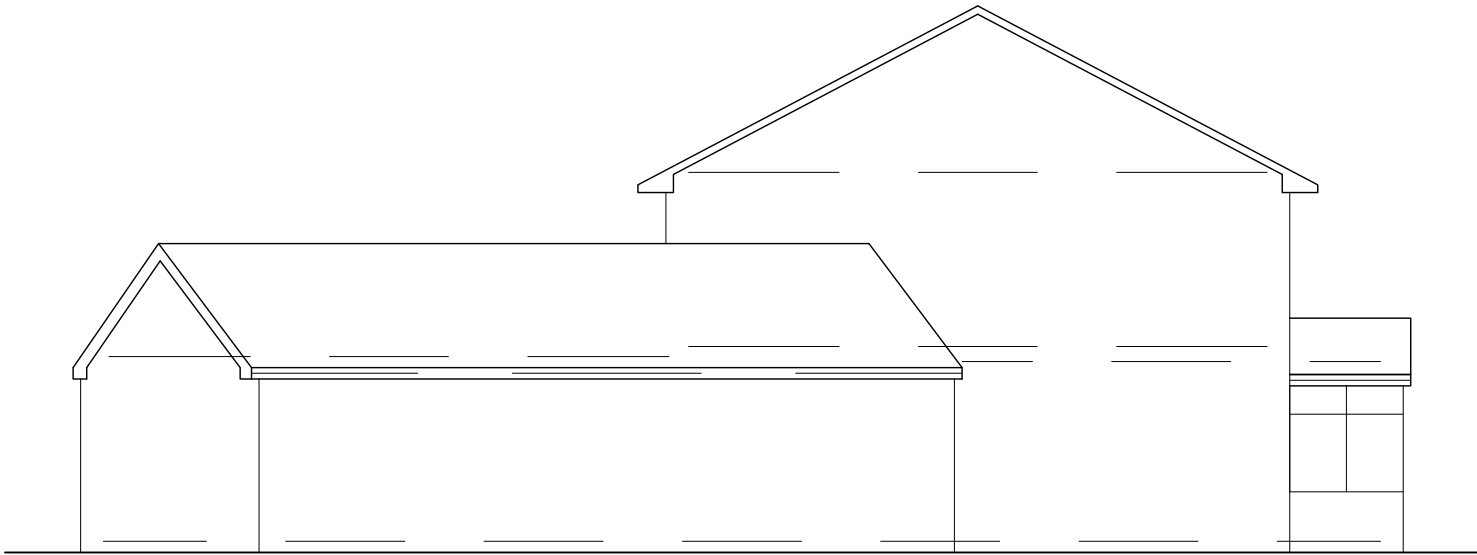


SIDE ELEVATION
(EXISTING)

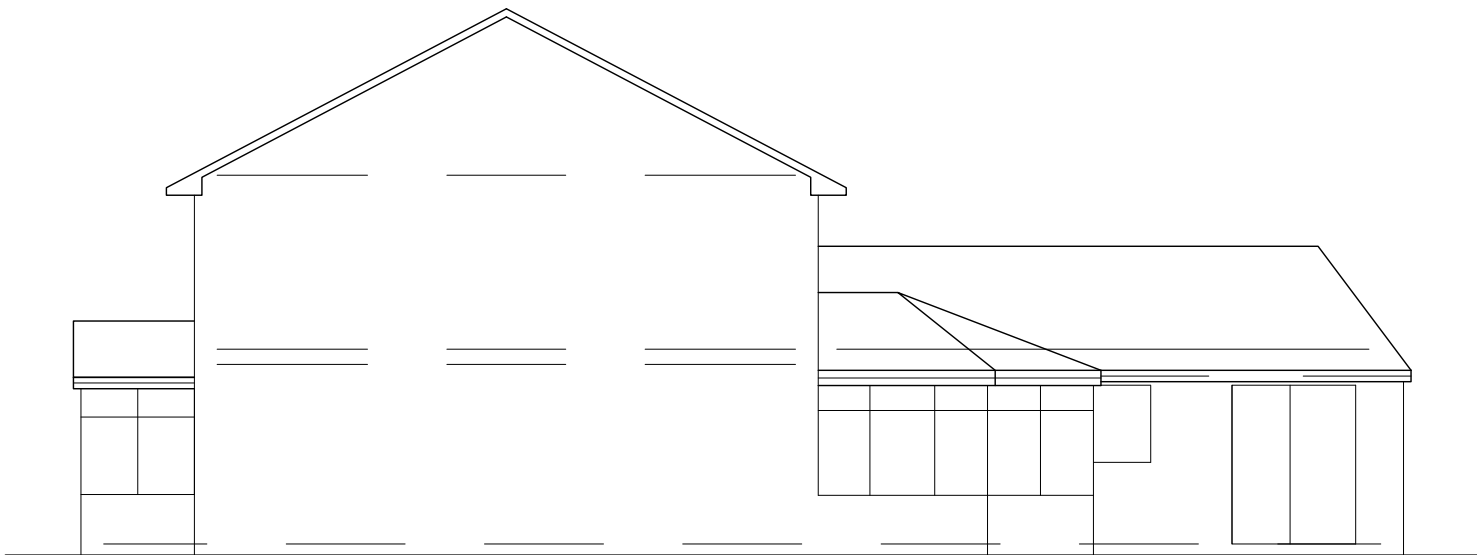

SIDE ELEVATION
(EXISTING)

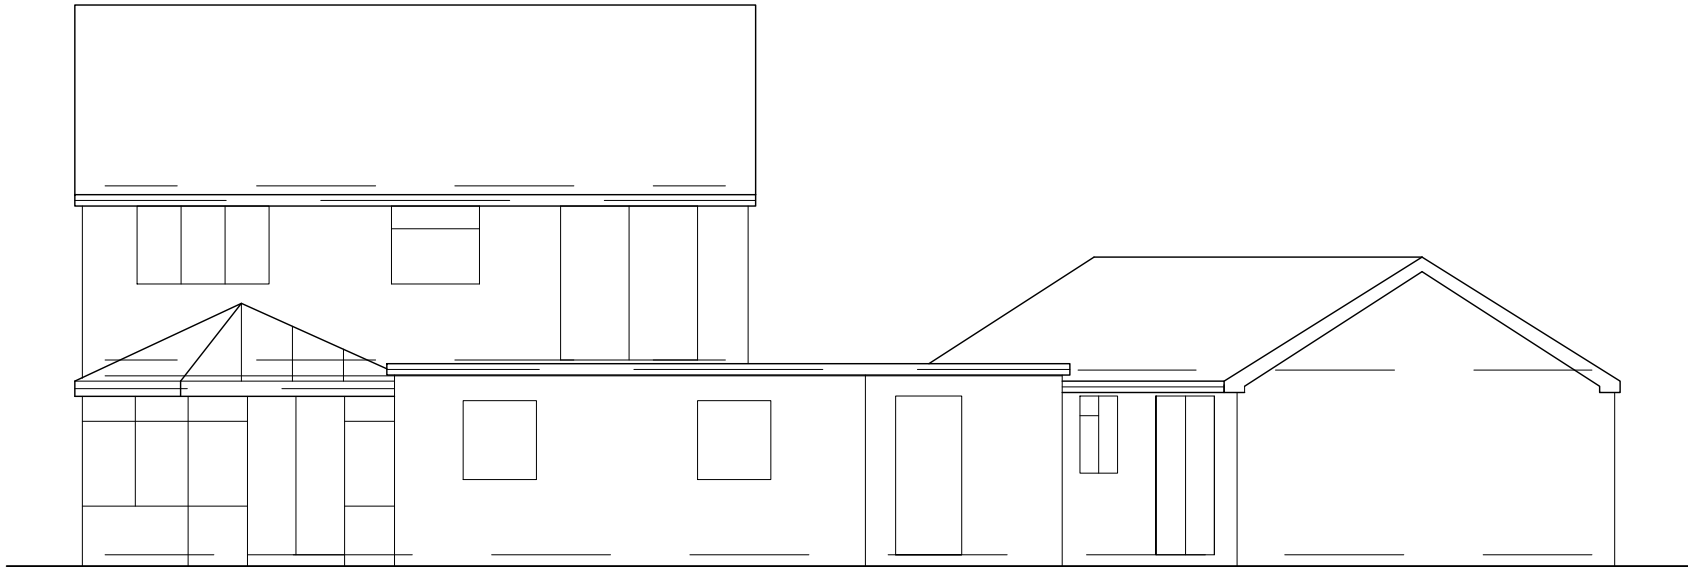

REAR ELEVATION
(EXISTING)

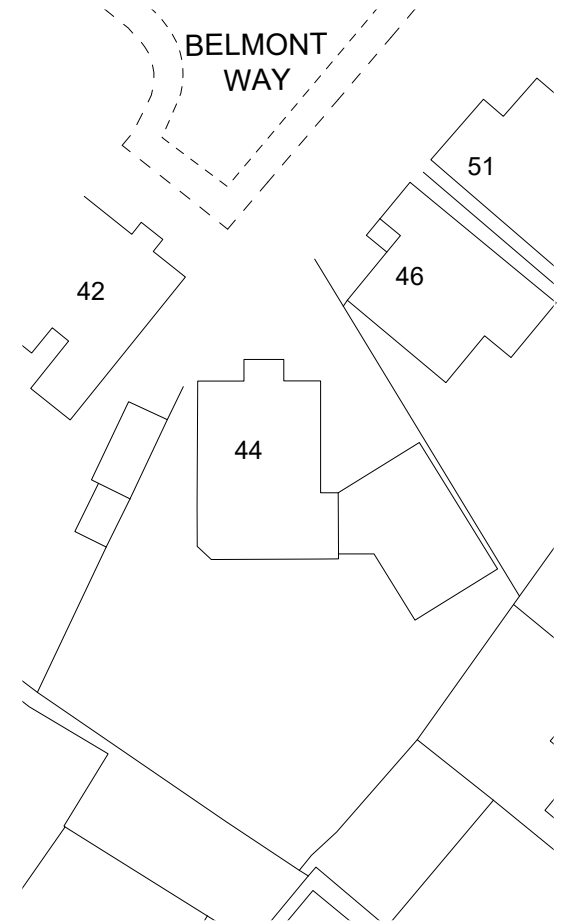

SITE PLAN
(EXISTING)

Building Design Services

M.FAROOQ
418 Bury Road
Rochdale
OL11 5EU
01706 712231
0796 7605 763

For:

MR & MRS MOHAMMED
AZEEM
PROPOSED SINGLE STOREY
REAR EXTENSION WITH
FIRST FLOOR ALTERATIONS
AT

Scale:


(Elevation)
1:100 @ A3
(Site Plan)
1:500 @ A3

Job No. & Sheet


44 Belmont Way
Rochdale
OL12 6HR

2280/2


bds

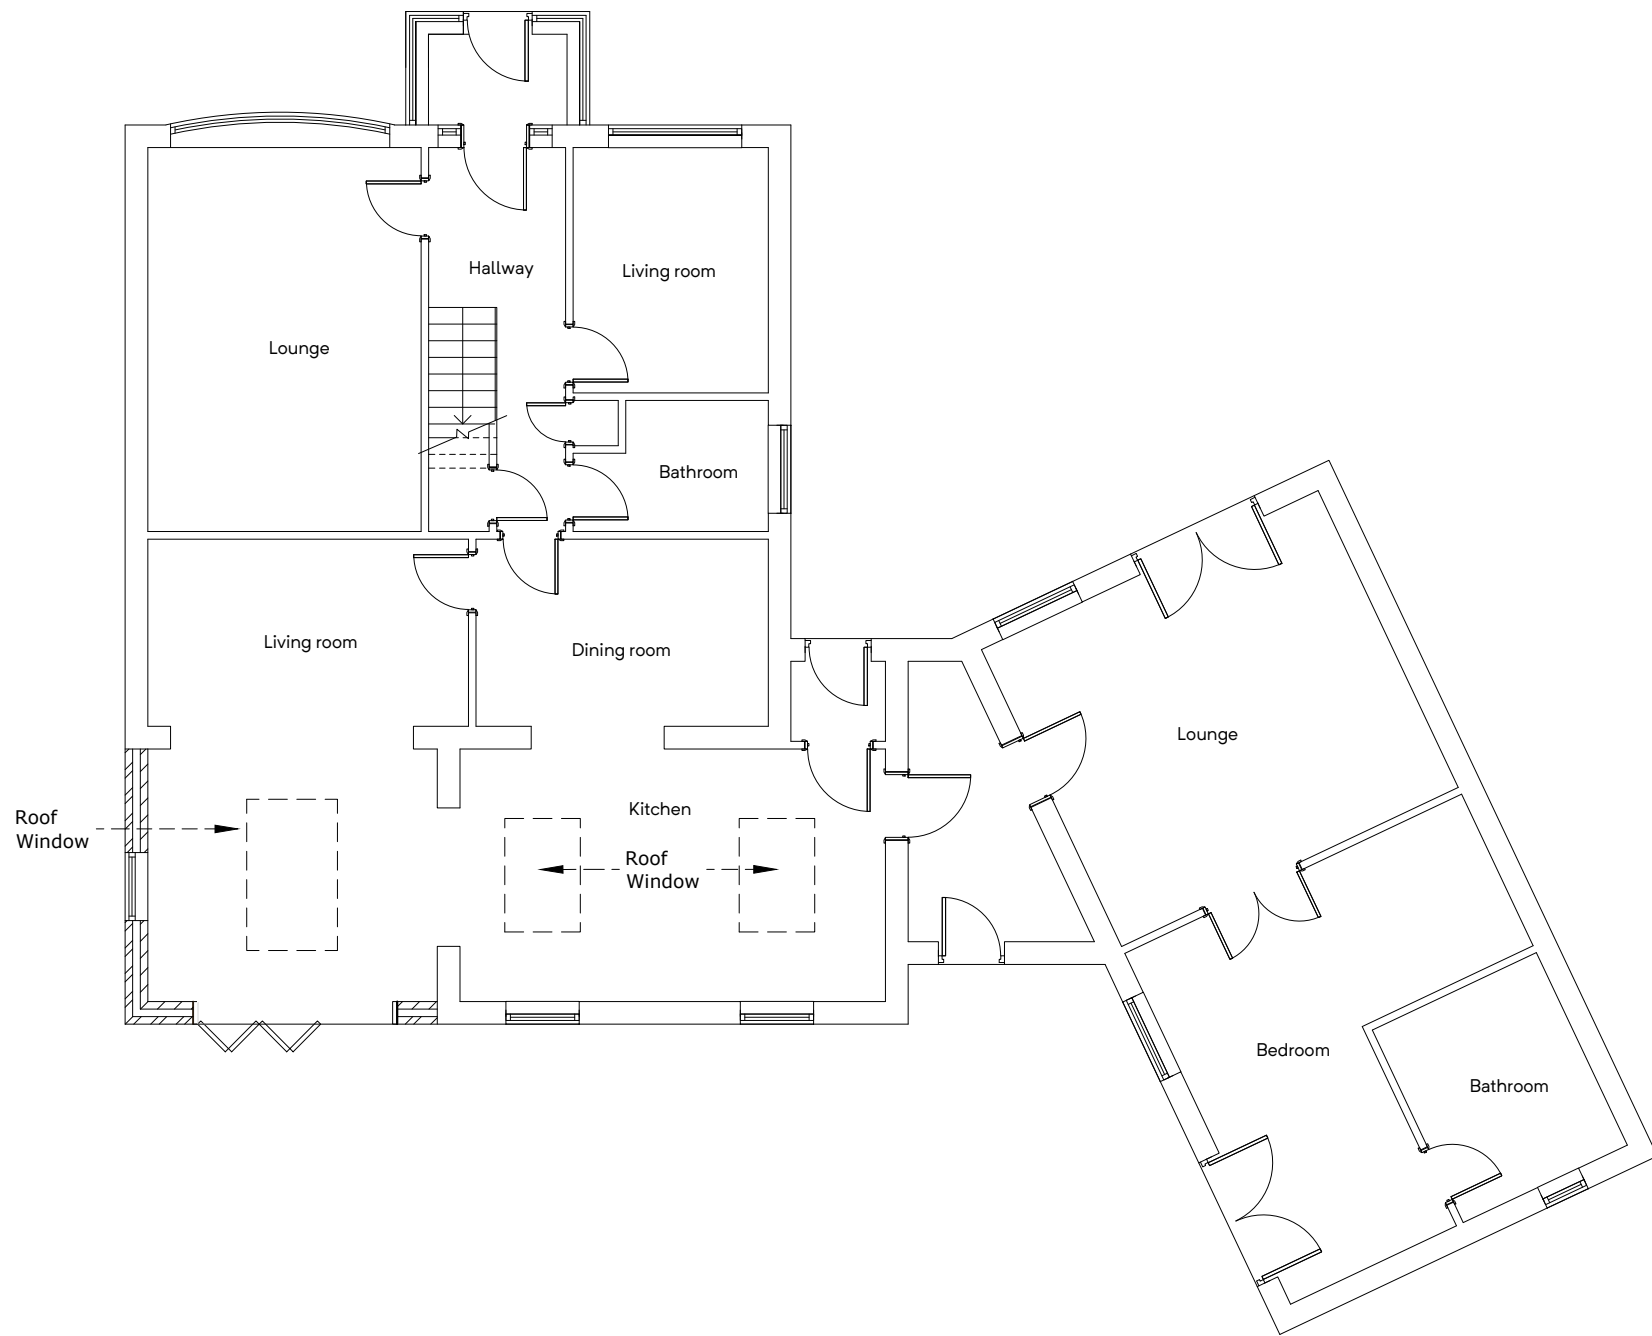


GROUND FLOOR PLAN
(PROPOSED)

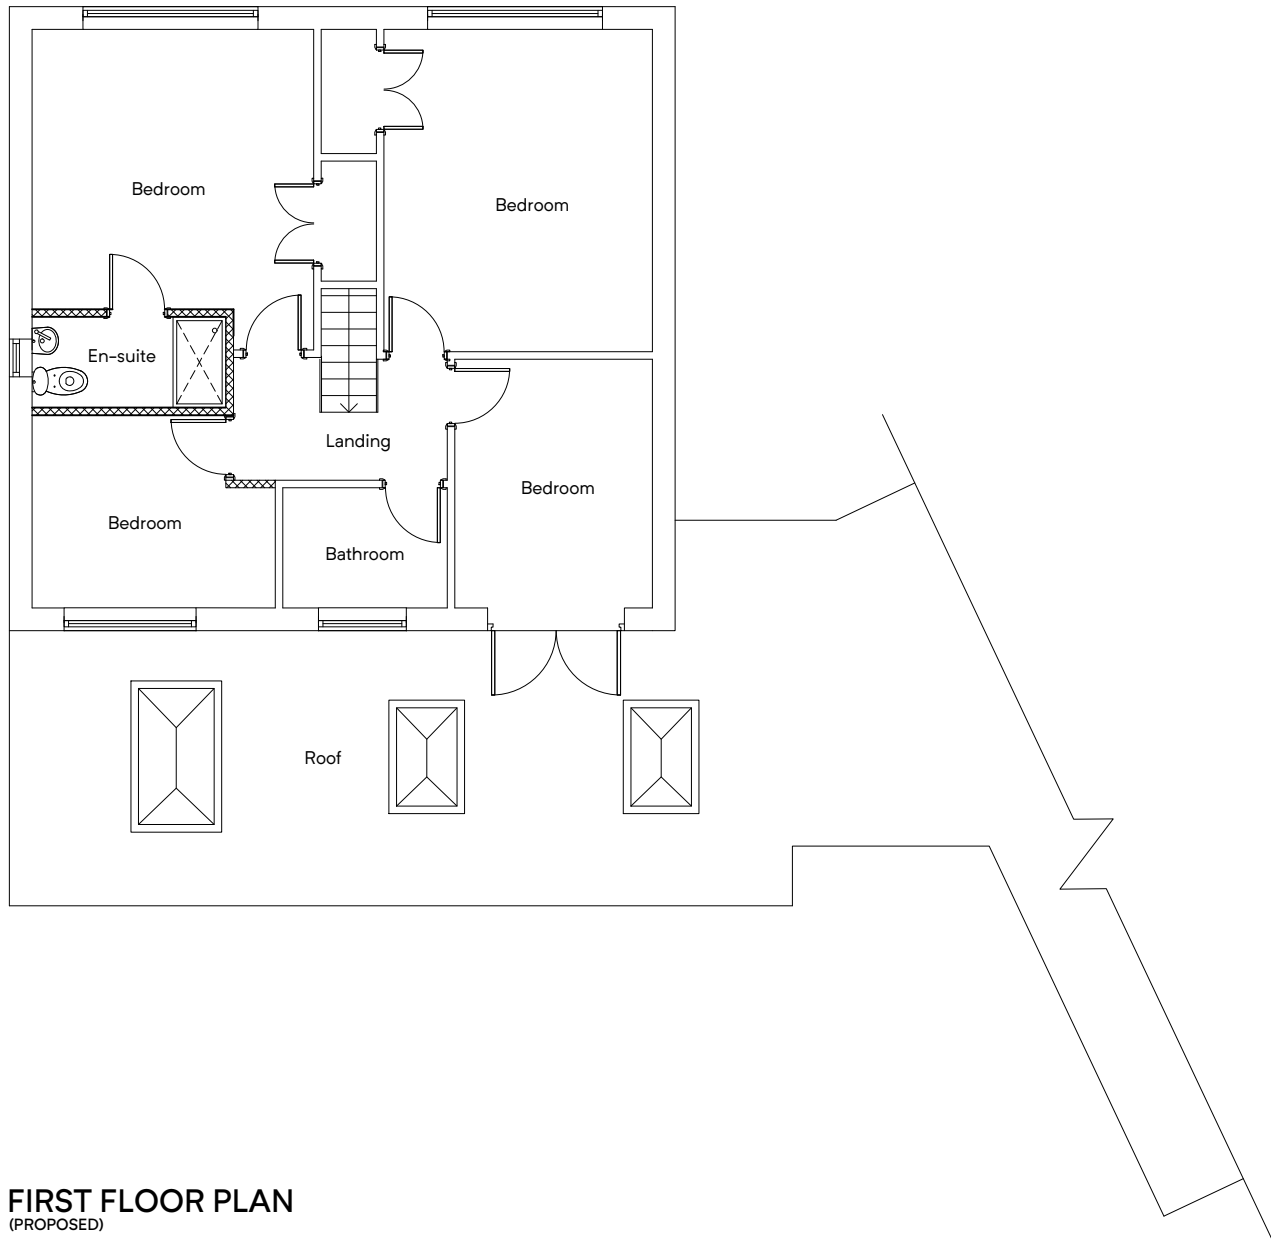


FIRST FLOOR PLAN
(PROPOSED)

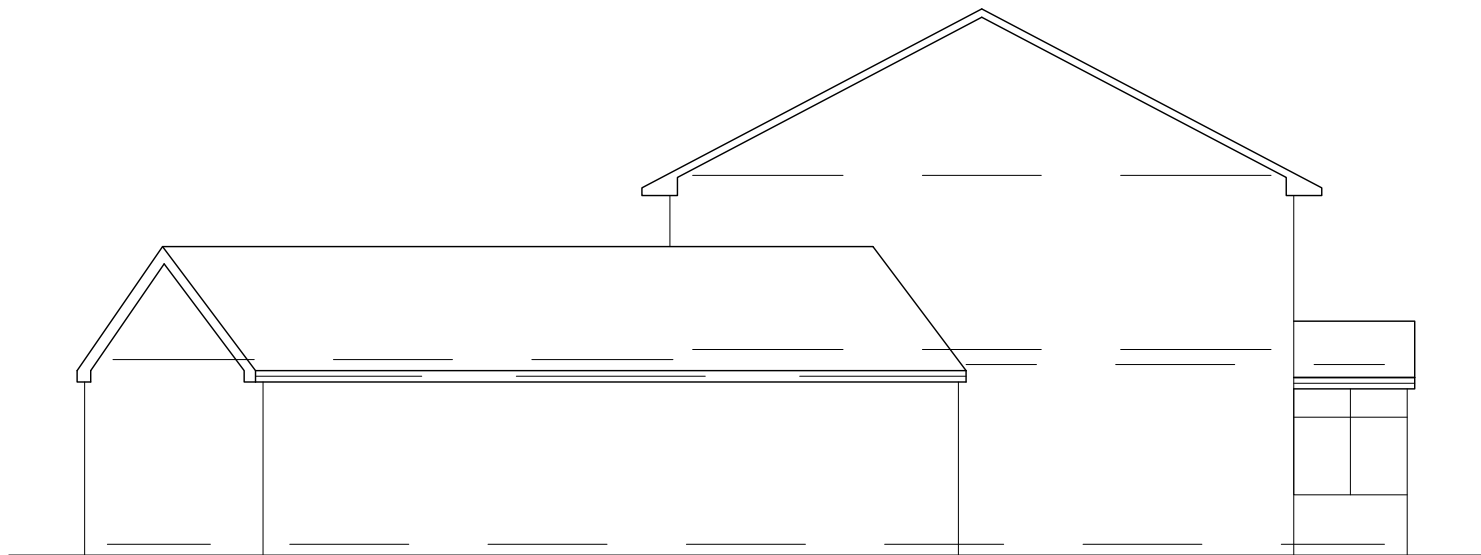


SIDE ELEVATION
(PROPOSED)

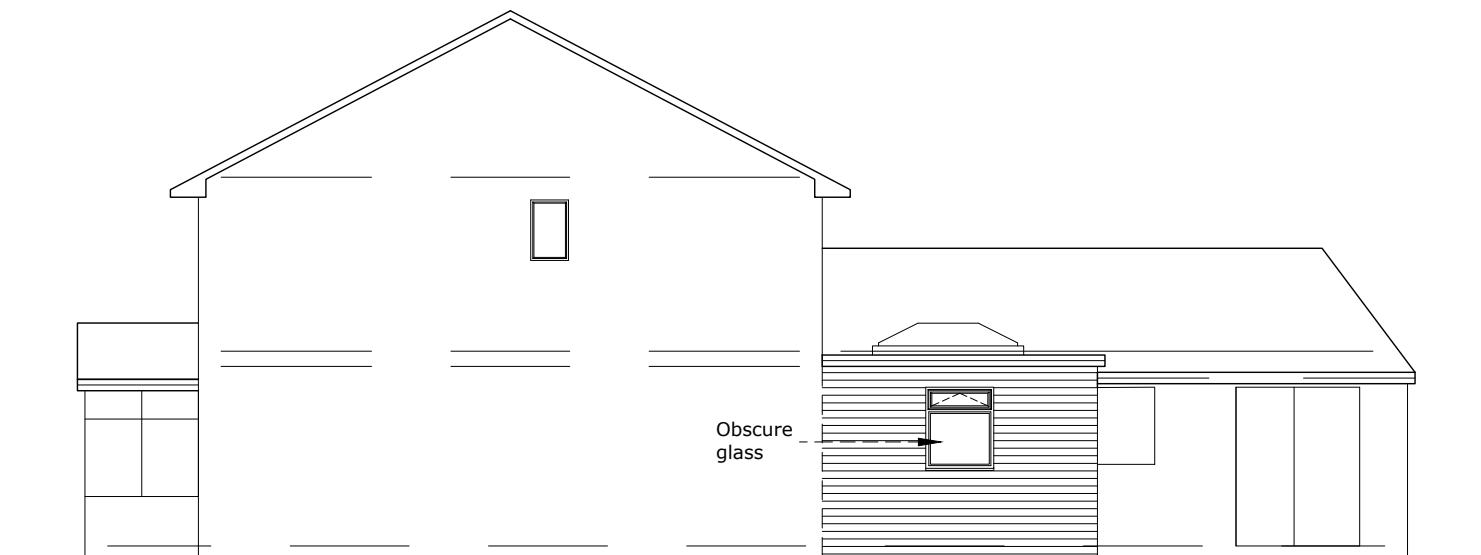

SIDE ELEVATION
(PROPOSED)

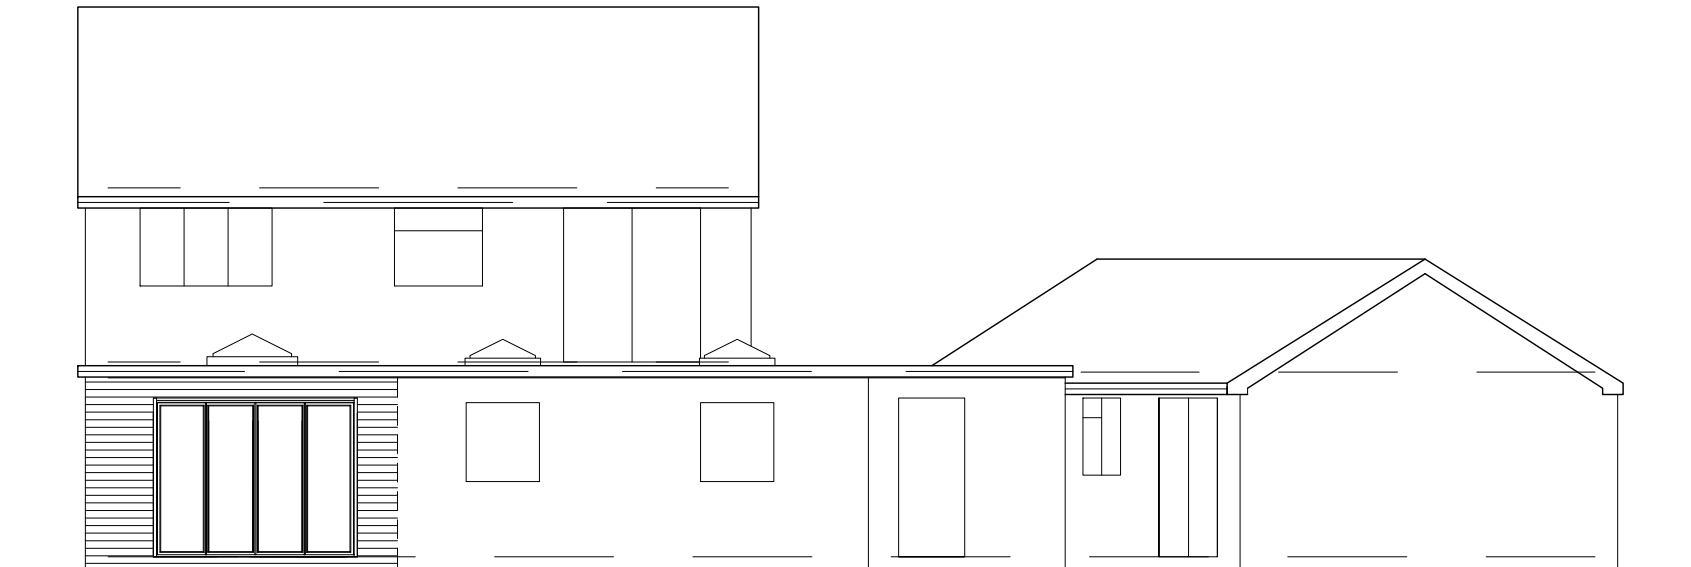

REAR ELEVATION
(PROPOSED)

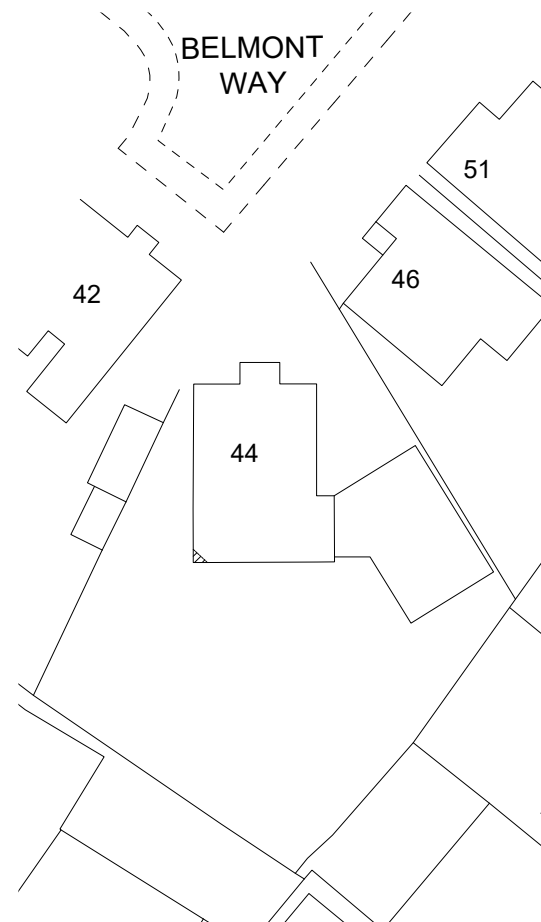

SITE PLAN
(PROPOSED)

Building Design Services

M.FAROOQ
418 Bury Road
Rochdale
OL11 5EU
01706 712231
0796 7605 763

For:

MR & MRS MOHAMMED
AZEEM

PROPOSED SINGLE STOREY
REAR EXTENSION WITH
FIRST FLOOR ALTERATIONS
AT

Scale:

(Elevation)
1:100 @ A3
(Site Plan)
1:500 @ A3

bds

44 Belmont Way
Rochdale
OL12 6HR

Job No. & Sheet

2280/4