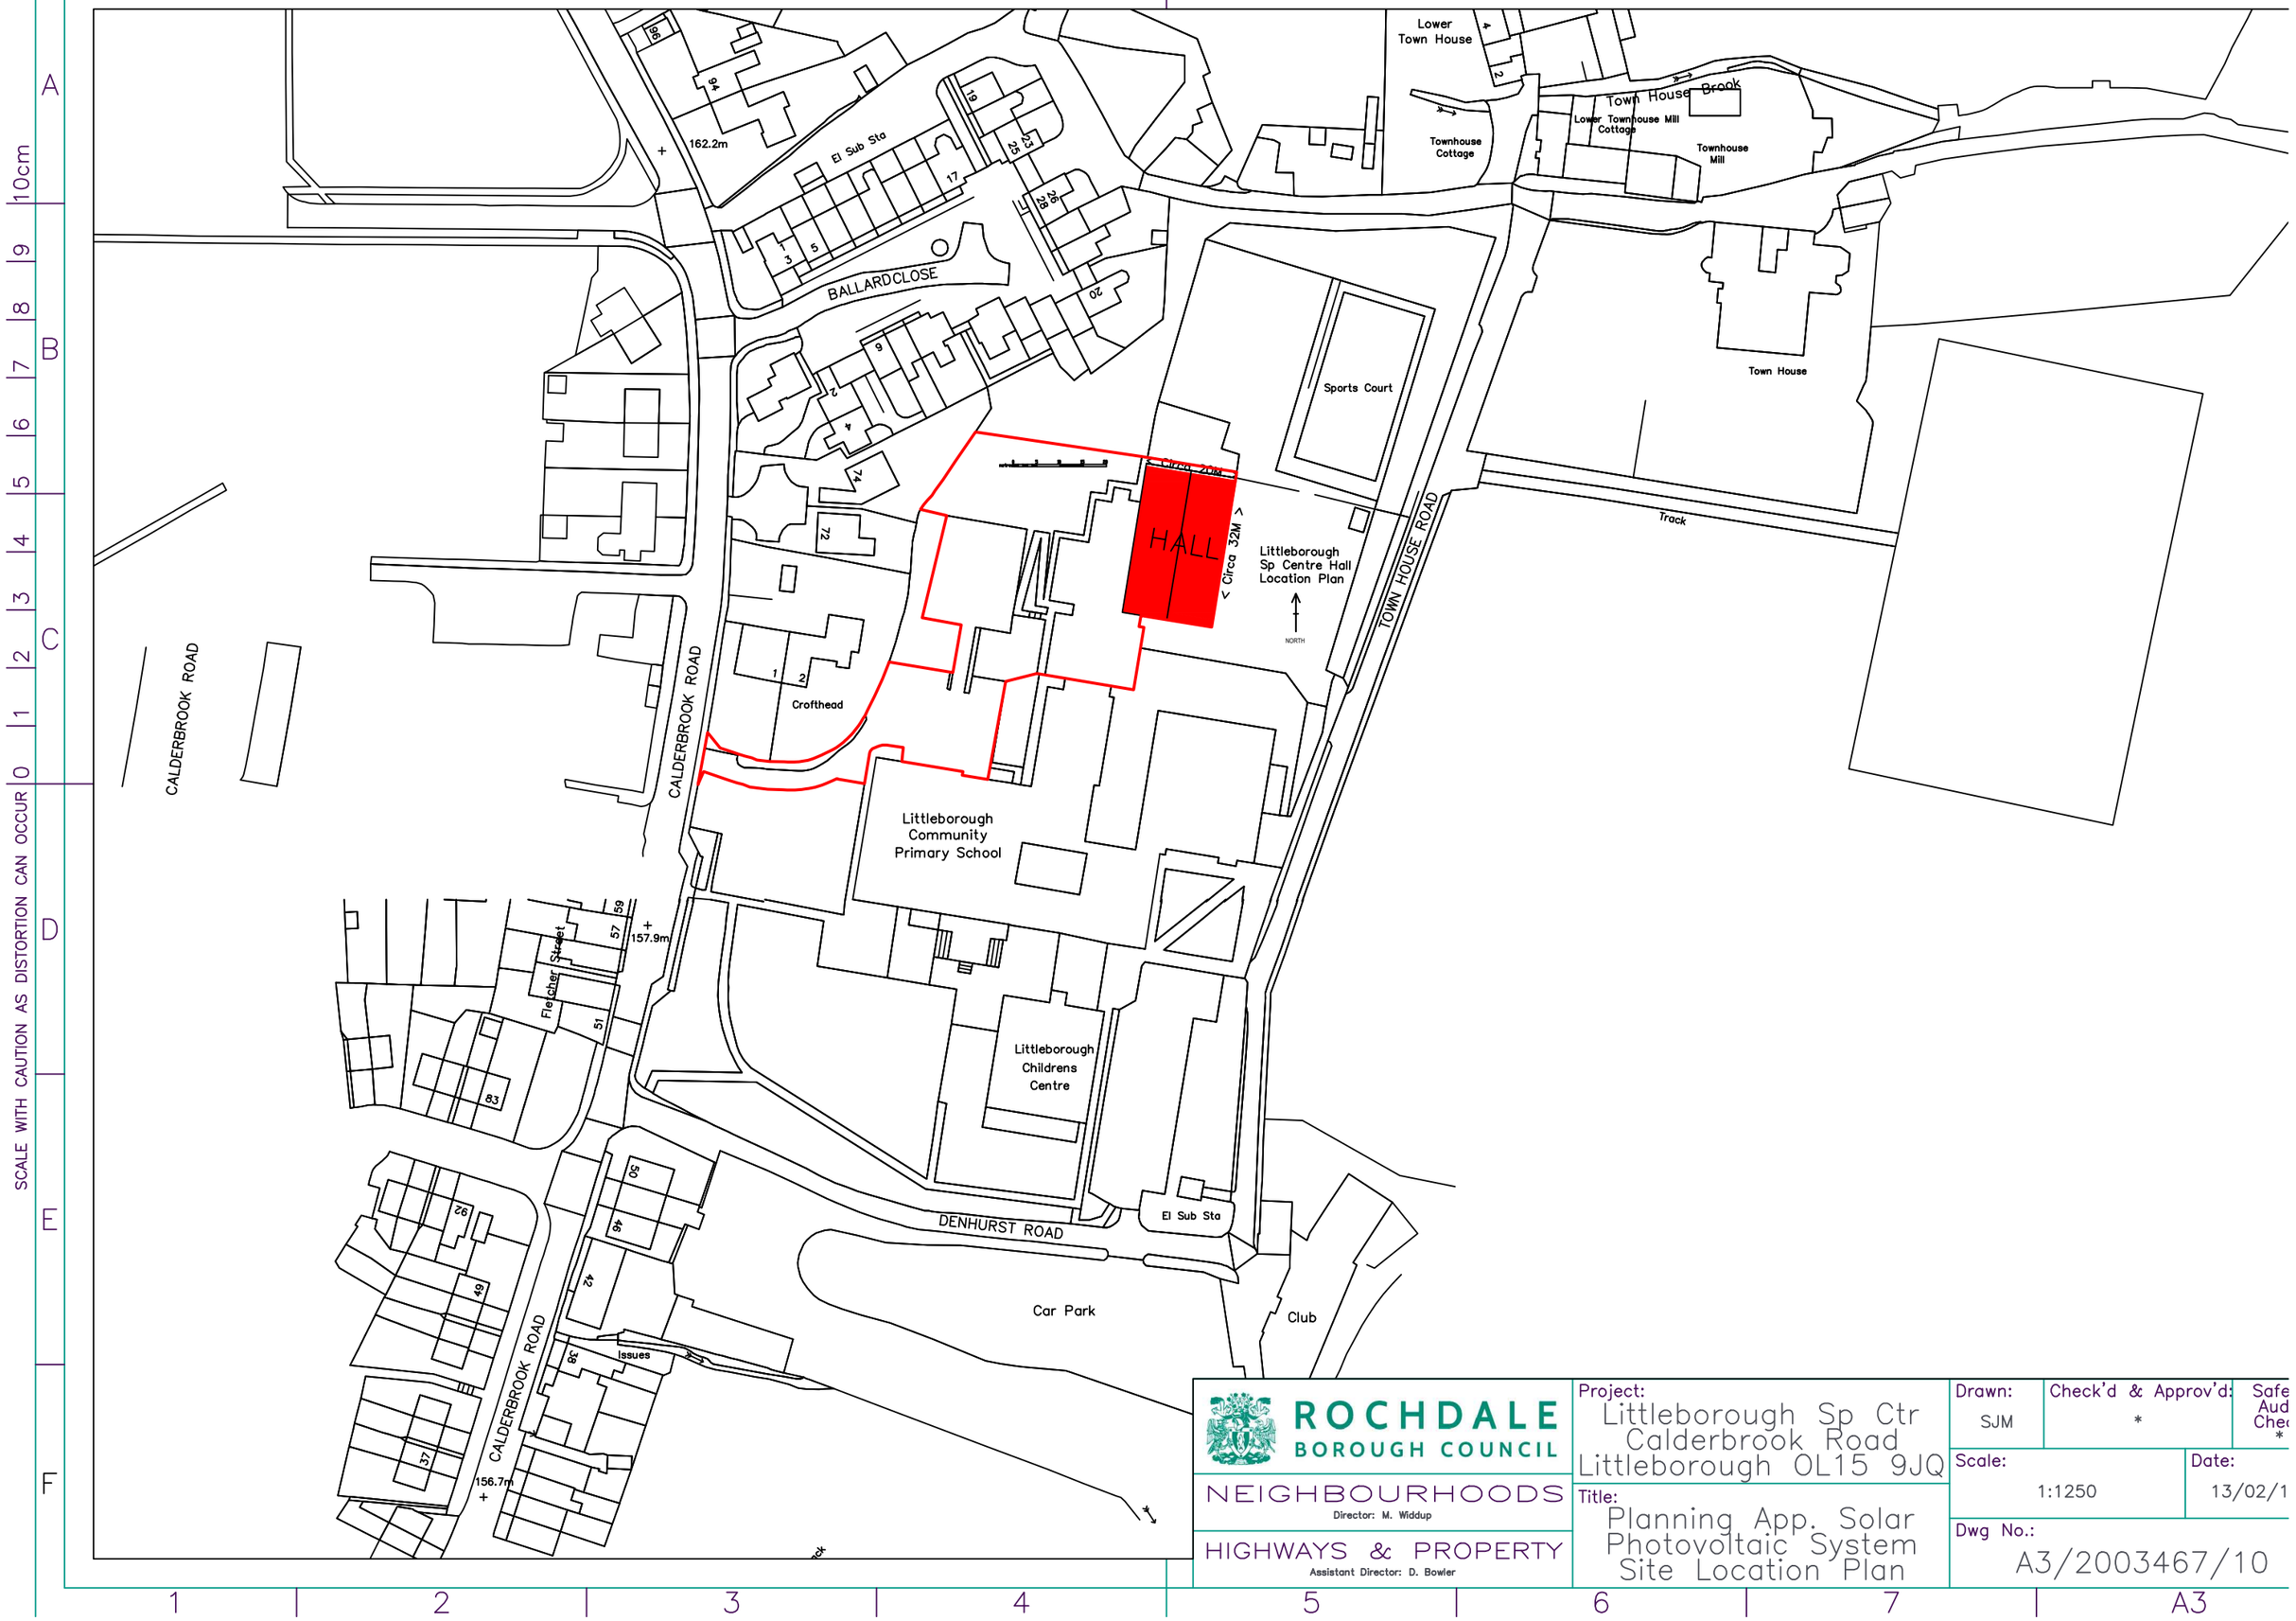

ROCHDALE BOROUGH COUNCIL

NEIGHBOURHOODS
Director: M. Widdup

HIGHWAYS & PROPERTY
Assistant Director: D. Bowler

Project: Littleborough Sp Ctr Calderbrook Road Littleborough OL15 9JQ

Title: Planning App. Solar Photovoltaic System Site Location Plan

Drawn:	Check'd & Approv'd:	Safe Aud Che
SJM	*	*

Scale:	Date:
1:1250	13/02/1

Dwg No.: A3/2003467/10

A3