



EXISTING SIDE ELEVATION

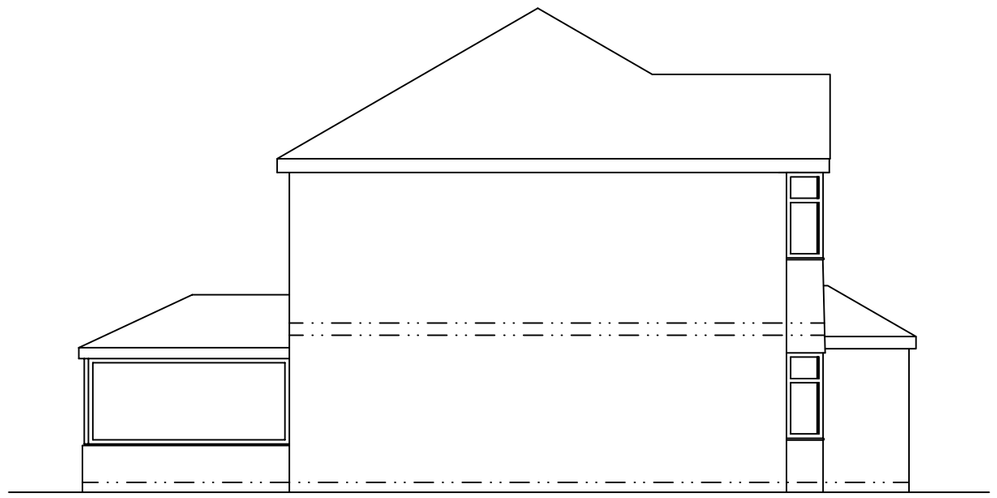


EXISTING REAR ELEVATION




EXISTING SIDE ELEVATION

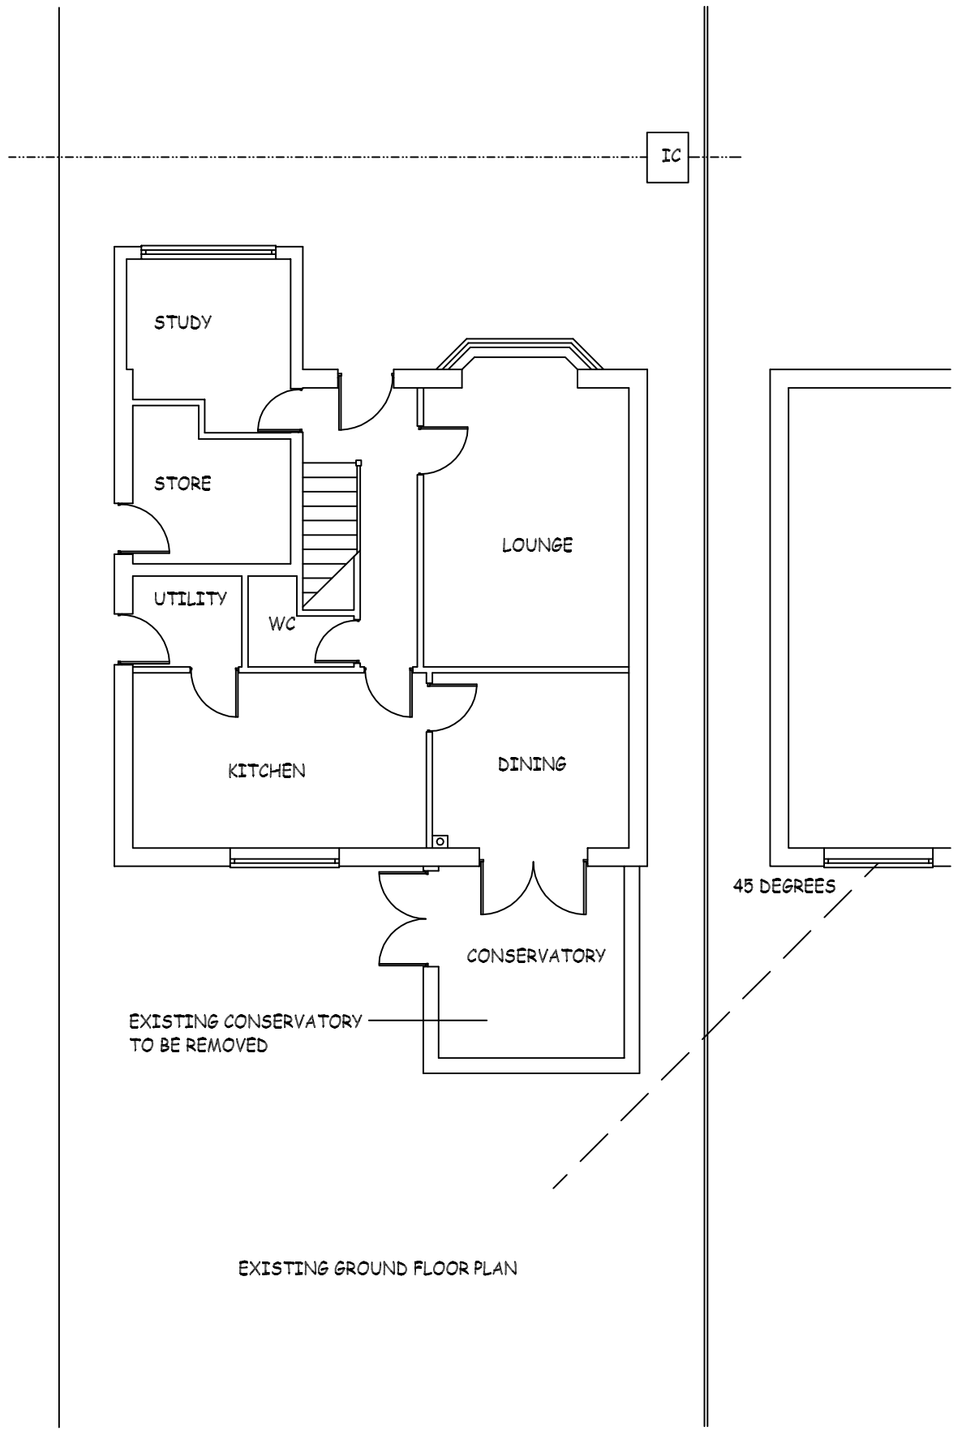

EXISTING GROUND FLOOR PLAN

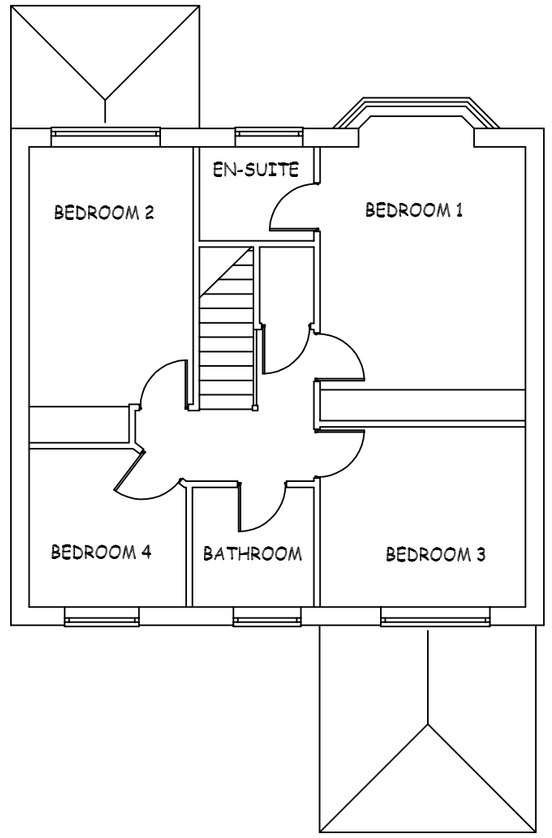

EXISTING FIRST FLOOR PLAN

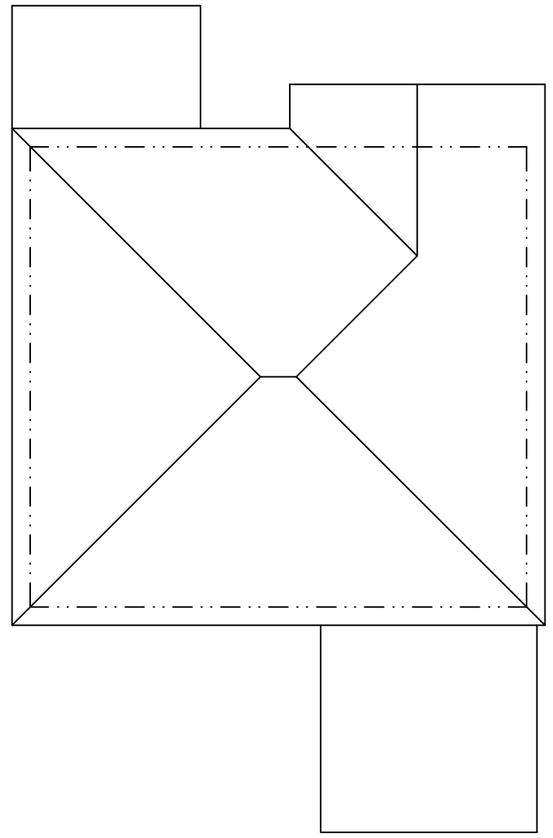

EXISTING ROOF

This drawing is supplied for the purpose of obtaining Planning Permission only.

Work carried out prior to all necessary Approvals is considered to be at the applicants own risk.

The designer is not responsible for any drains, voids or other underground obstructions under or near the site.

Notification under the Party Wall Act and the exact boundary location is the responsibility of the client.

1M 2M 3M 4M 5M

SLW DESIGNS
Tel: 0161-678 2055
Mob: 07796-617845
e-mail: brian_slwdesigns@talktalk.net

ADDRESS: 2 MILL FOLD GARDENS
LITTLEBOROUGH
OL15 8SA

PROJECT: Two storey rear extension

DRAWING: SLW/AKW/01

SCALE 1:100 @ A2 DATE 20:05:2019