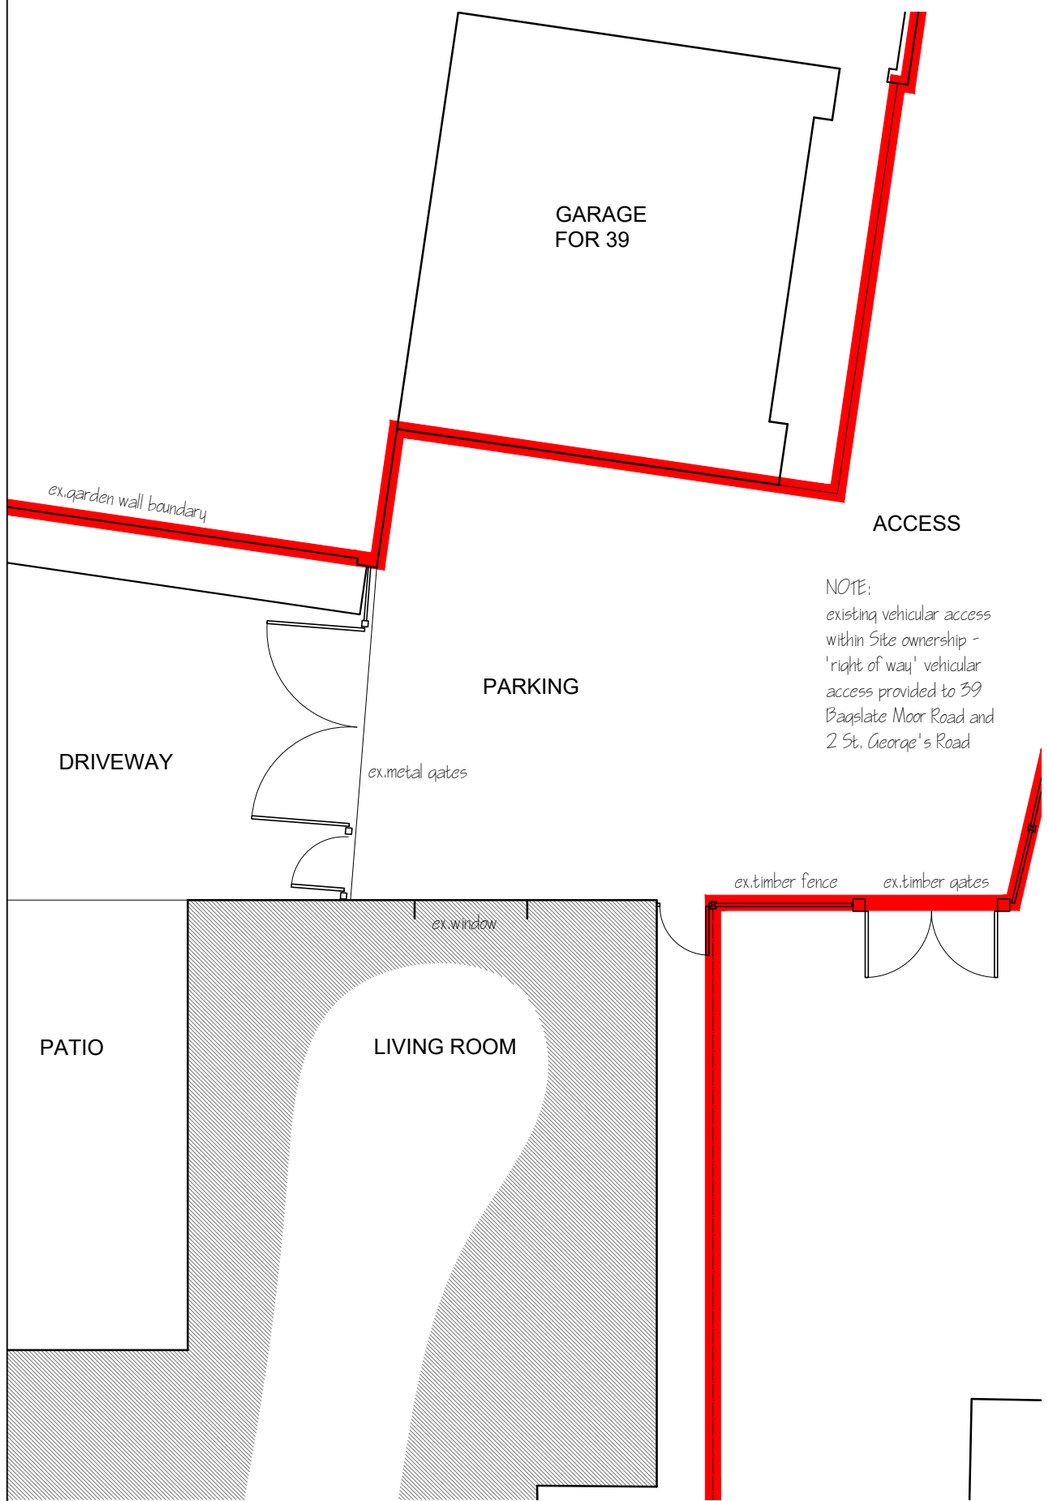


GROUND FLOOR

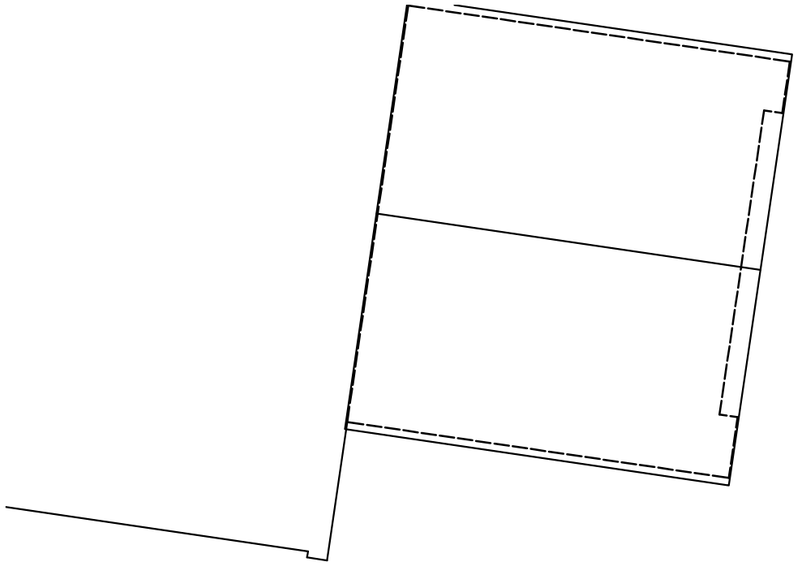

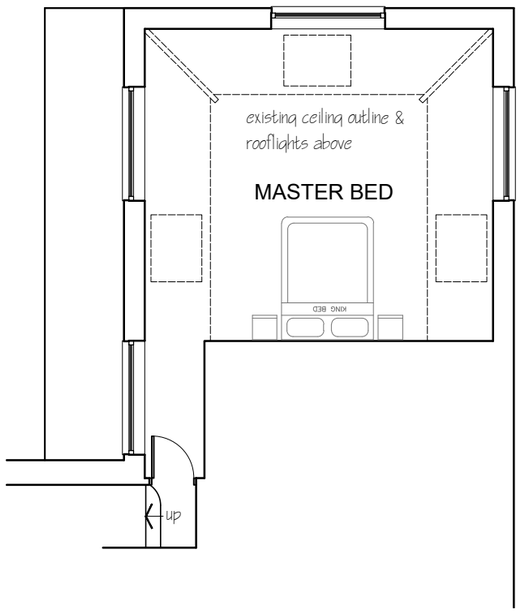


FIRST FLOOR

**NOTES**

- This drawing is copyright. No unauthorised copying of drawing without the express permission of the architect.
- Do not scale from prints. Use figure dimensions only.
- Contractors to check all dimensions on site prior to commencement of works.
- This drawing is to be read in conjunction with all relevant consultants' and/or specialists' drawings/documents and any discrepancies or variations are to be notified to the architect before affected work commences.

**REVISIONS**

-

abbey associates design limited

Lancashire Office:
18 Pickering Close
Bury
Lancashire
BL8 1UE
Tel: 079555 69385
Email: chris.shiels@aa-d.co.uk

Proposed car port/alterations:
4 St. George's Road, Norden, Rochdale

Mr & Mrs. Walker

EXISTING FLOOR PLANS

**A2114-PS-EX01**

Scale 1:100 @ A3

0 1 2 3 4 5m