




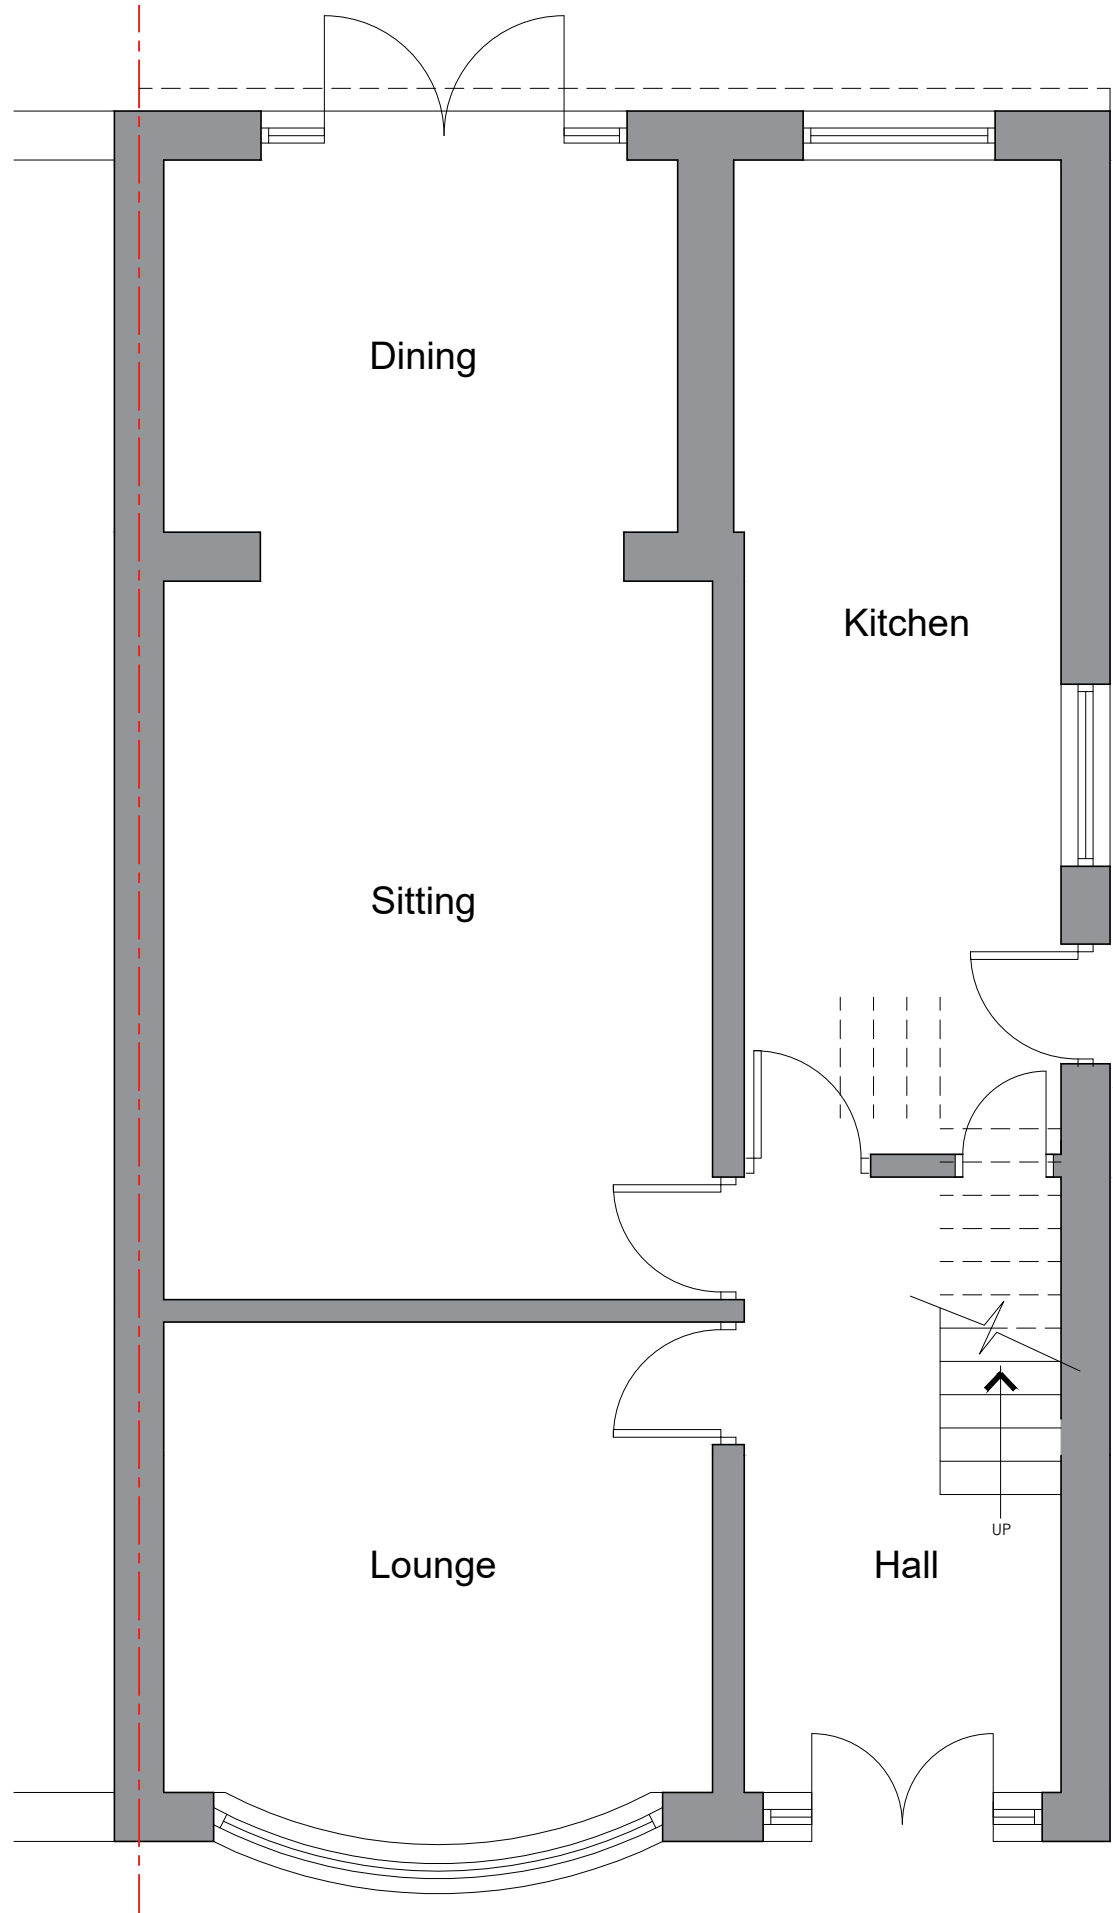


Existing Ground Floor

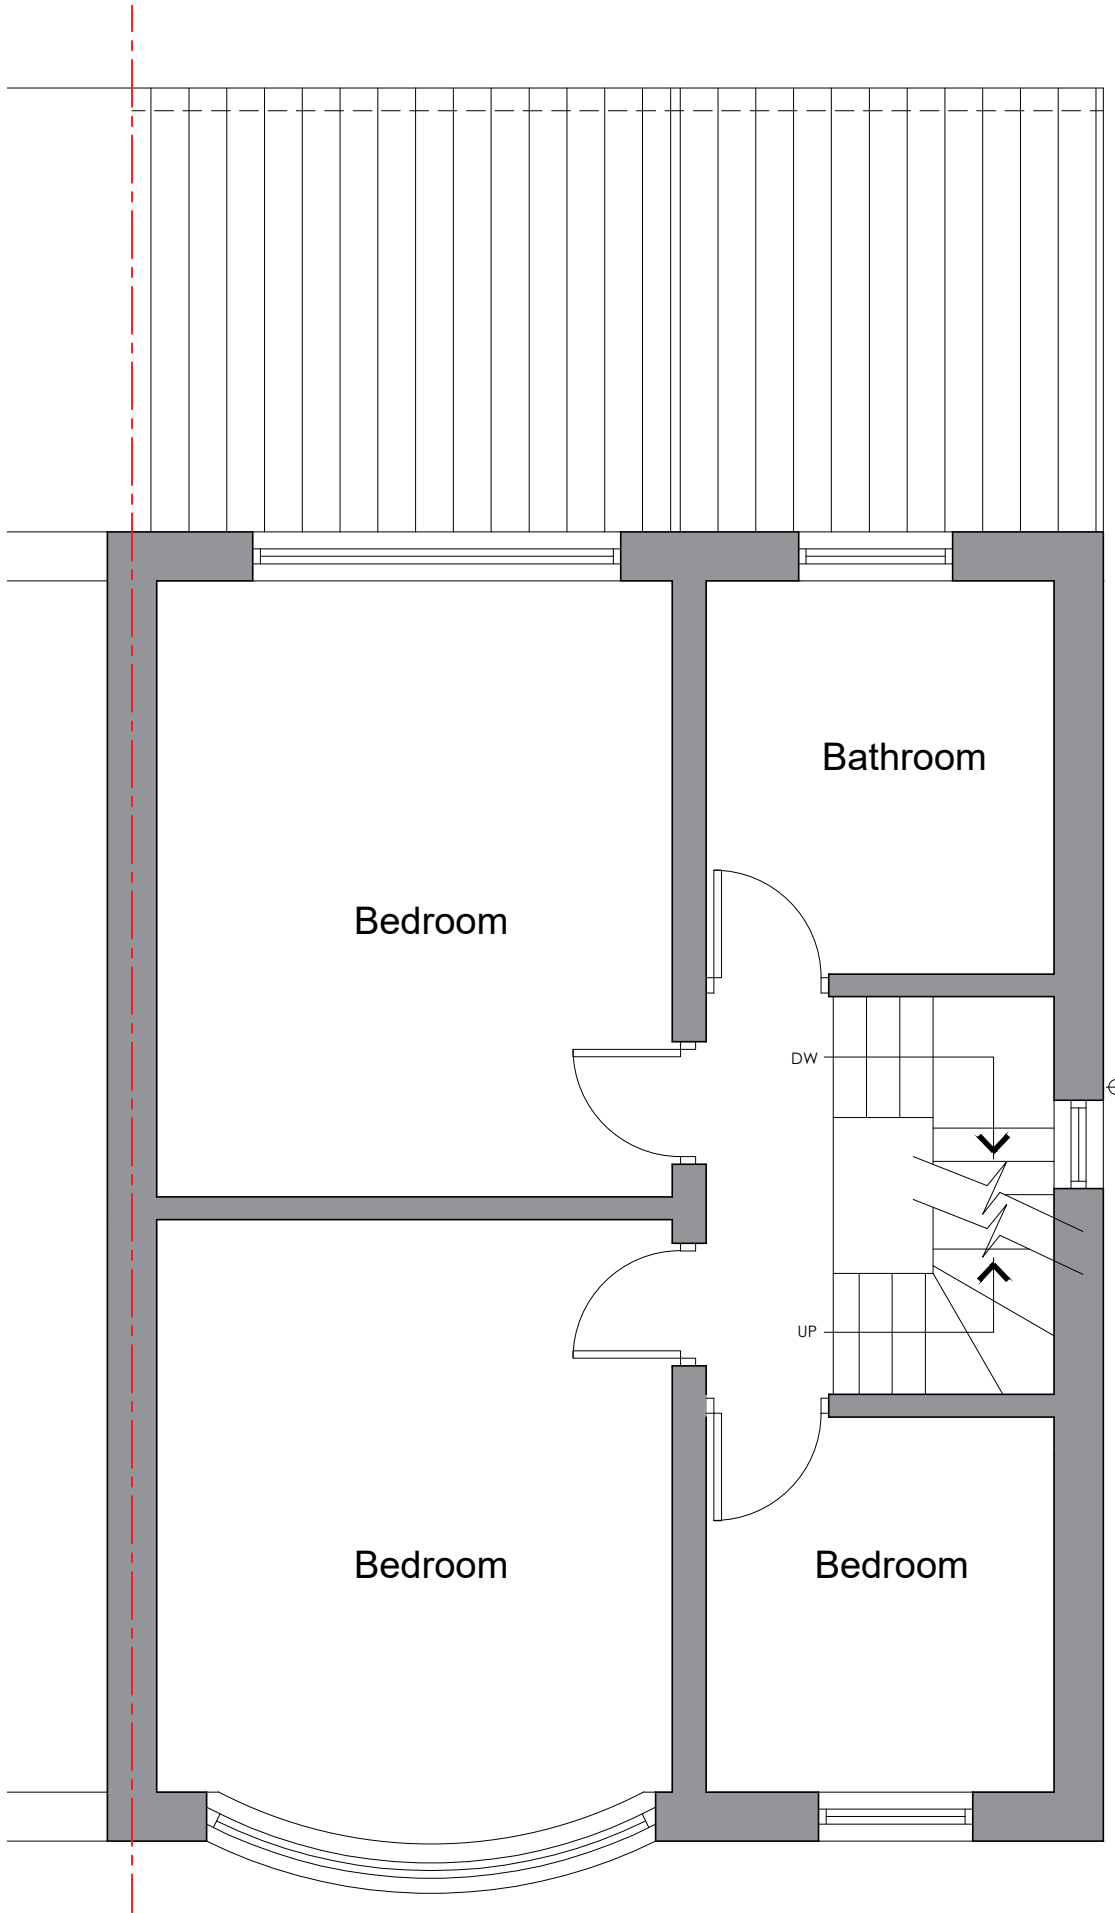

Existing First Floor

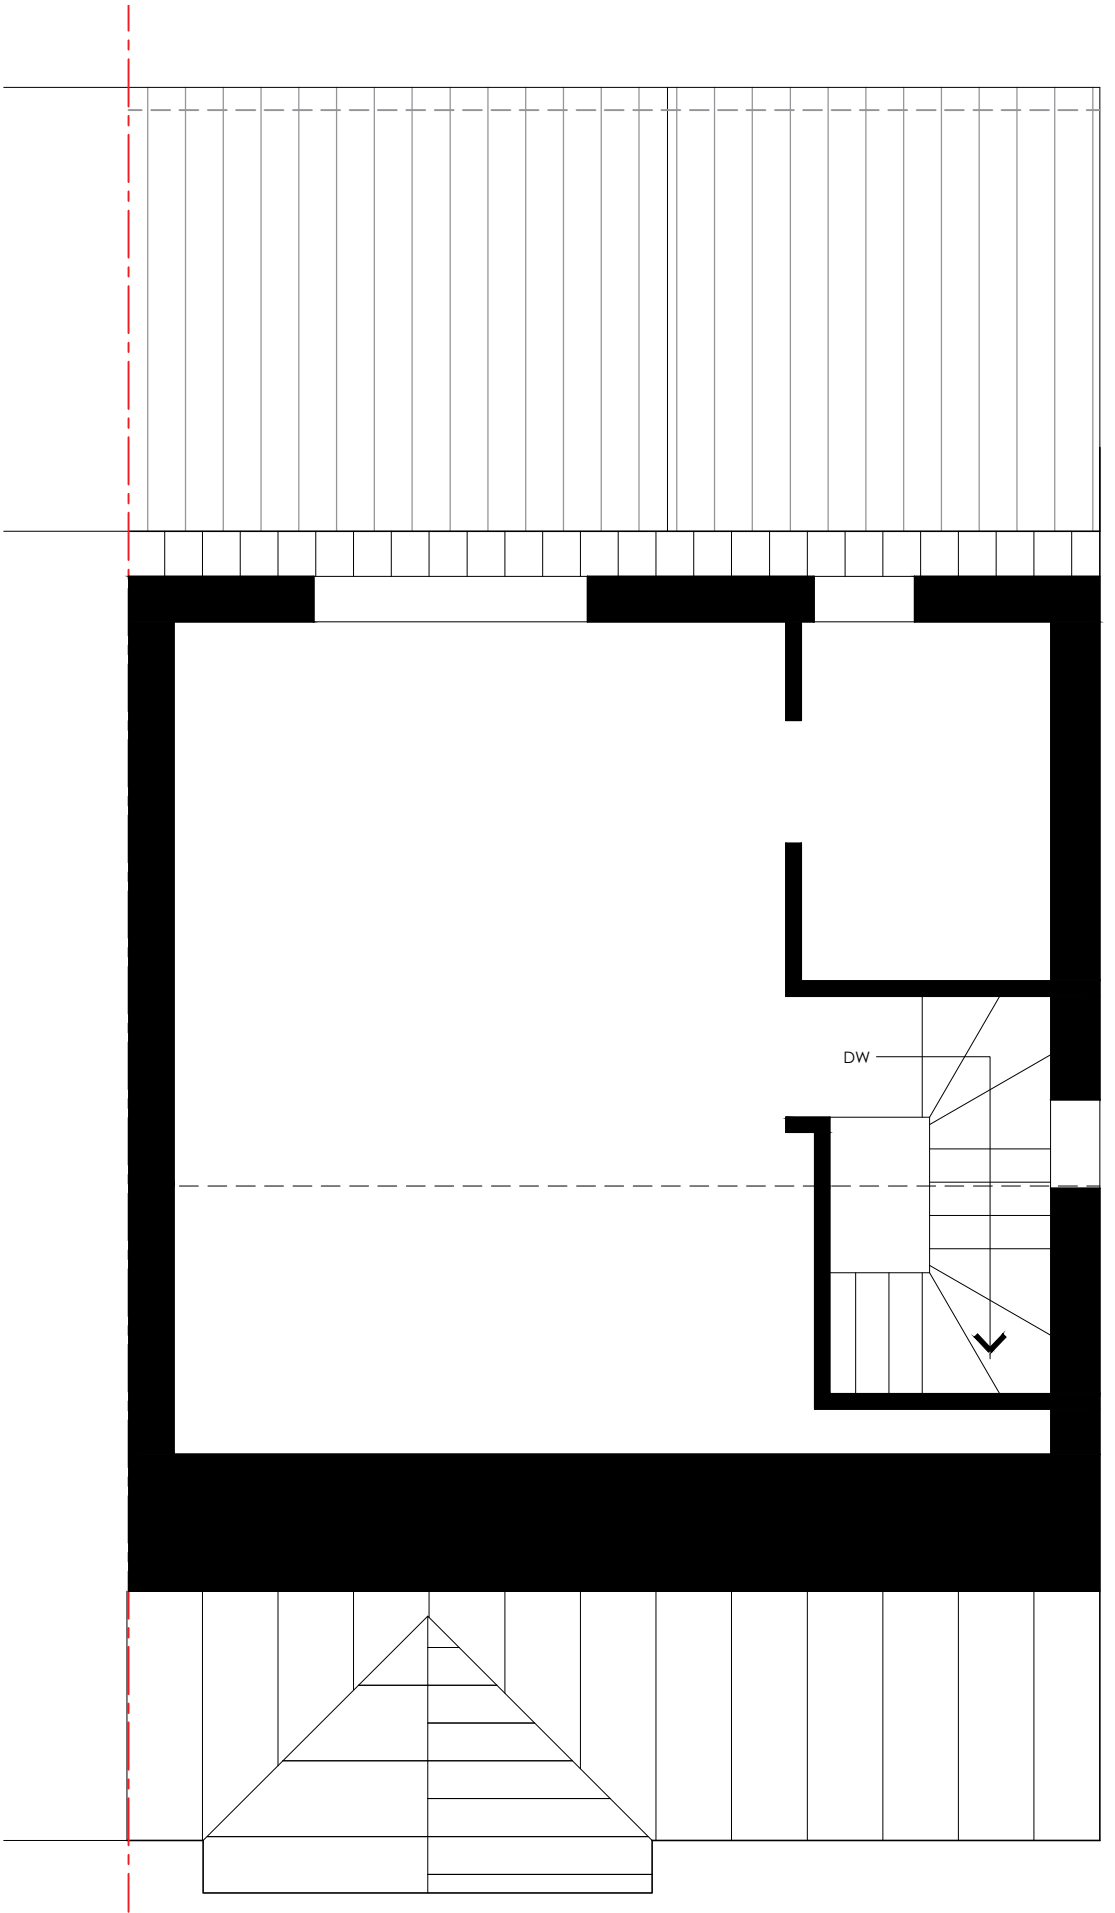

Existing Roof

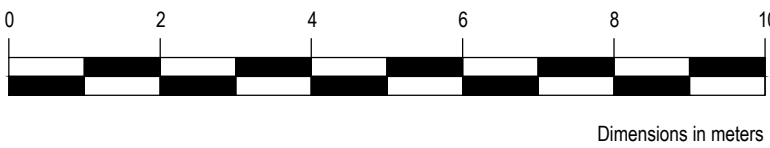

SOLIDVOID ARCHITECTS
16 WOOLFENDEN WAY, WARDLE, ROCHDALE, OL12 9SS
SOLIDVOID@OUTLOOK.COM

APPLICANT: ANTHONY & KERRY DAVIES	
PROJECT: 142 HOLLINS ROAD, MIDDLETON	
DRAWING TITLE: EXISTING PLANS	
DATE: SEPT 2022	SCALE: 1:50
DRAWING No: 2168/P27	