




1	2	3	4	5	6	7	8	9	10	11	12	13	14	15	16
DRAWING No.	C5059-GA-010		DO NOT SCALE			IF IN DOUBT ASK			REMOVE ALL SHARP EDGES					ALL DIMENSIONS IN mm UNLESS OTHERWISE STATED	

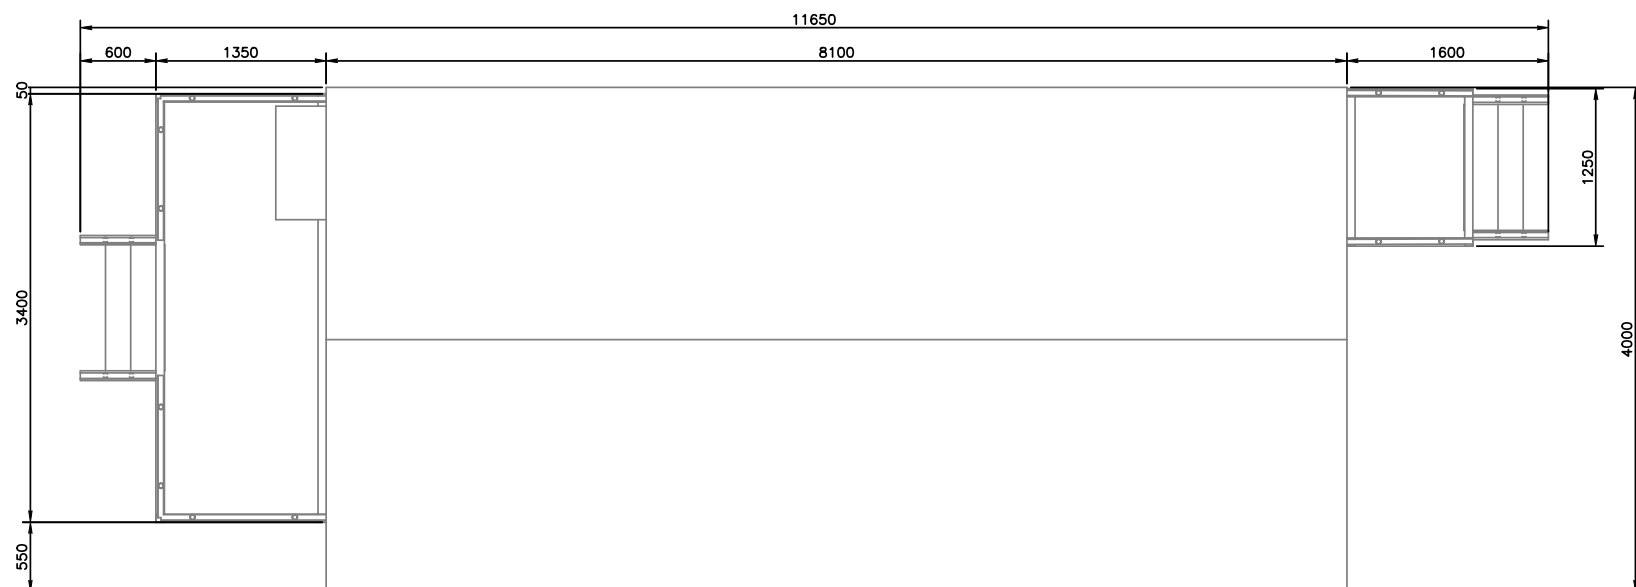


PLAN VIEW

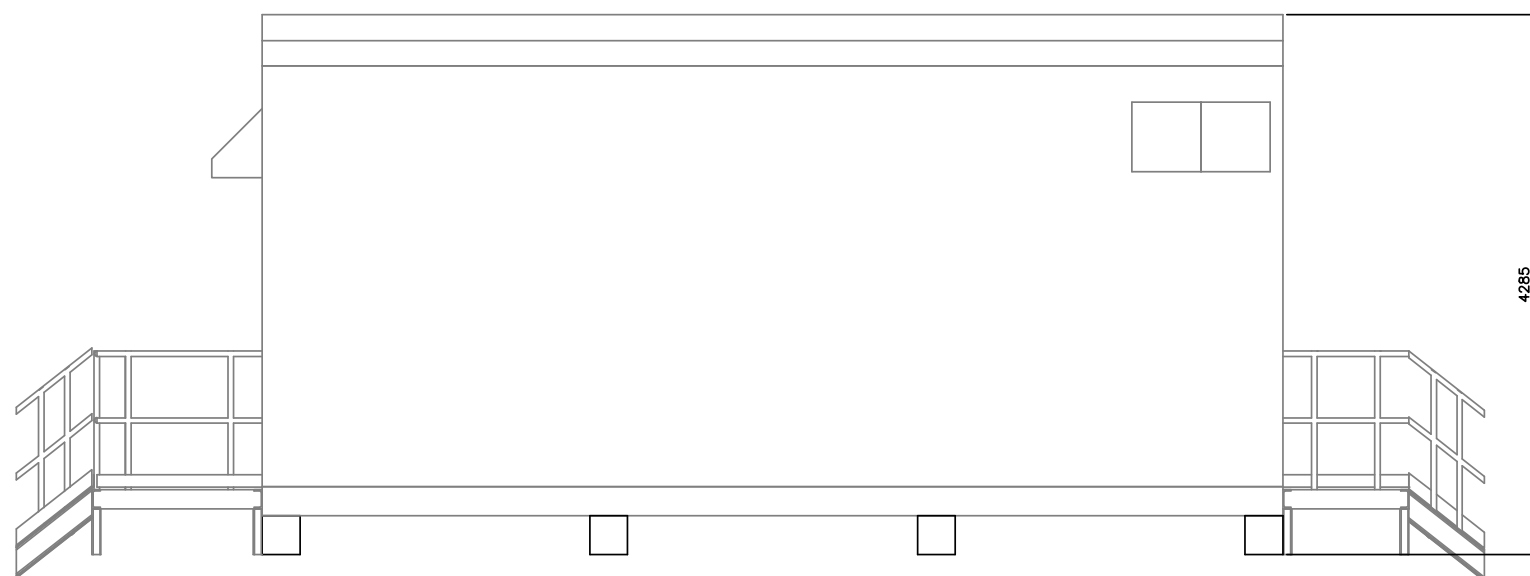


FRONT VIEW

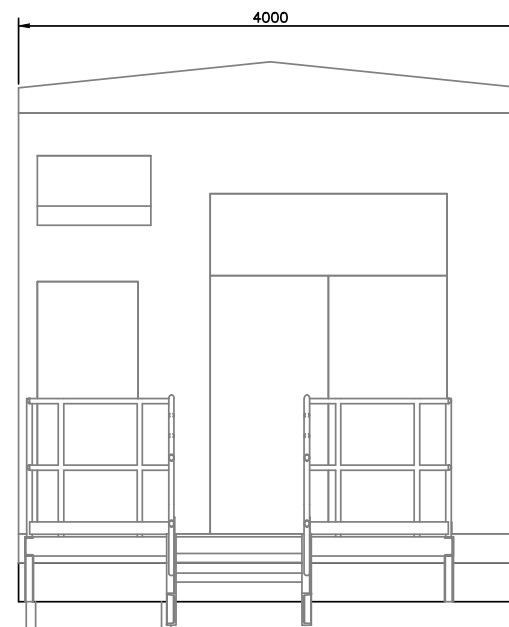

LEFT VIEW

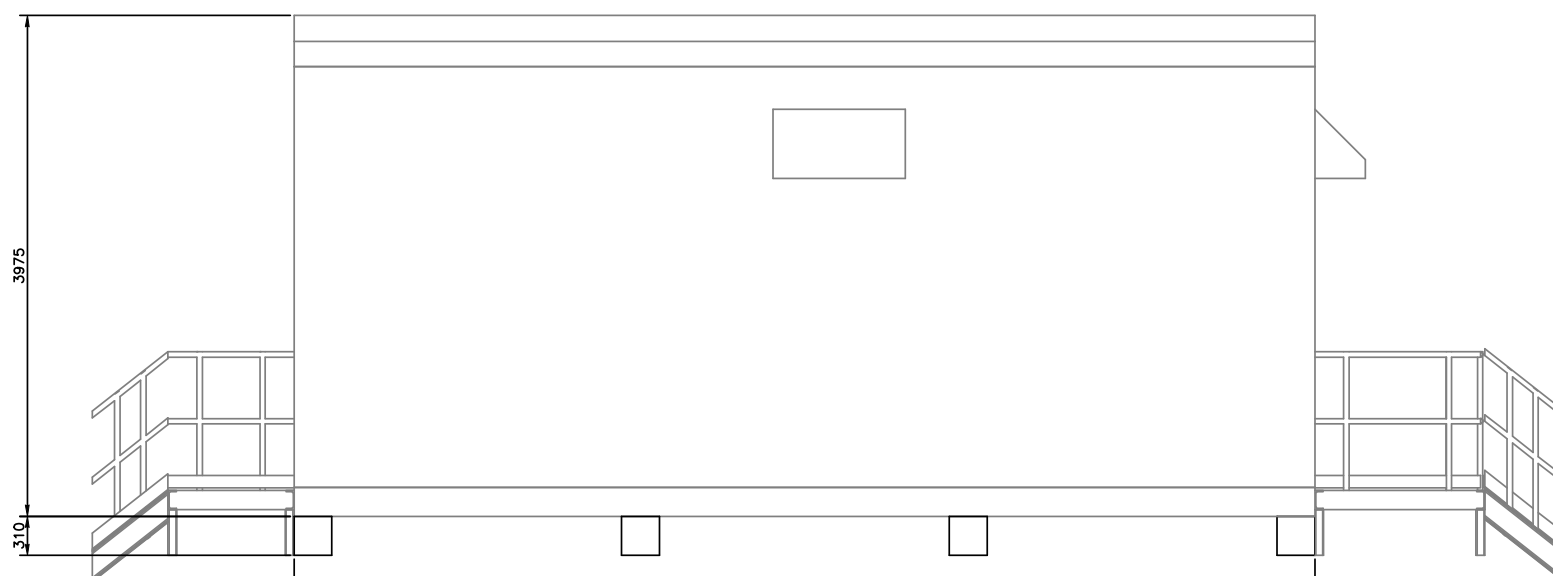

BACK VIEW

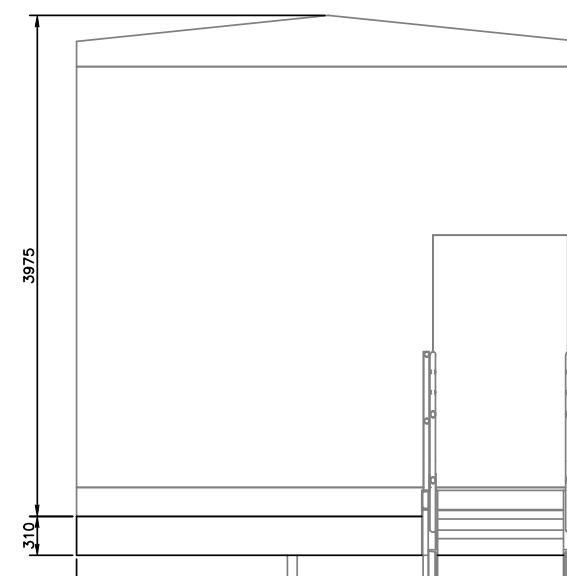

RIGHT VIEW

PA	GENERAL ARRANGEMENT			OH	---	---	---	08.11.22
REV	AMENDMENT			BY	E.CHEN	M.CHEN	APP.	DATE.
KEY TO FIRST LETTER OF DRAWING ISSUE. 'B' = AS-BUILT ISSUE FABRICATION/BUILD ONLY 'A' = CONSTRUCTION ISSUE TO BE UNDERTAKEN AT 'P' = PRELIMINARY ISSUE CONSTRUCTION ISSUE 'T' = TENDER ISSUE								
 Engineer - Install - Maintain								
CLARKE ENERGY LIMITED, HEAD OFFICE, POWER HOUSE, SENATOR POINT, SOUTH BOUNDARY ROAD, KNOWSLEY INDUSTRIAL PARK, LIVERPOOL, L33 7RR, UK TEL: +44 (0)151 546 4446								
TITLE		DNO BUILDING						
CLIENT		MAST ENERGY						
SITE		DIG GATE LANE, ROCHDALE						
		PAPER SIZE		A1	SCALE		1:30	
DRAWN BY.		OH			DATE DRAWN.		07.11.22	
DRAWING NO.		C5059-GA-010						PA

THIS ASSEMBLY OR PART MUST COMPLY WITH KOHLER SPECIFICATION "PEP-RMI-001 RESTRICTED MATERIAL LIST"