


DO NOT SCALE FROM THIS DRAWING. USE GIVEN DIMENSIONS ONLY. ALL DIMENSIONS ARE TO BE CHECKED ON SITE BY THE CONTRACTOR. ANY DIMENSIONAL DISCREPANCIES TO BE REPORTED BACK TO HEALEY CONSULTING PRIOR TO PROCEEDING WITH CONSTRUCTION

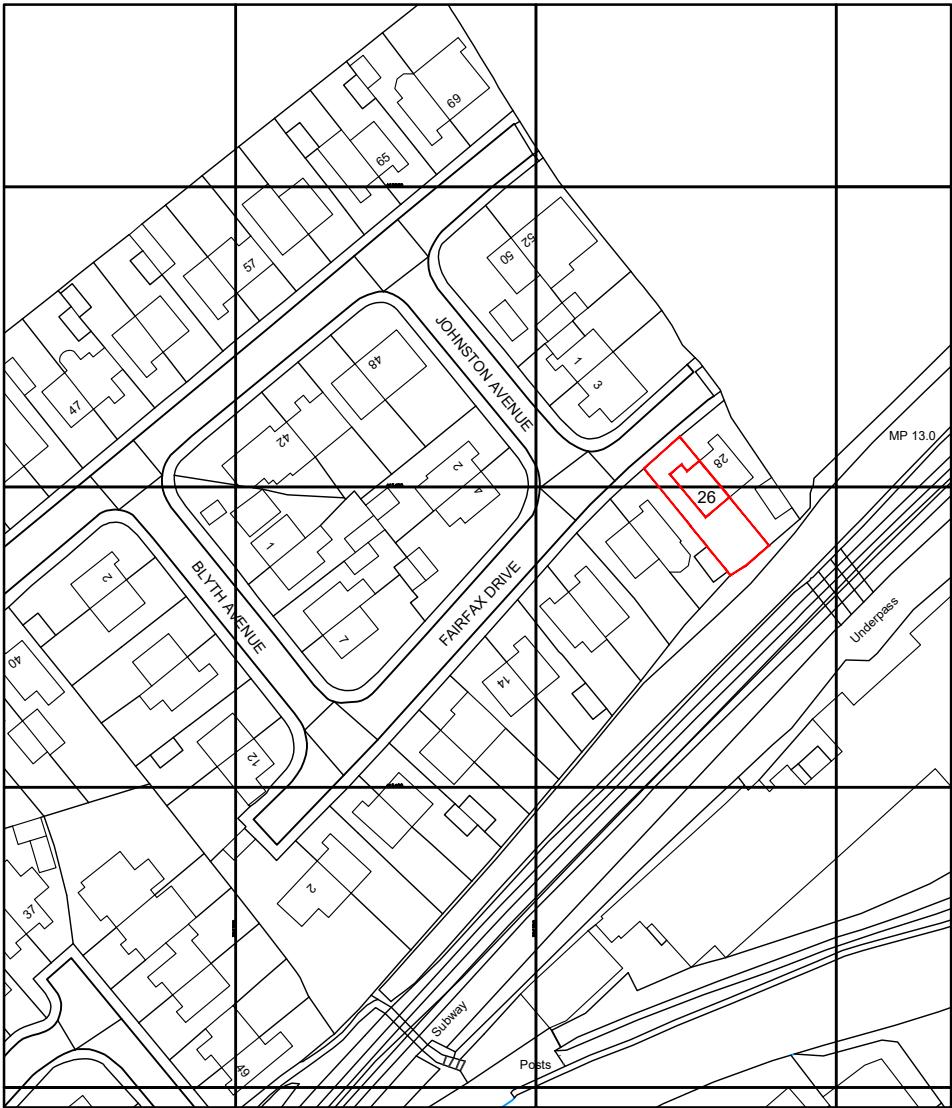

LOCATION PLAN

Scale 1:1250 @ A4

REV	DATE	BY	DETAILS OF REVISION		

ARCHITECT / CLIENT CRAIG RAWLINSON						 HEALEY consulting structural engineering consultants
PROJECT 26 FAIRFAX DIRVE LITTLEBOROUGH OL15 8RA			TITLE LOCATION PLAN			
PROJECT NO. HC-23196	DRAWING NO. (60)-01	REVISION -	DRAWN BY JTB	DATE 09.05.23	SCALE 1:1250@A4	

HEALEY CONSULTING
Brunel House
63 Dale Street
Millnrow
Rochdale
OL16 3NJ
Tel: 01706 343961
Fax: 01706 343981
email: office@healeyconsulting.co.uk
copyright: Healey Consulting