
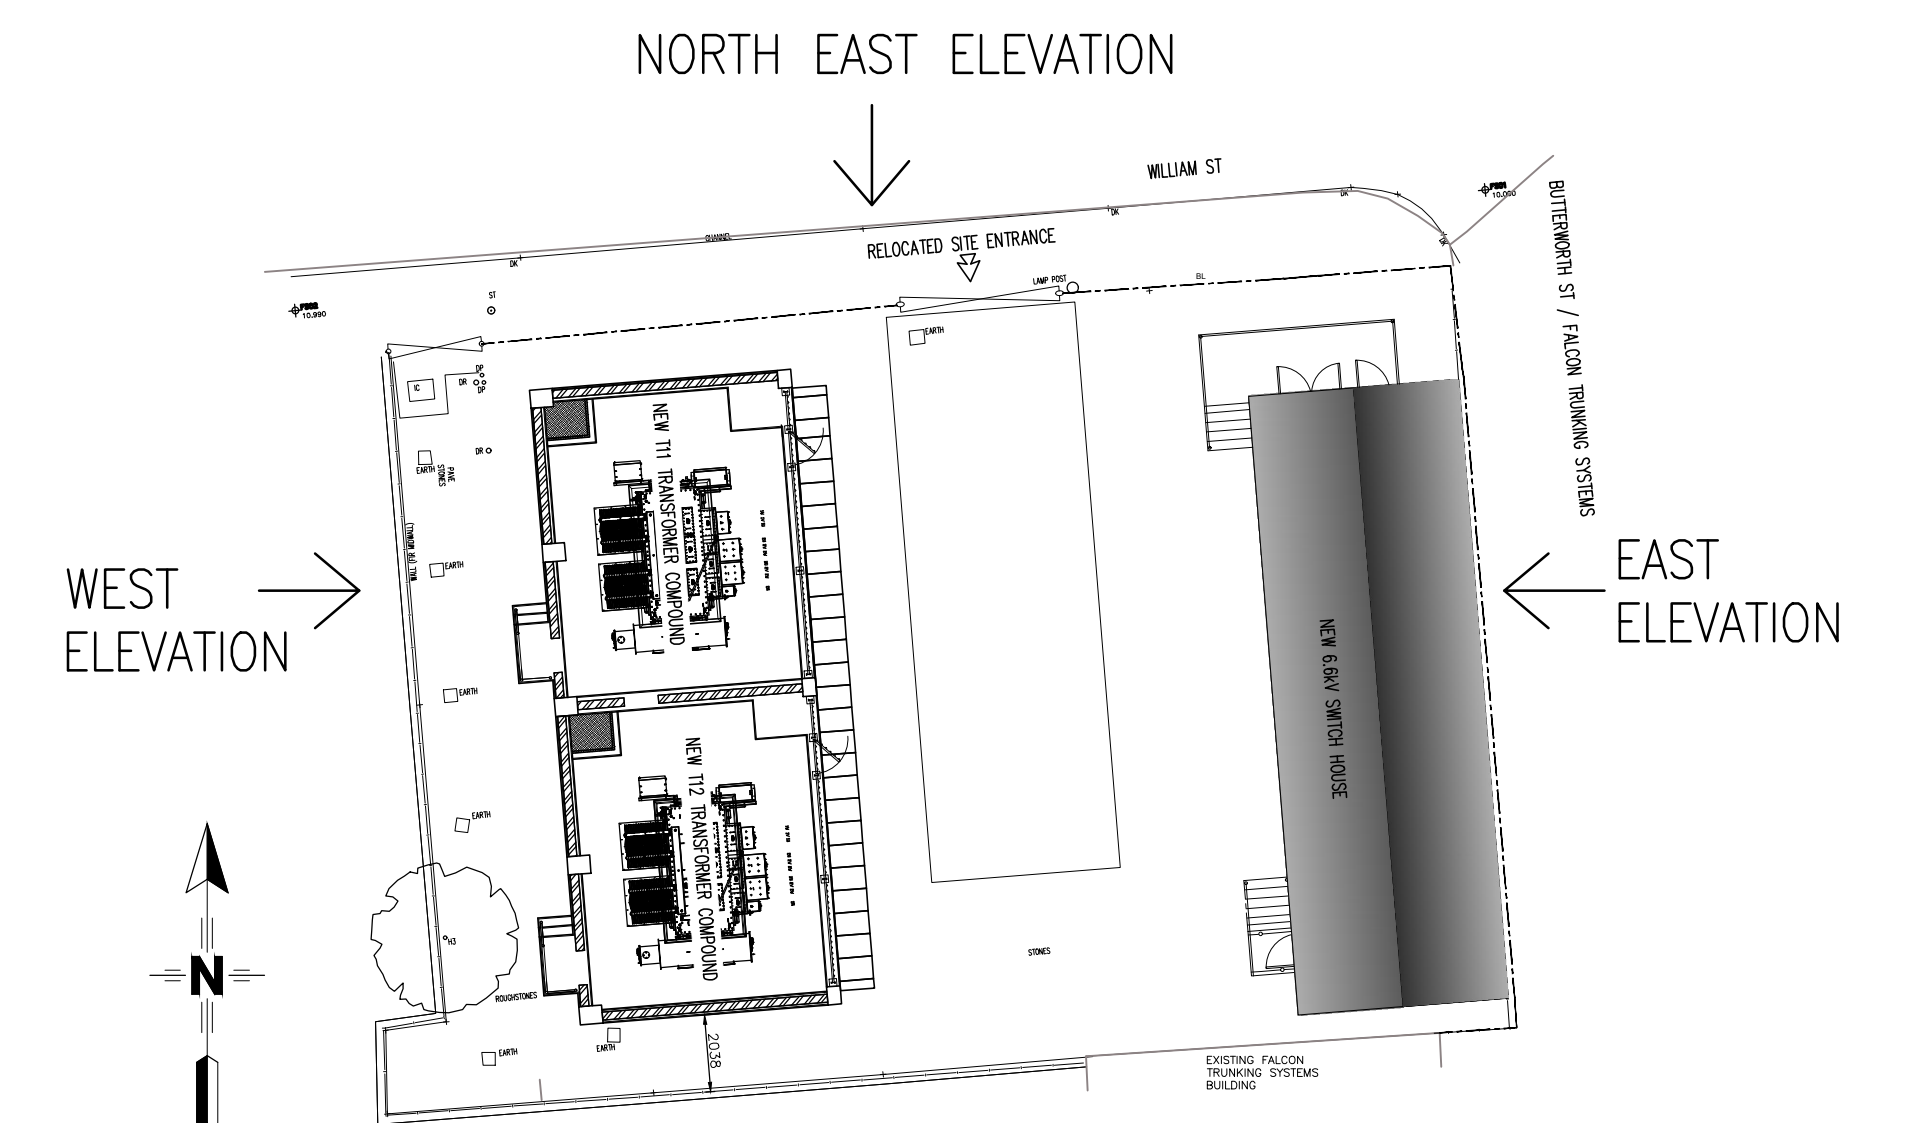


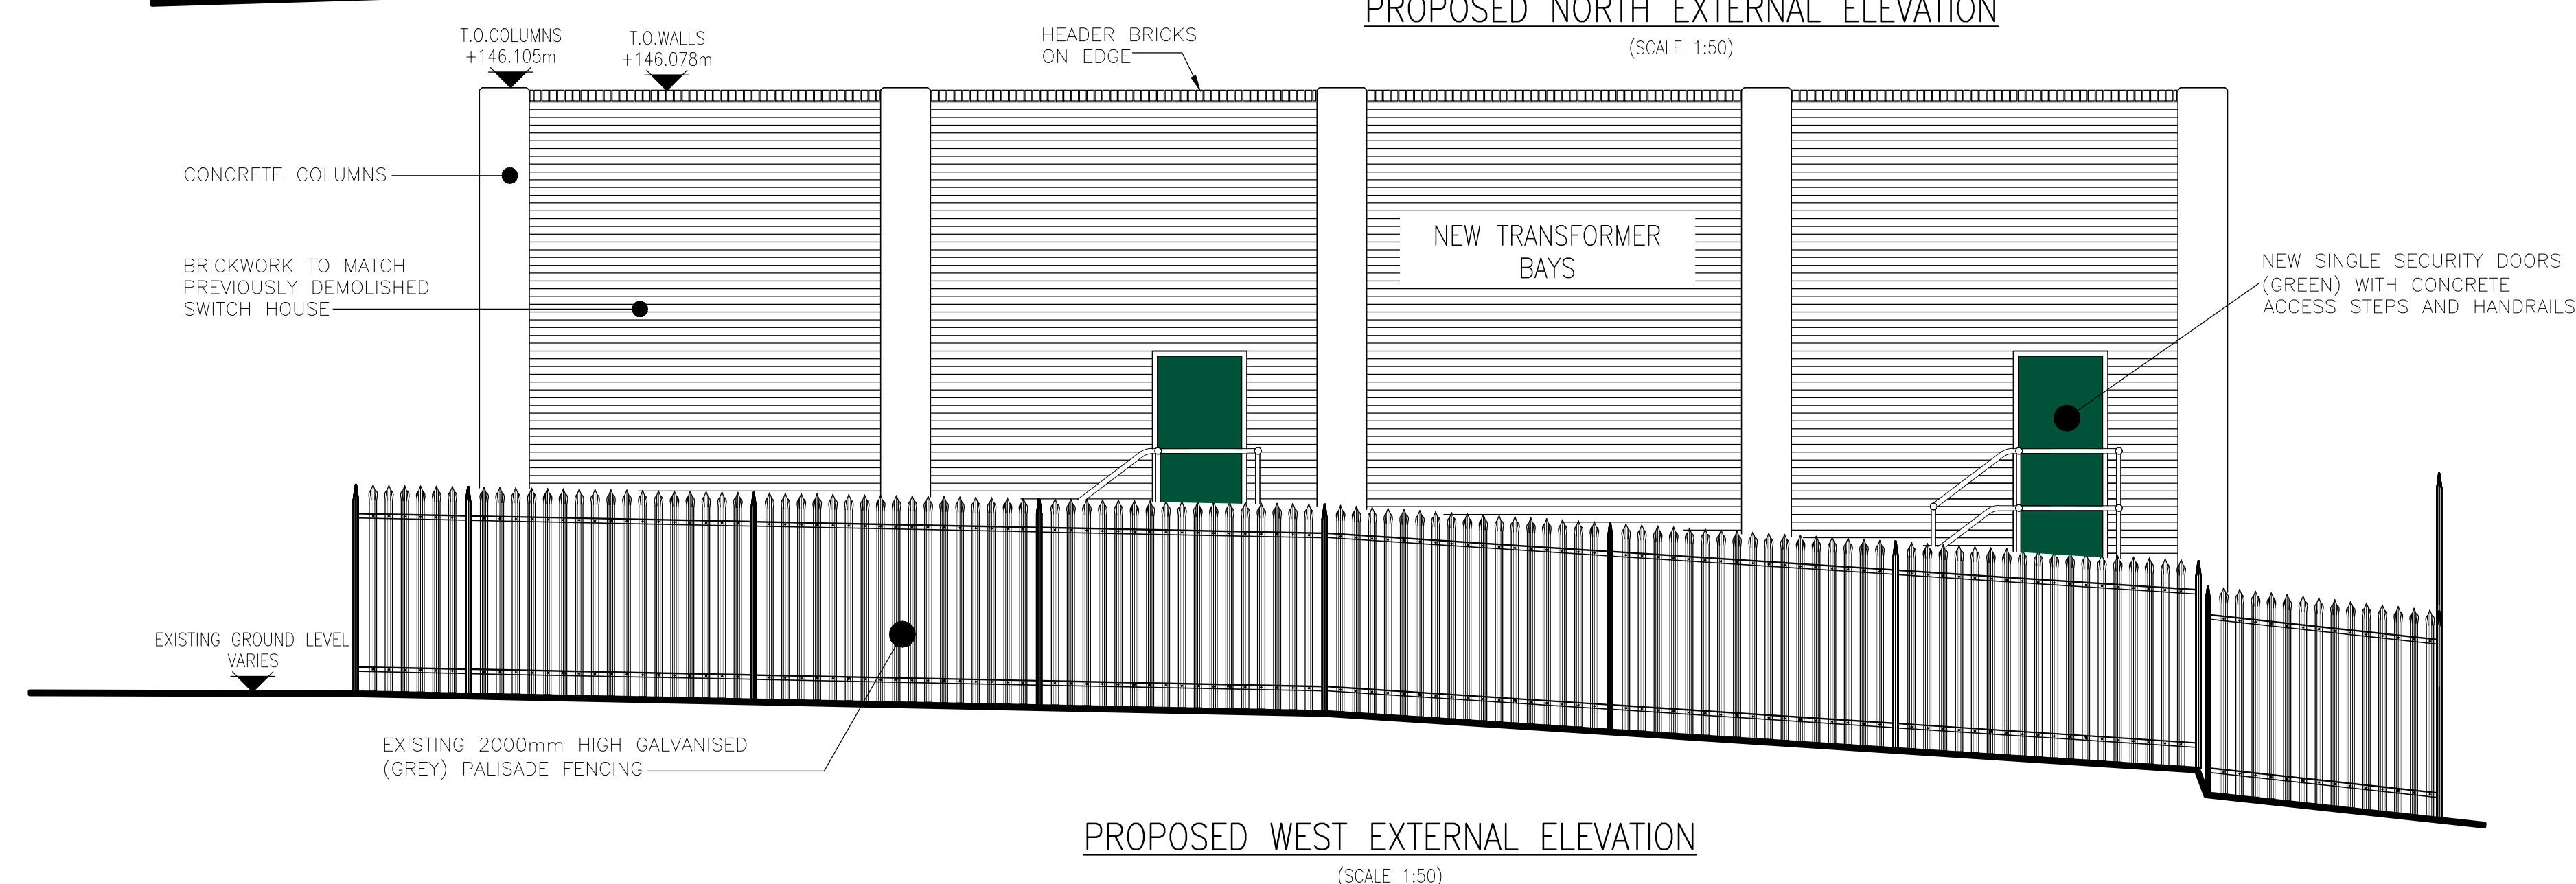

PROPOSED KEY PLAN
SCALE 1:200

THIS DRAWING AND ANY INFORMATION OR DESCRIPTIVE MATTER SET OUT HEREON ARE THE CONFIDENTIAL AND COPYRIGHT PROPERTY OF ELECTRICITY NORTH WEST LIMITED AND MUST NOT BE DISCLOSED, LOANED, COPIED OR USED FOR ANY PURPOSE WITHOUT WRITTEN PERMISSION				
NOT TO BE SCALED.		UNLESS OTHERWISE STATED DIMENSIONS ARE IN MILLIMETRES		
REV	AMENDMENTS	DRAWN	APP.	DATE
001	ISSUED FOR PERMITTED DEVELOPMENT	DH	JAB	14/02/2
002	ISSUED FOR PERMITTED DEVELOPMENT	DH	JAB	22/06/2
003	ISSUED FOR PERMITTED DEVELOPMENT	DH	JAB	11/10/2
004	ISSUED FOR PERMITTED DEVELOPMENT	DH	JAB	24/10/2

		ELECTRICITY NORTH WEST FREDERICK ROAD SALFORD M6 6QH	
LITTLEBOROUGH PRIMARY SUBSTATION T11, T12 Tx & 6.6kV SWGR REPLACEMENT			
PROPOSED SITE ELEVATIONS			
3	SCALE	AS NOTED	SITE NAME
3	DRAWN	D. HADWIN	LITTLEBOROUGH PRIMARY SUBSTATION
3	APPROVED	JAB	PROJECT
3	DATE	NOV 2022	T11, T12 Tx & 6.6kV SWGR REPLACEMENT
			P.F.R. NO.
			304884
			DWG STATUS
			RELEASED
			DRAWING NUMBER
			304884-00094
			REVISION
			004
	SHEET SIZE	A1	
	OLD DWG NO.		