




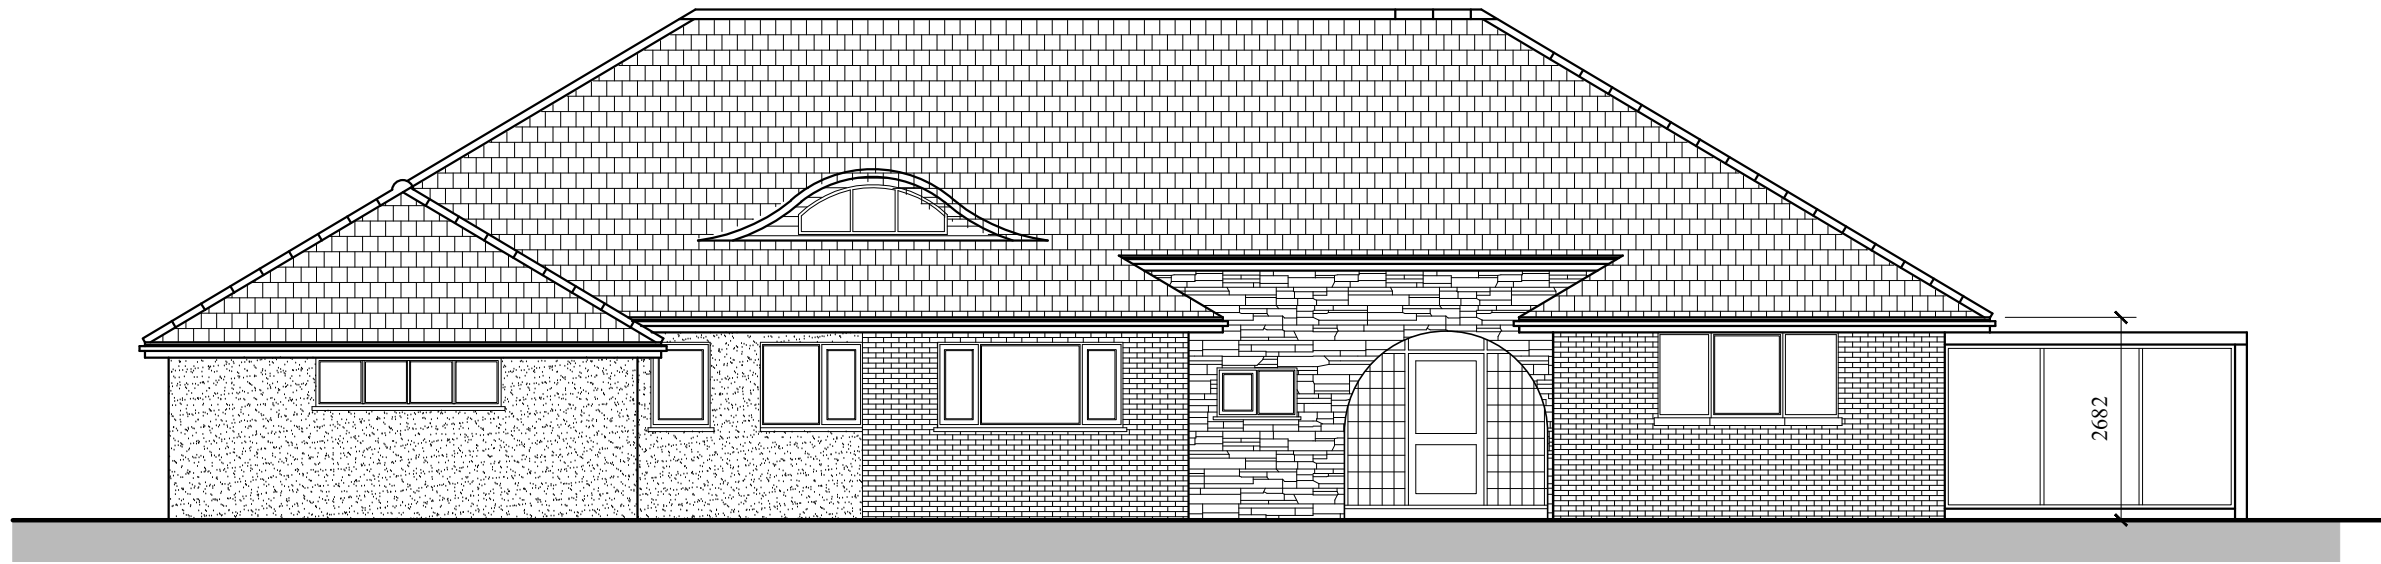


 **NORTH EAST (Front) ELEVATION**  
SCALE 1:100

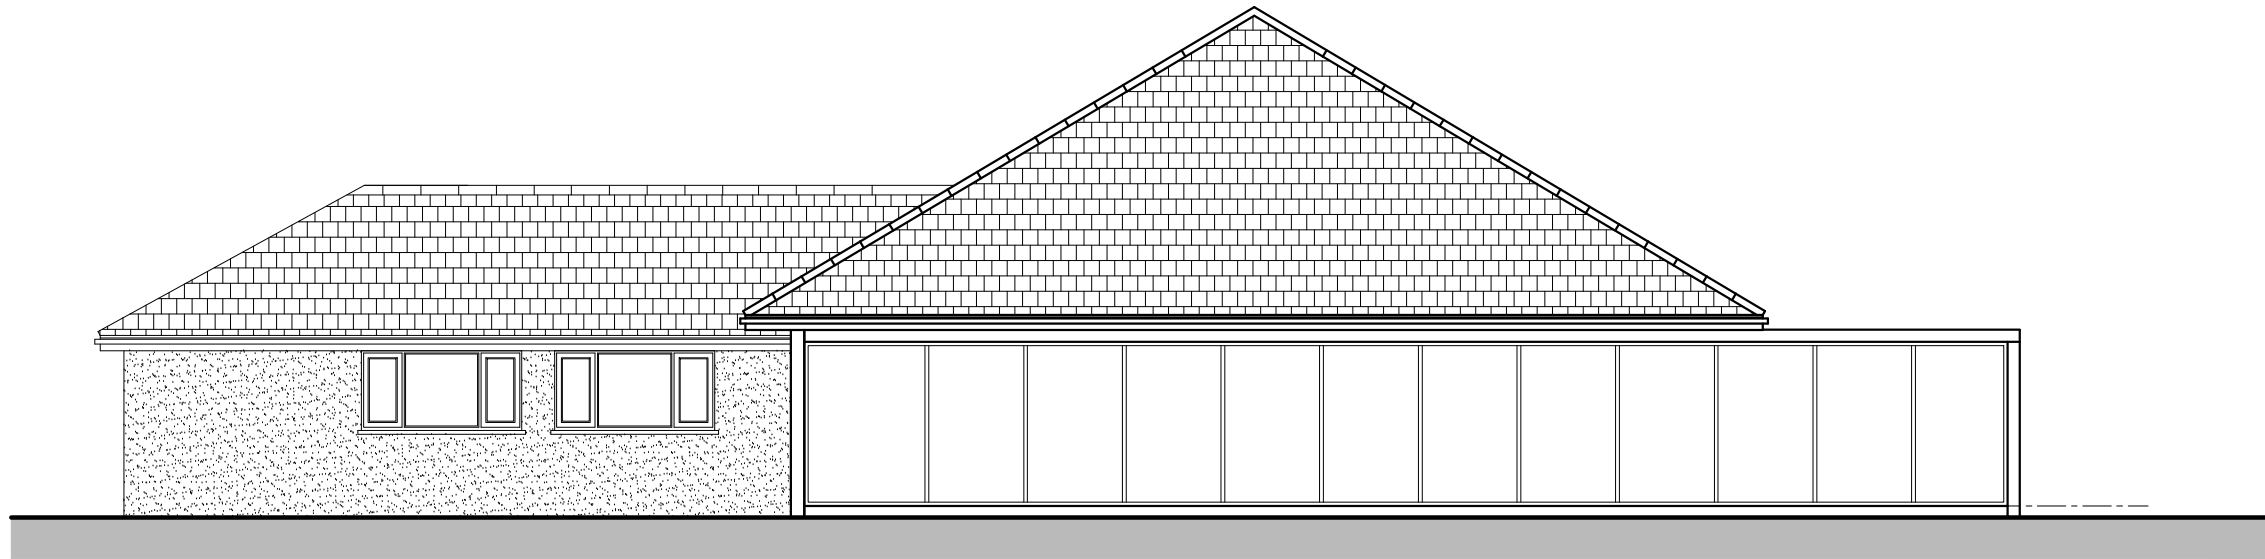


 **NORTH WEST (Side) ELEVATION**  
SCALE 1:100

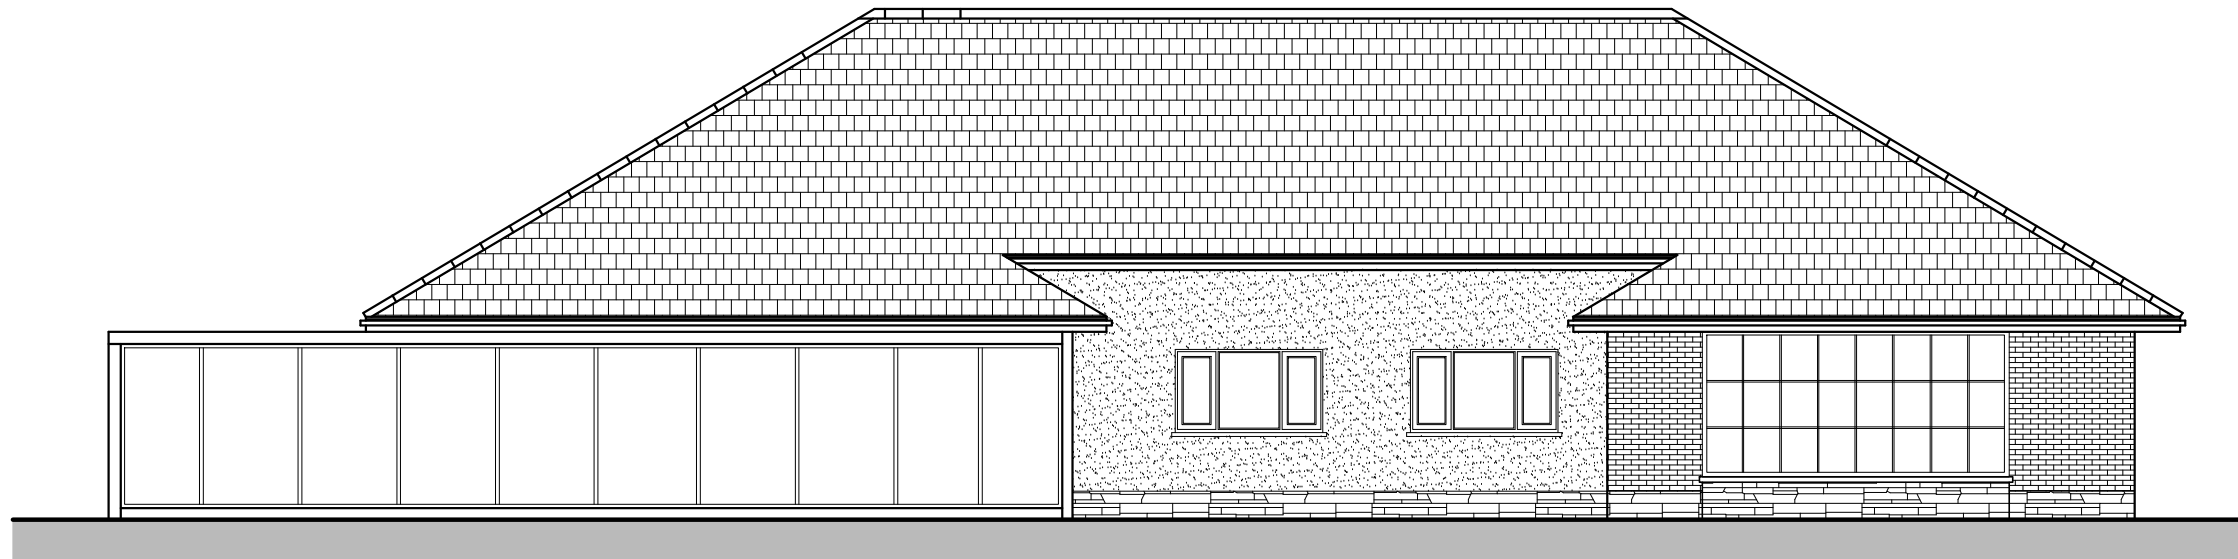

 **SOUTH WEST (Rear) ELEVATION**  
SCALE 1:100

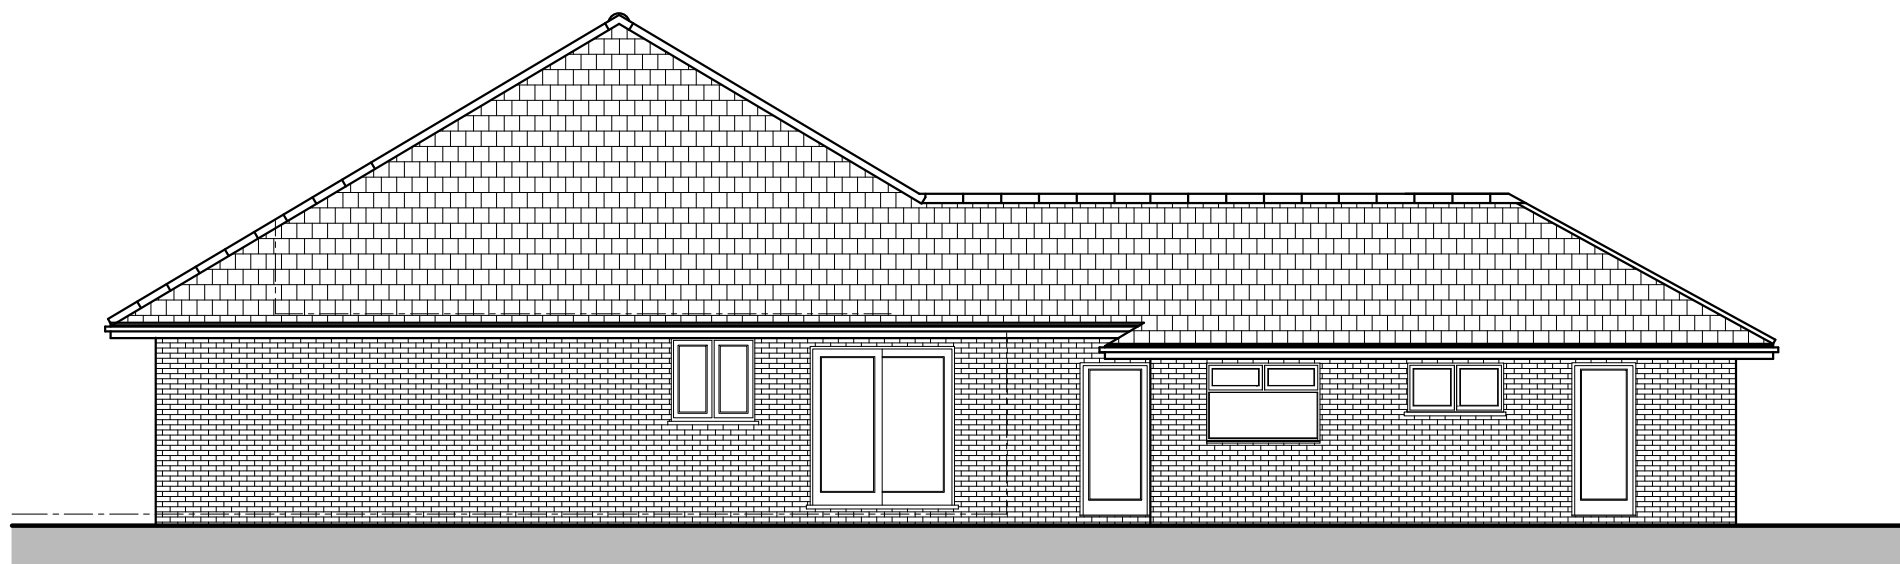

 **SOUTH EAST (Side) ELEVATION**  
SCALE 1:100

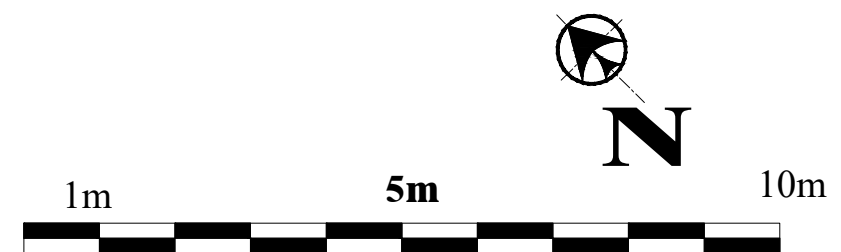



103 Shurdington Road  
Cheltenham, GL53 0JQ  
www.MekKara.co.uk, mac@gmail.com  
Ph: 0124228875, 07843020249

CHARTERED PRACTICE

|   |            |          |
|---|------------|----------|
| Client   |            |          |
| MR BIJU MATHEW   |            |          |
| Job Title   |            |          |
| PROPOSED EXTENSION<br>CRIMBLE BUNGALOW<br>CRIMBLE LANE, OL11 4AB   |            |          |
| Drawing Title   |            |          |
| EXISTING<br>ELEVATIONS   |            |          |
| Scale   |            |          |
| 1:100 on A2   |            |          |
| Date   | APRIL 2023 | Drawn By |
|   |            | RMC      |
| Job No   | Drawing NO | Rev.     |
| 0423-19   | 111        | -        |
| © MEKKARA Architectural Consultants - THIS DRAWING AND DESIGN<br>REMAINS THE COPYRIGHT AND INTELLECTUAL PROPERTY OF<br>MEKKARA Architectural Consultants, SHALL NOT BE COPIED OR<br>REPRODUCED IN ANY FORMAT WITHOUT APPROVAL. |            |          |