



Proposed Bird Box



Proposed Bat Box



Proposed Hedgehog House




Proposed Bug Hotels



Proposed Hibernacula (Log Piles)



Proposed Hibernacula (Log Piles)

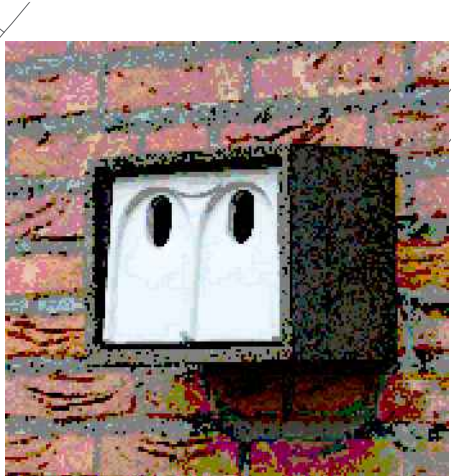


Estella House Sparrow Nest Box

- Existing Mown Grassed Vegetation Retained
- Existing Tree Cover Retained
- Existing Individual Trees Retained
- Proposed Sports Grass Seed Mix - 5,050m²
- Proposed Amenity Bio-diverse Grass Seed Mix - 2,515m²
- Proposed Wildflower & Grass Seed Meadow Mix - 870m²
- Proposed Ornamental Planting Mix: Shrubs, Pollinator Friendly Flowering Species, Ornamental Grasses & Bulbs - 450m²
- Proposed Native Mixed Hedgerow - 137Lm
- Proposed Native Trees - 39 Nr
- Proposed Bird Box - 4Nr
Schwegler 1B Bird Box
- Proposed Bat Box - 4Nr
Schwegler 2F Bat Box
- Proposed Hedgehog House - 3Nr
Hedgehog Dome by Schwegler
- Proposed Bug Hotels - 3Nr
Salina Insect Hotel
- Proposed Hibernacula (Log Piles) - 3Nr
- Proposed Parapet mounted Bird Box - 2Nr
WoodStone® Estella House Sparrow Nest Box

Rev C03. Bug Hotels and Hibernacula added

Rev C02. Planter adjusted to comments

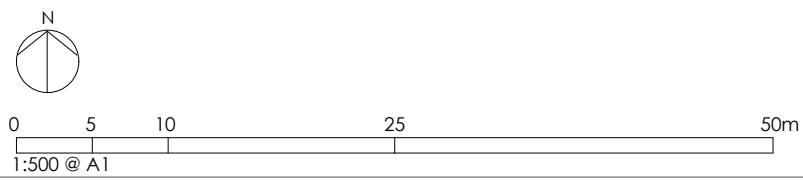

DEP LANDSCAPE ARCHITECTURE LTD

2 COMMERCIAL STREET
MANCHESTER, M15 4RQ
T: 0161 2419878
E: info@dep.co.uk
W: www.dep.co.uk

Client
Morgan Sindall

Project
Newhouse Academy, Rochdale

Description
BIODIVERSITY ENHANCEMENT PLAN

Status Construction AP Drawn AP Scale 1:500 @ A1

Drawing number SRP1019-DEP-ZZ-00-DR-L-0012 Revision C03

Job number (Internal) 4847 Date 18.12.23

Copyright DEP Landscape Architecture Ltd

All levels and dimensions to be checked on site by contractor prior to commencement. Any variations to be reported to the client. This drawing is to be read in conjunction with all others relating to the project and all information derived accordingly; any anomalies to be reported to the client. Do not scale from this drawing. Use figured dimensions only. Work shown on this drawings to be carried out in accordance with current British Standards and Codes of Practice.

© Copyright to DEP Landscape Architecture Limited. The information shown on this drawing shall not be reproduced or copied in any form without prior written consent from DEP Landscape Architecture Limited.