



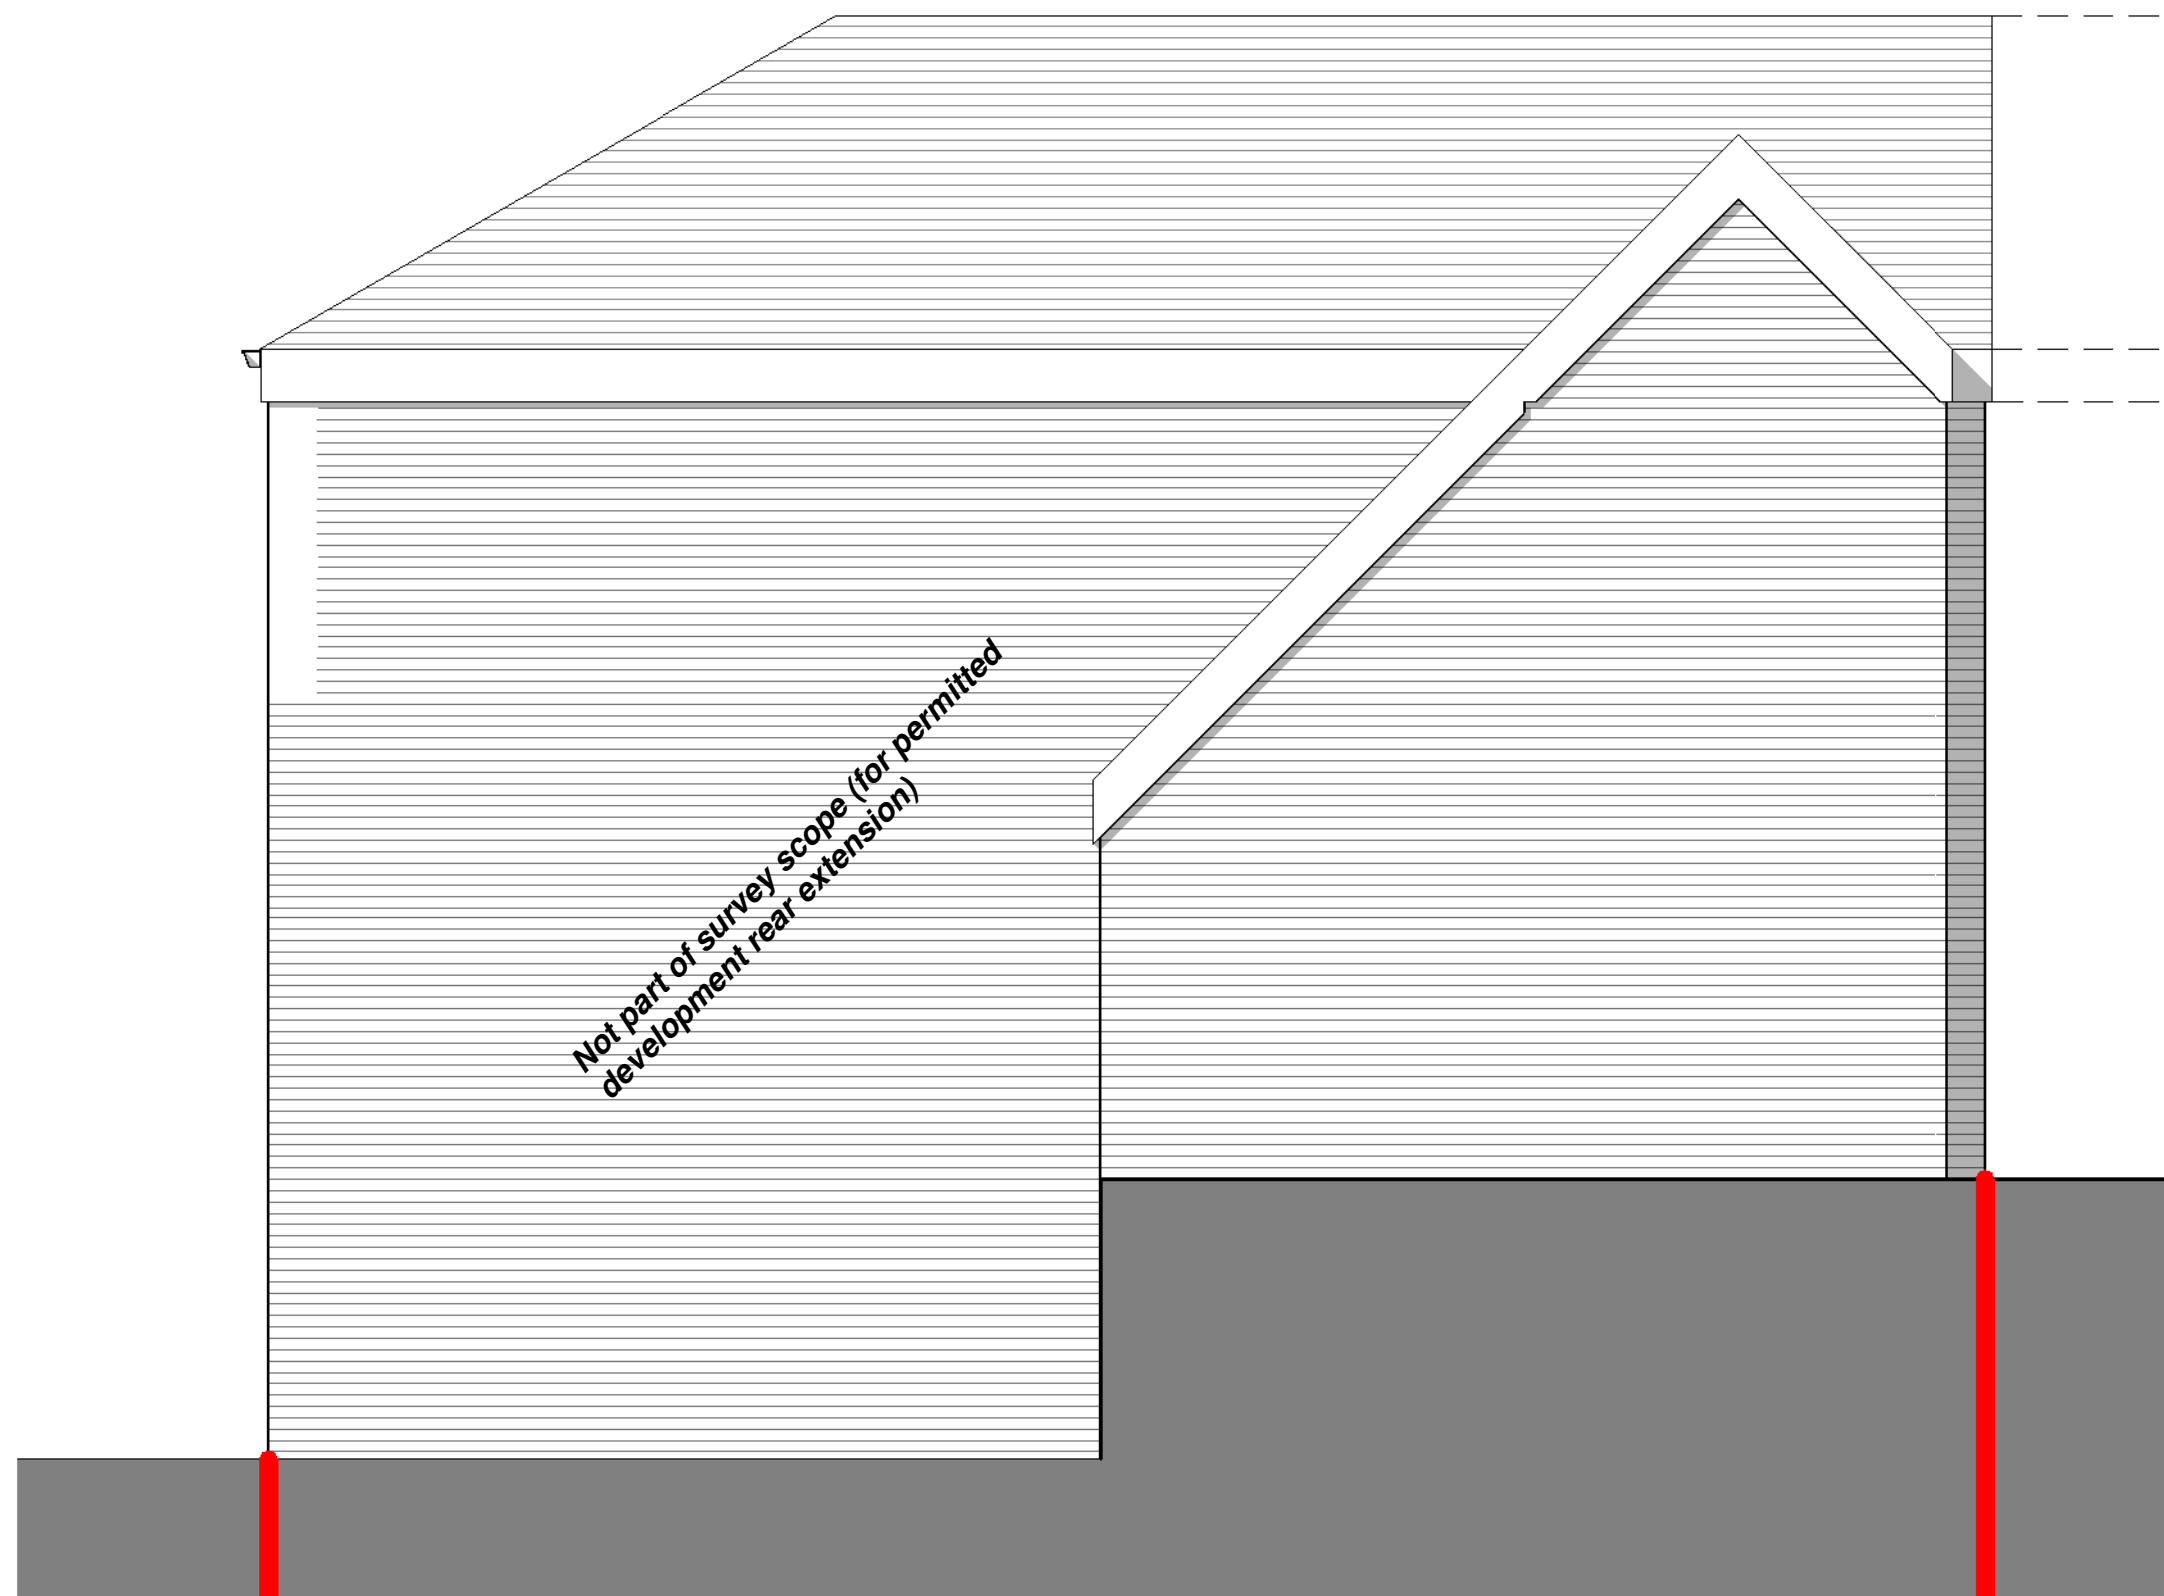


Proposed South East Elevation
1 : 50

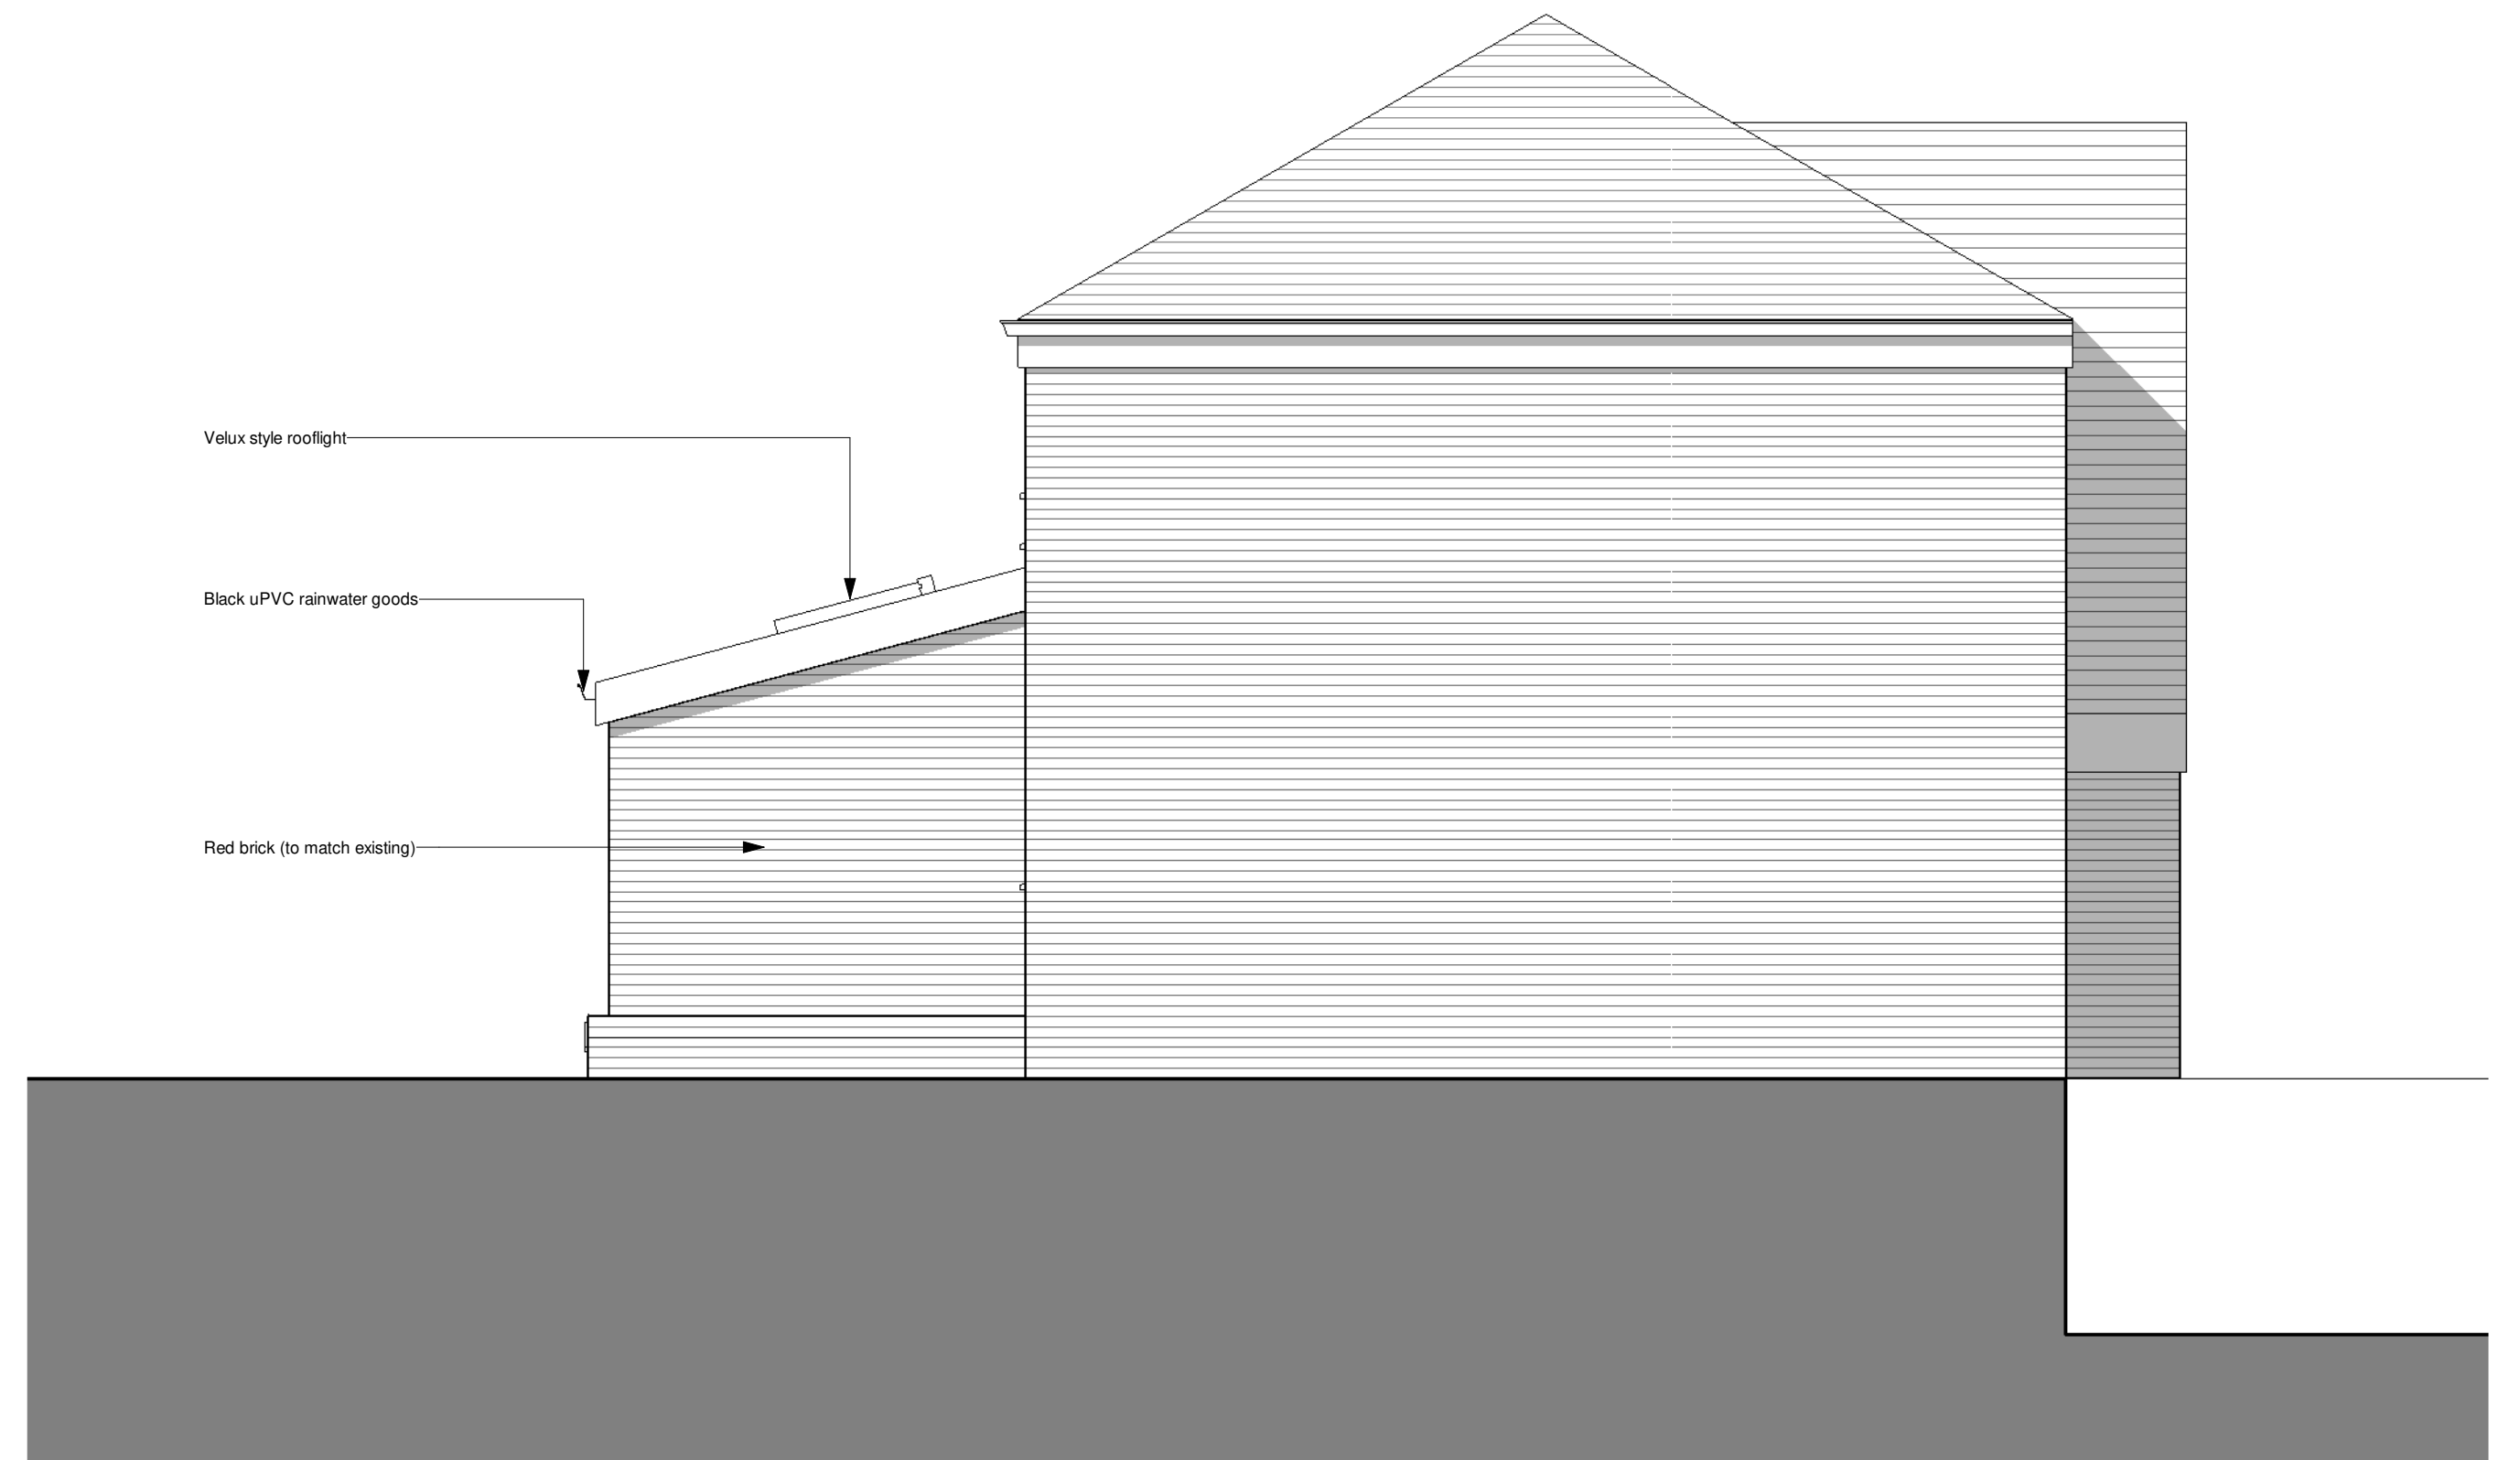

Proposed South West Elevation
1 : 50



Proposed North West Elevation
1 : 50

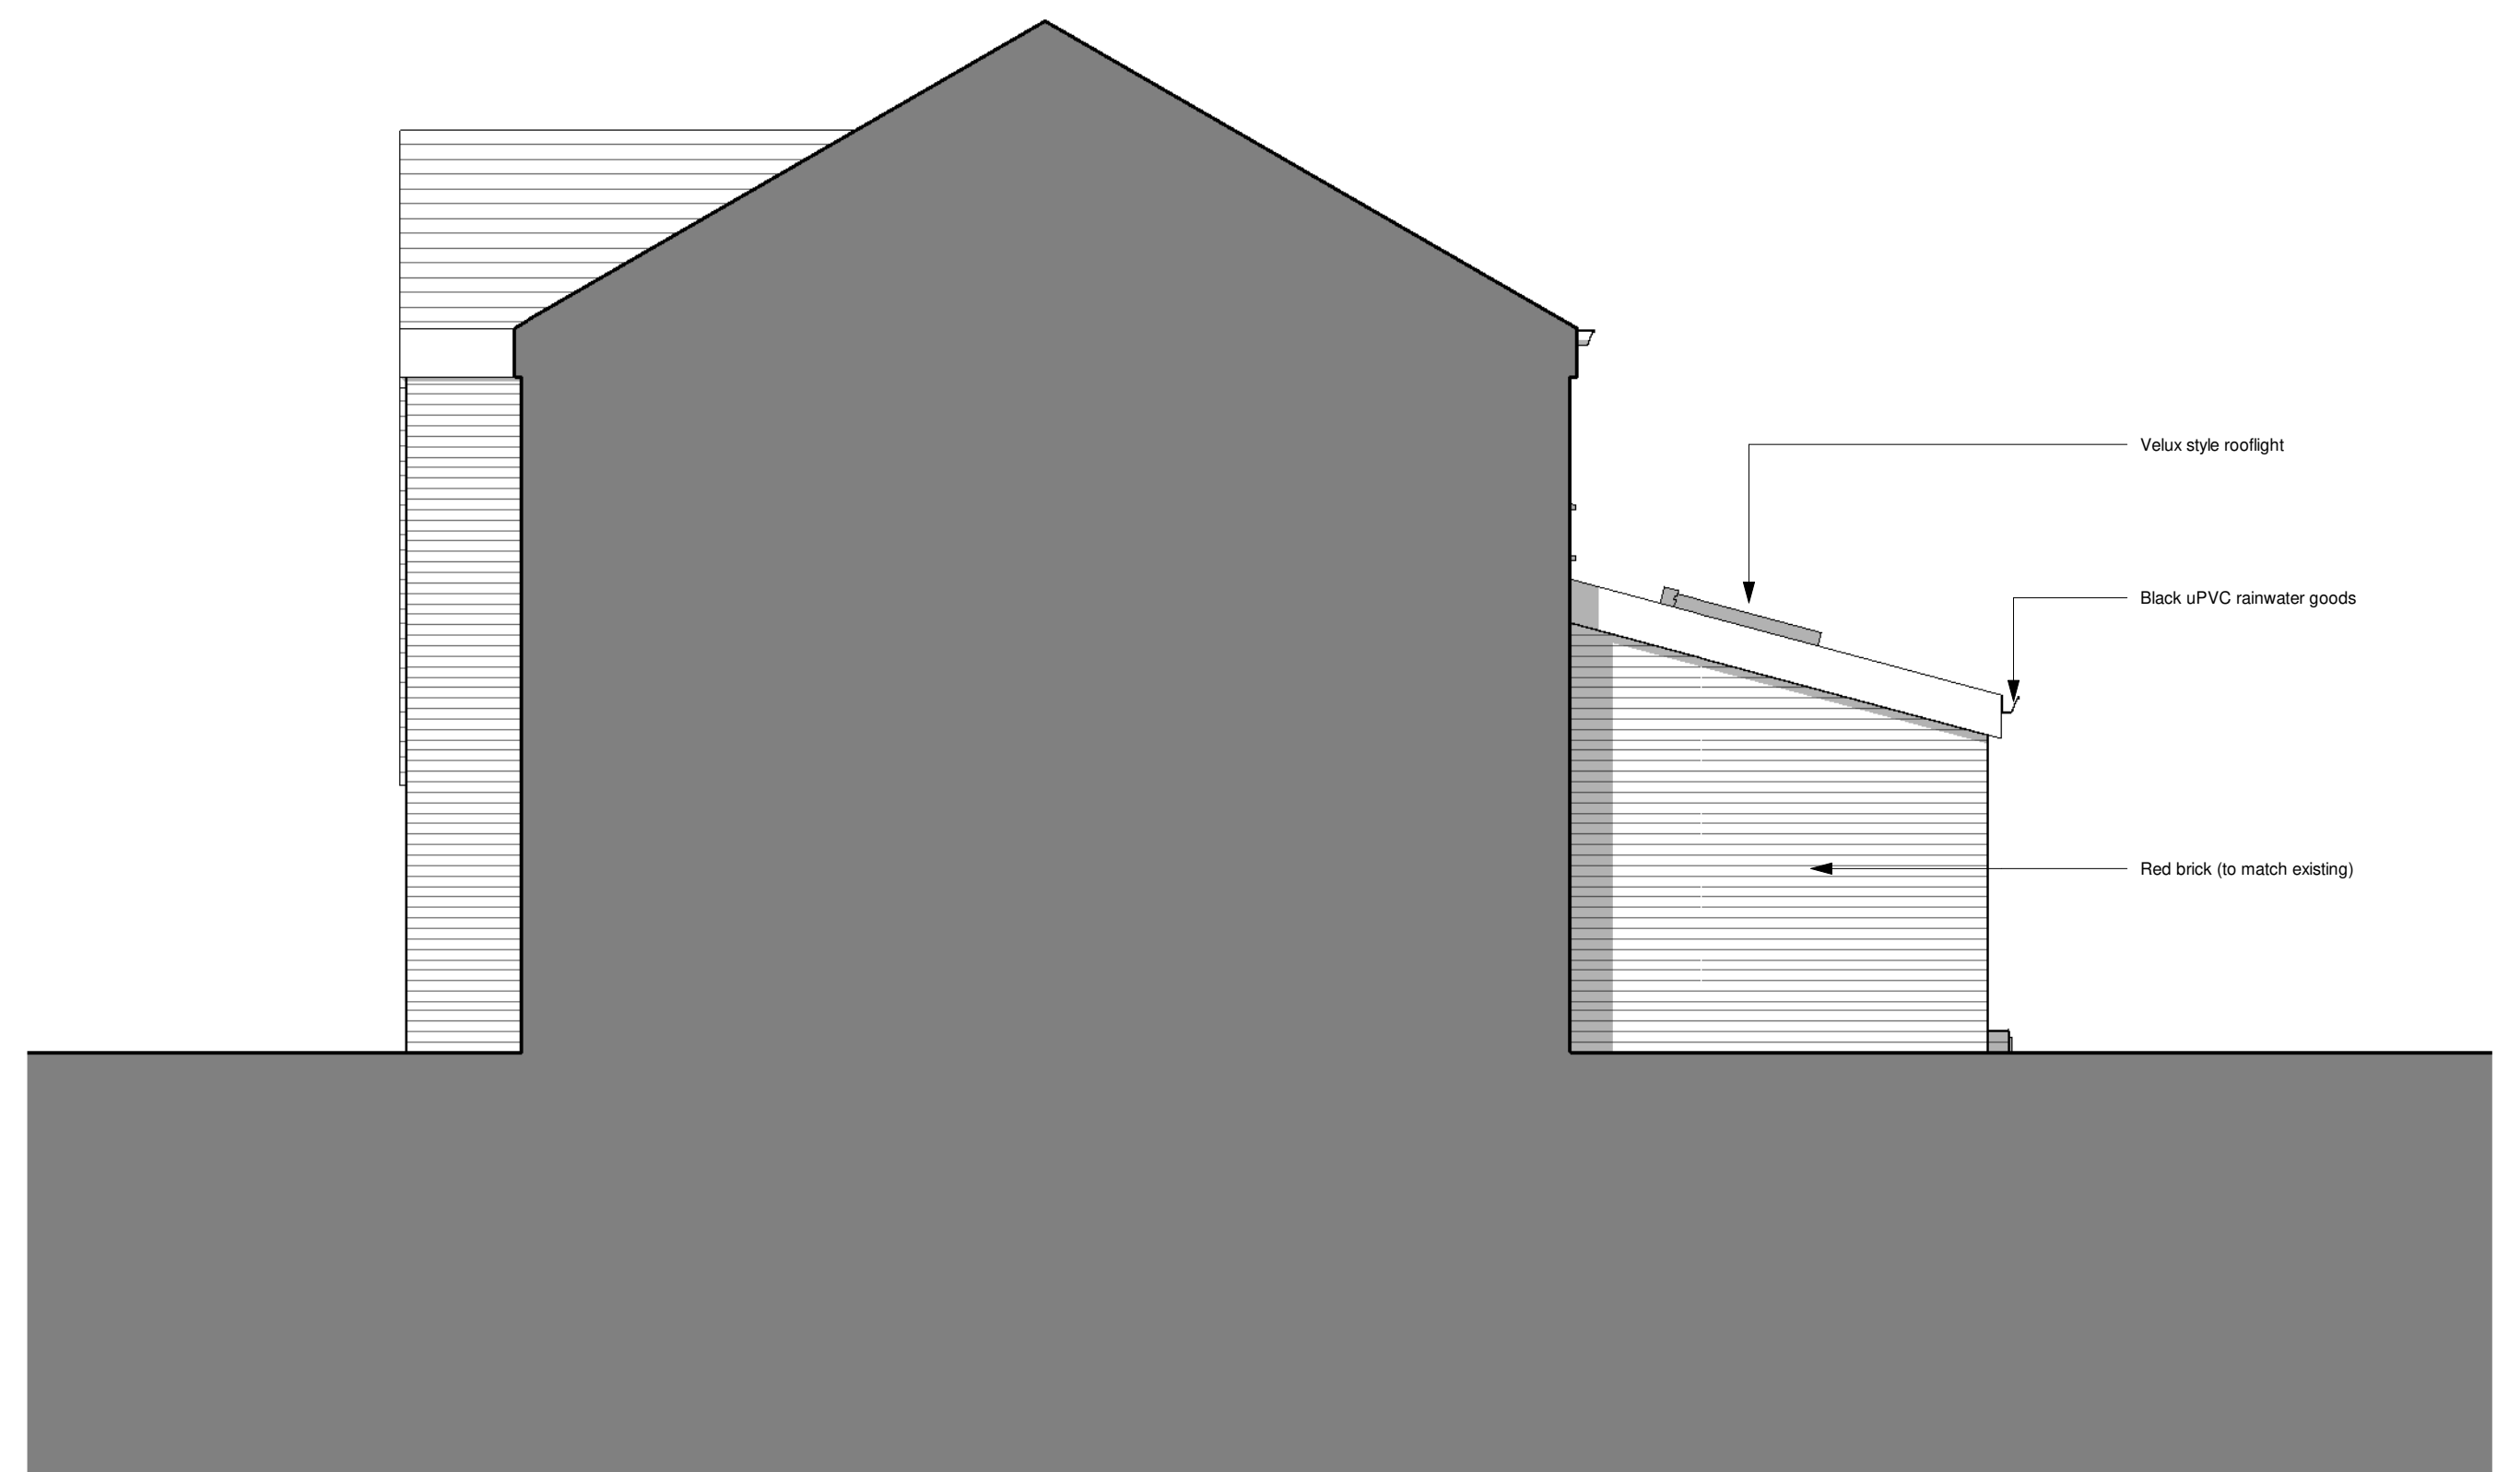

Proposed North East Elevation
1 : 50

