
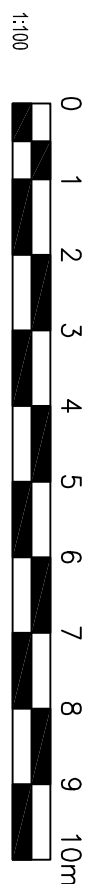
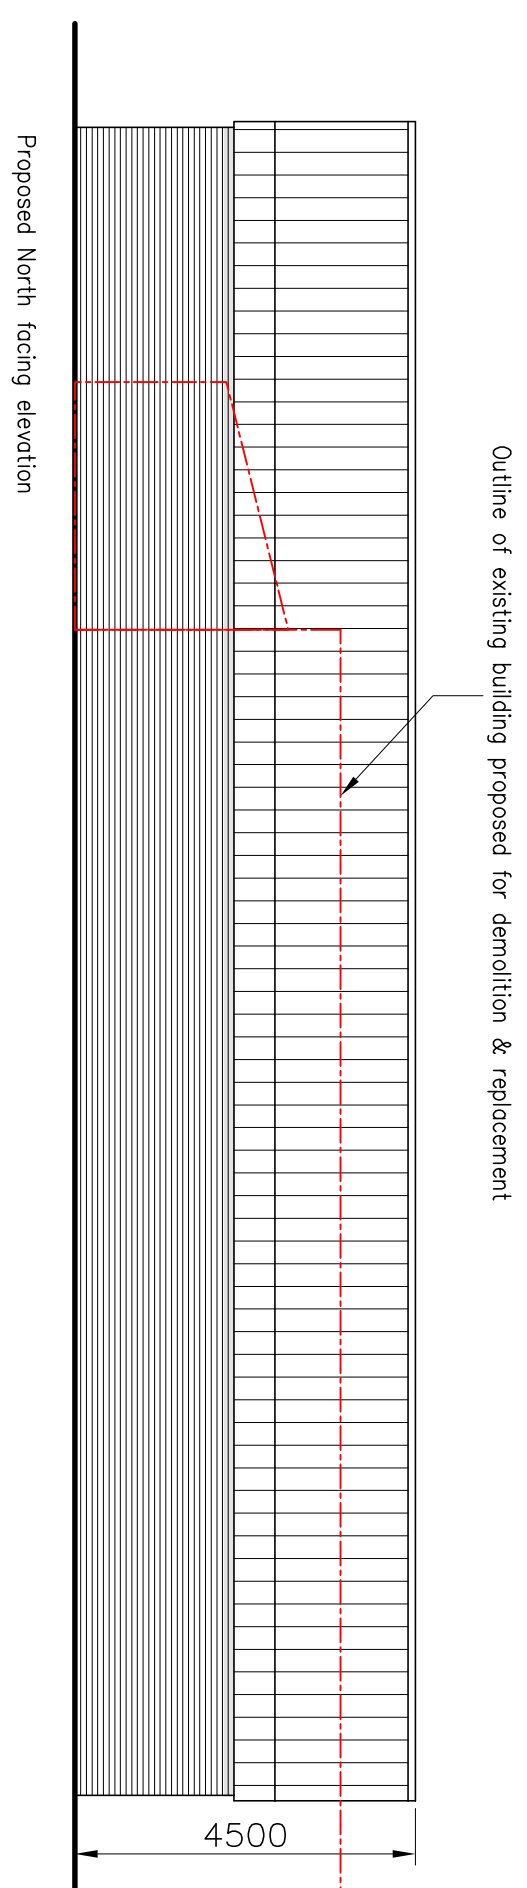
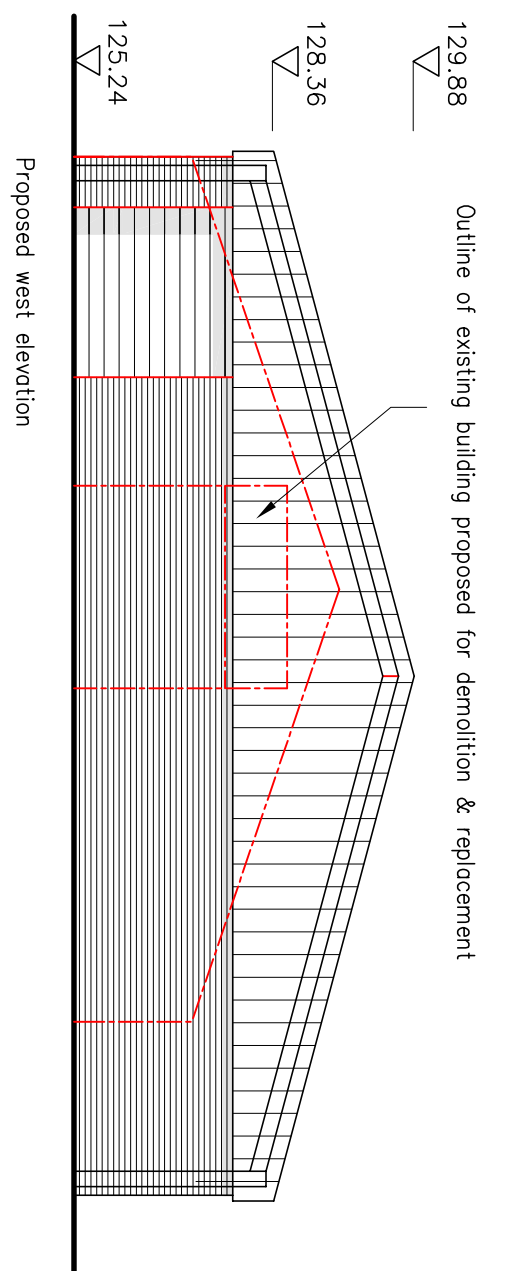
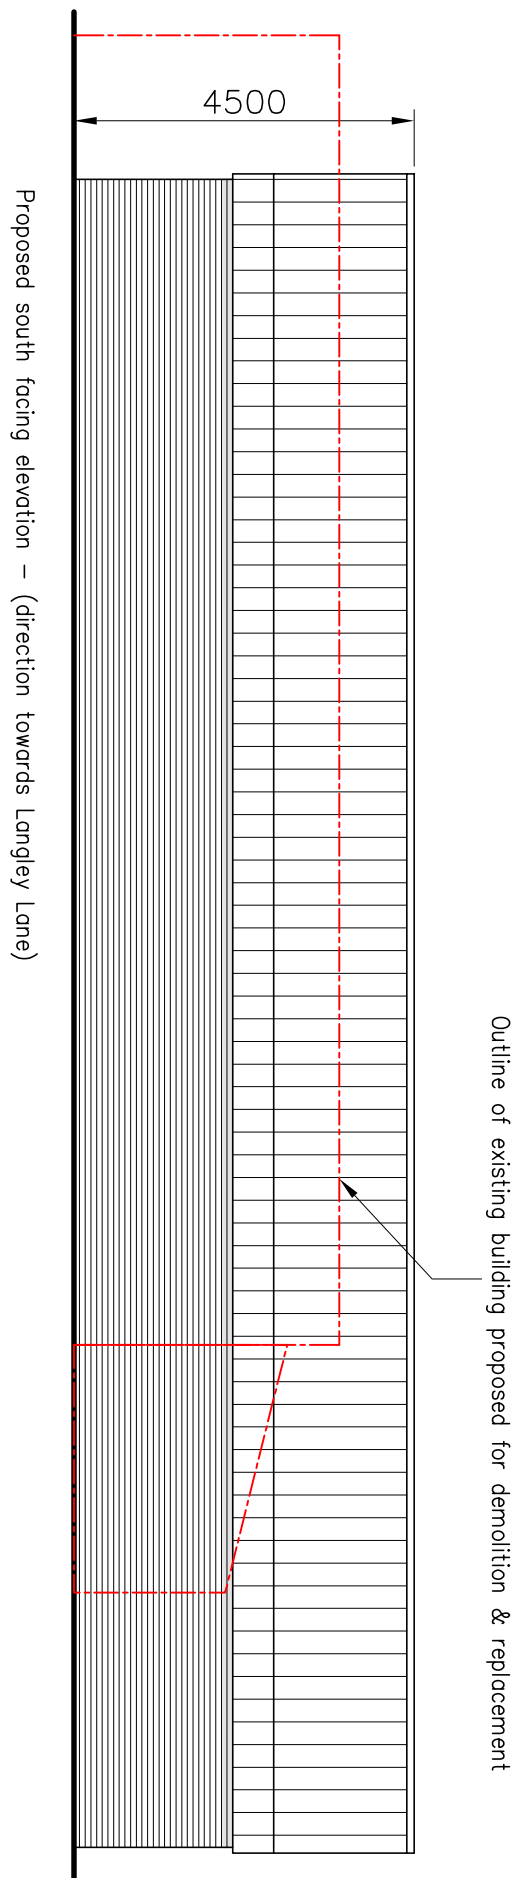


NOTES

1. The Contractor must check all dimensions on site.
2. This drawing is copyright of P.I. Enterprises Ltd (a LR-Design) it may not be reproduced, or part reproduced without the express consent of property/sign.

Drawing Status



- ☐ PRELIMINARY FOR APPROVAL
- ☐ AGREED LAYOUT -SIGNED OFF
- ☒ PLANNING DRAWING
- ☐ BUILDING CONTROL DRAWING
- ☐ TENDER DRAWING
- ☐ CONTRACT DRAWING
- ☐ CONSTRUCTION DRAWING
- ☐ AS-BUILT DRAWING

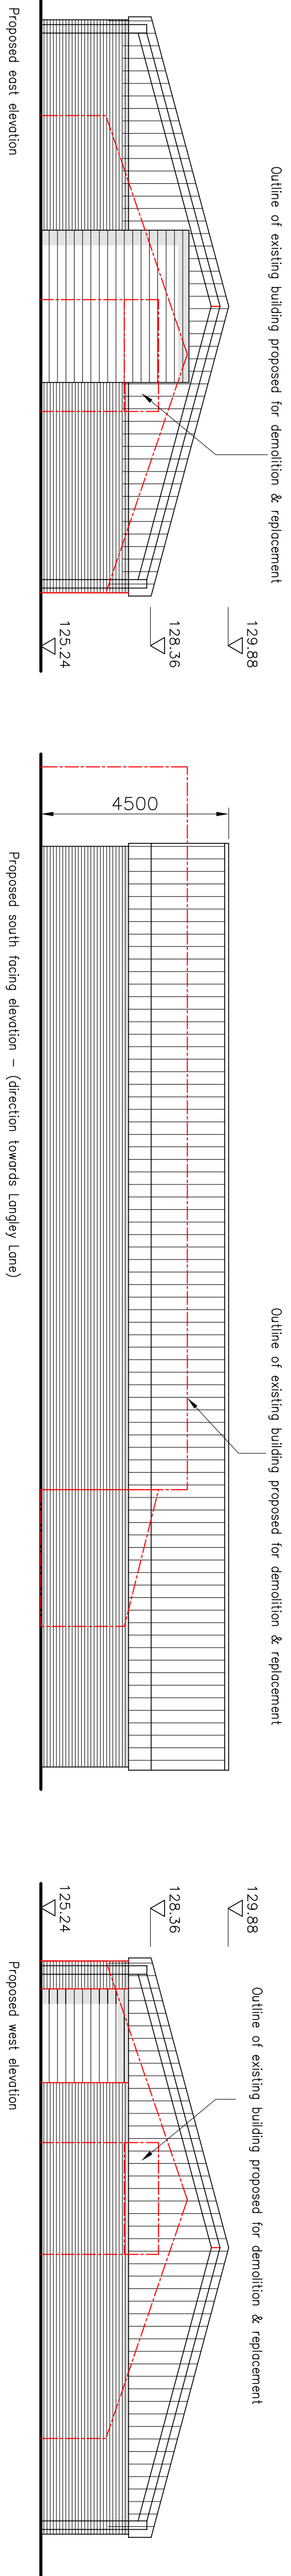

Legend :-

Total cubic metreage for existing structure = 538 cu/m



Total cubic metrage for Proposed replacement structure = 1028 cu/m

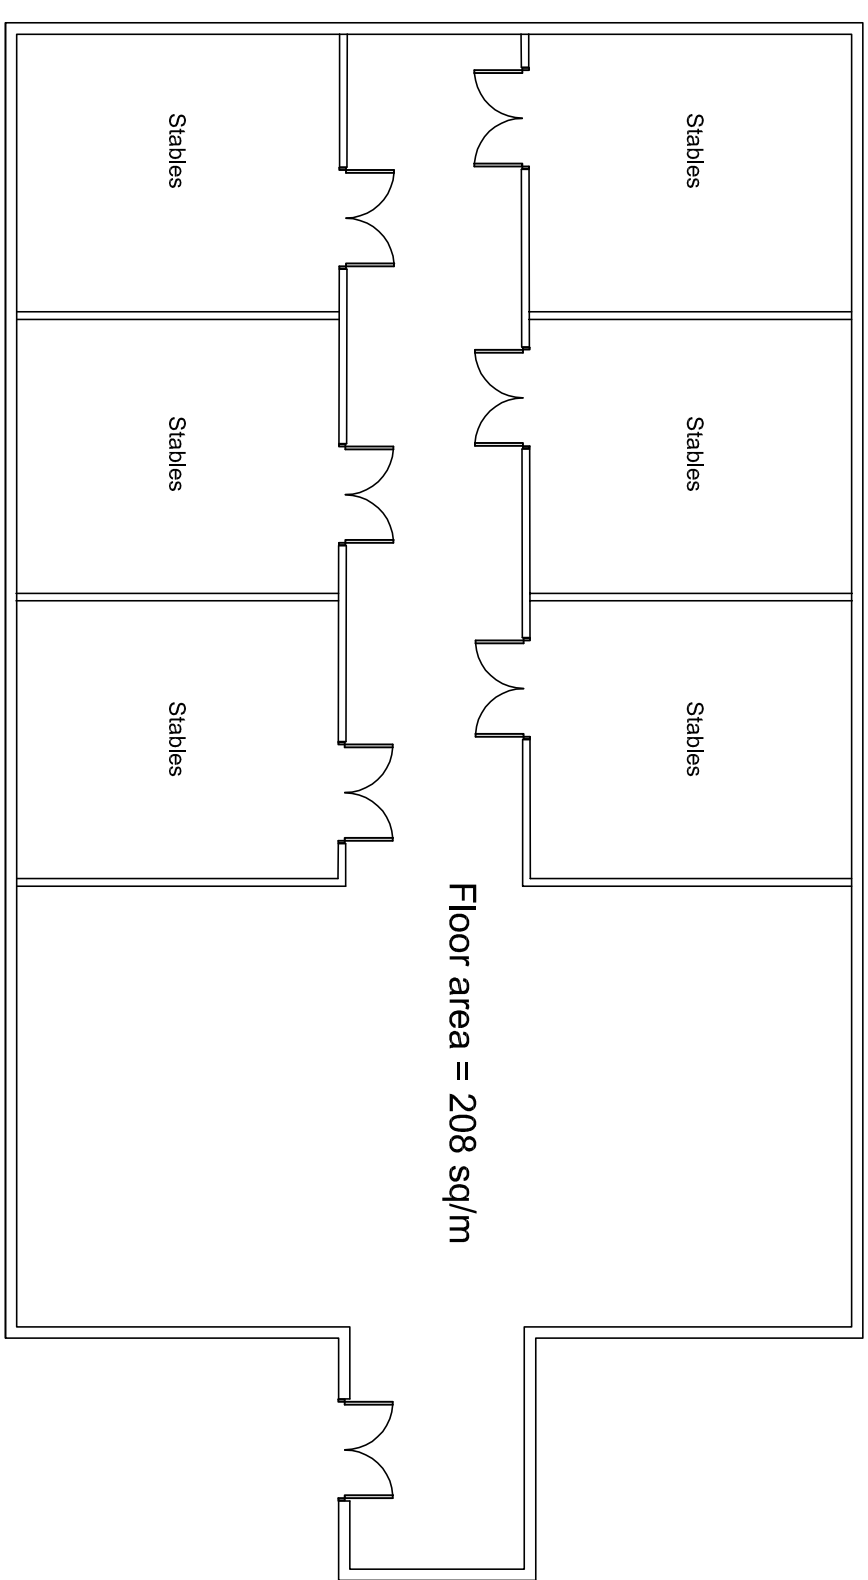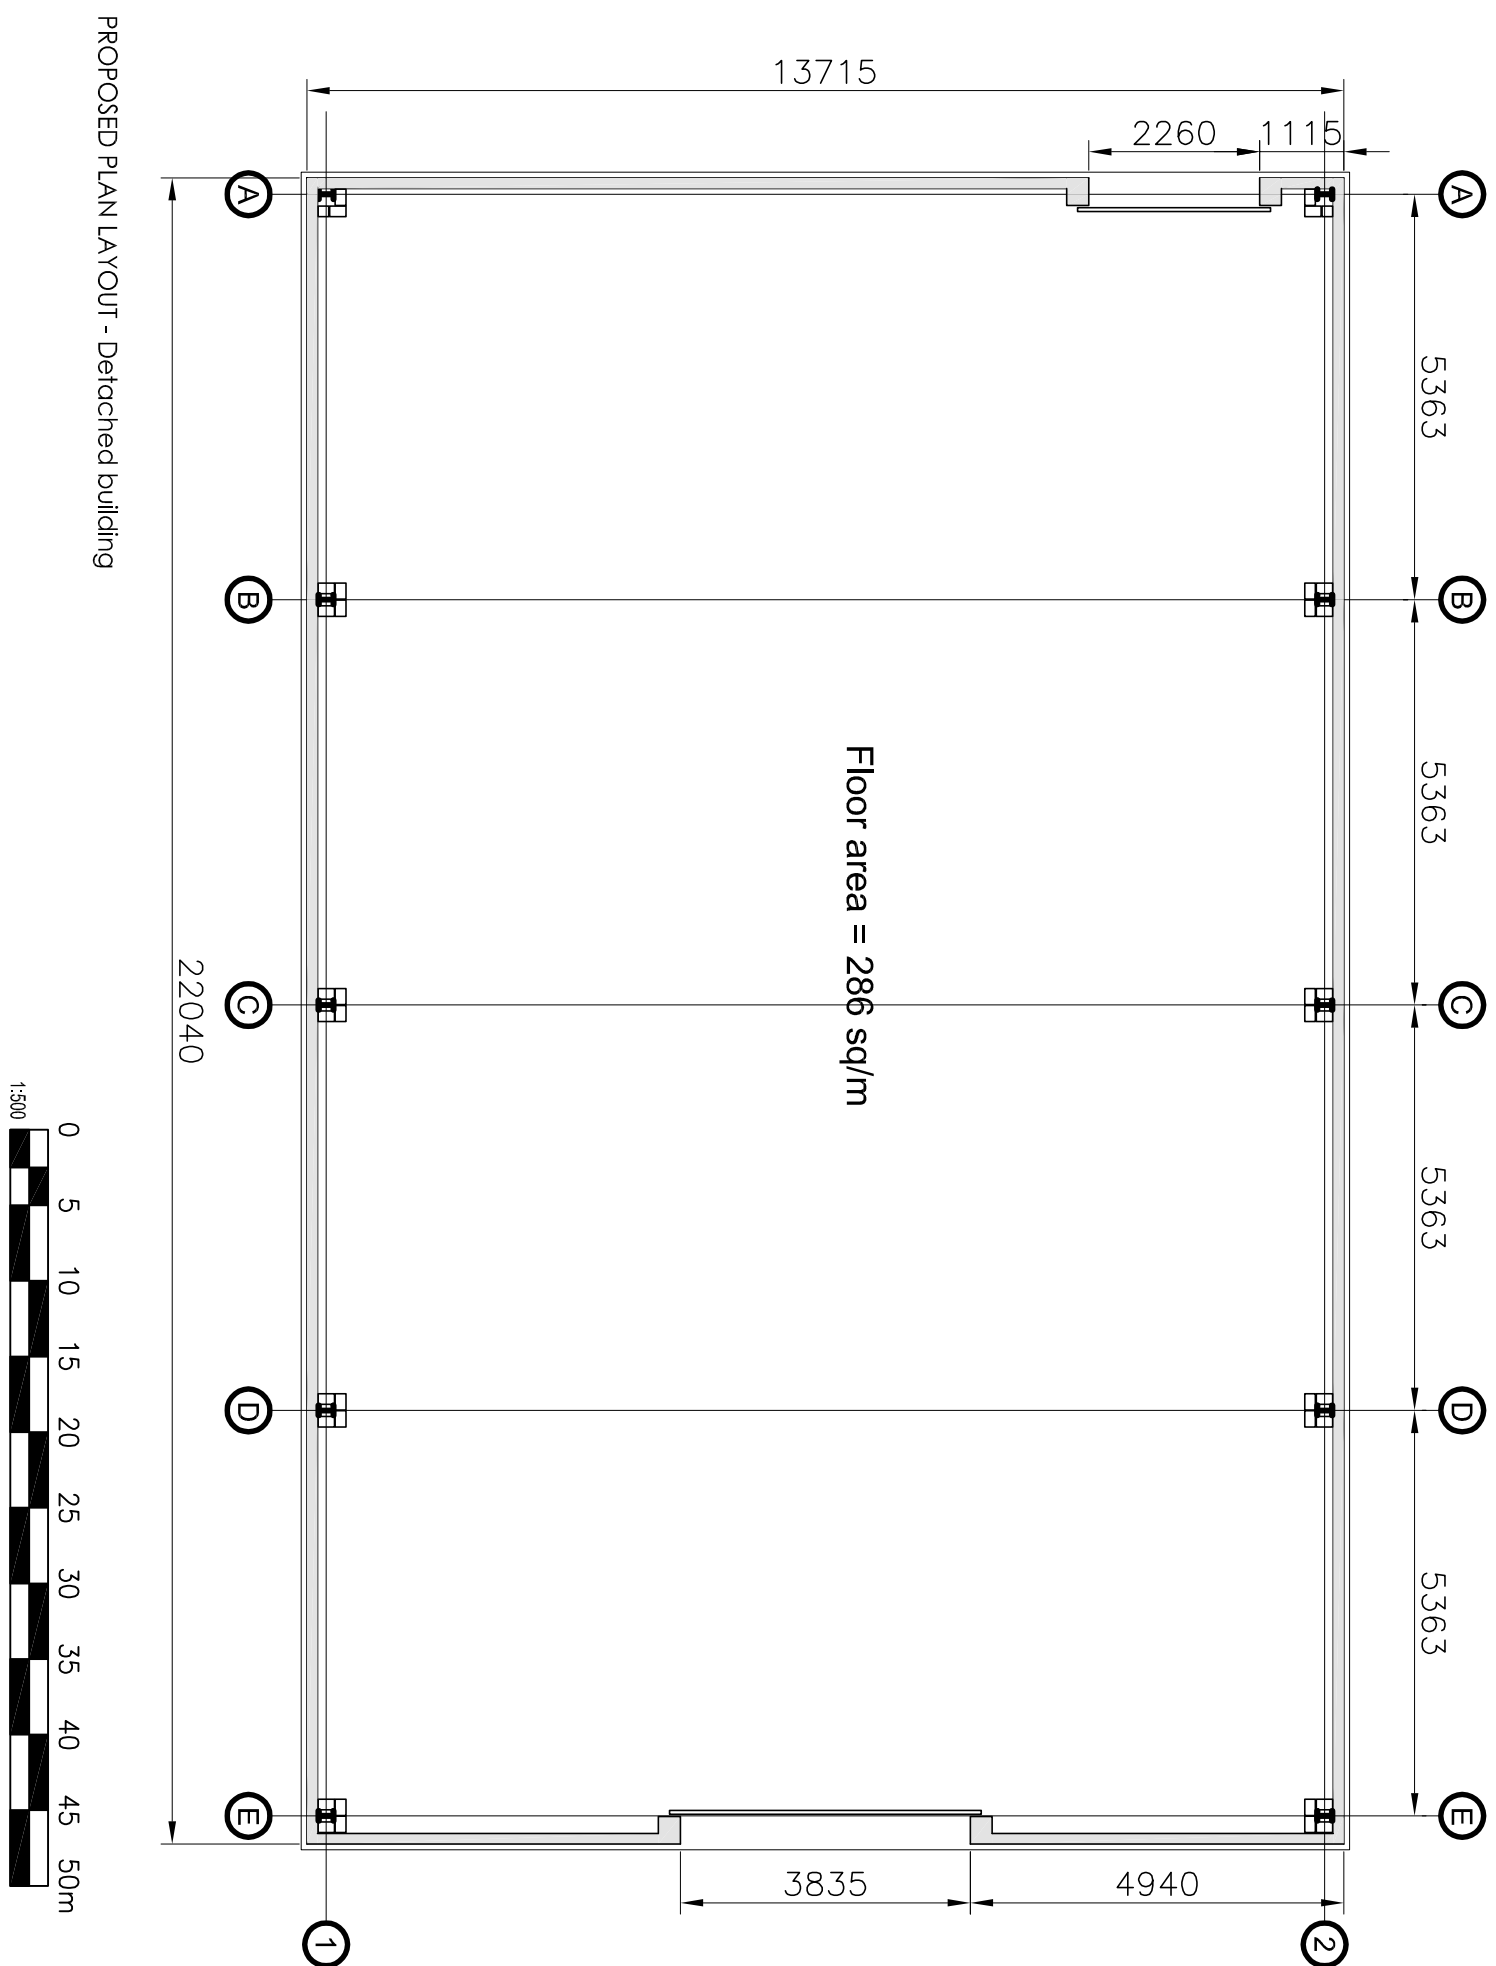

MATERIALS:-



Typical box profile metal cladding
All rainwater goods in Pressed metal box gutter
and square downpipes

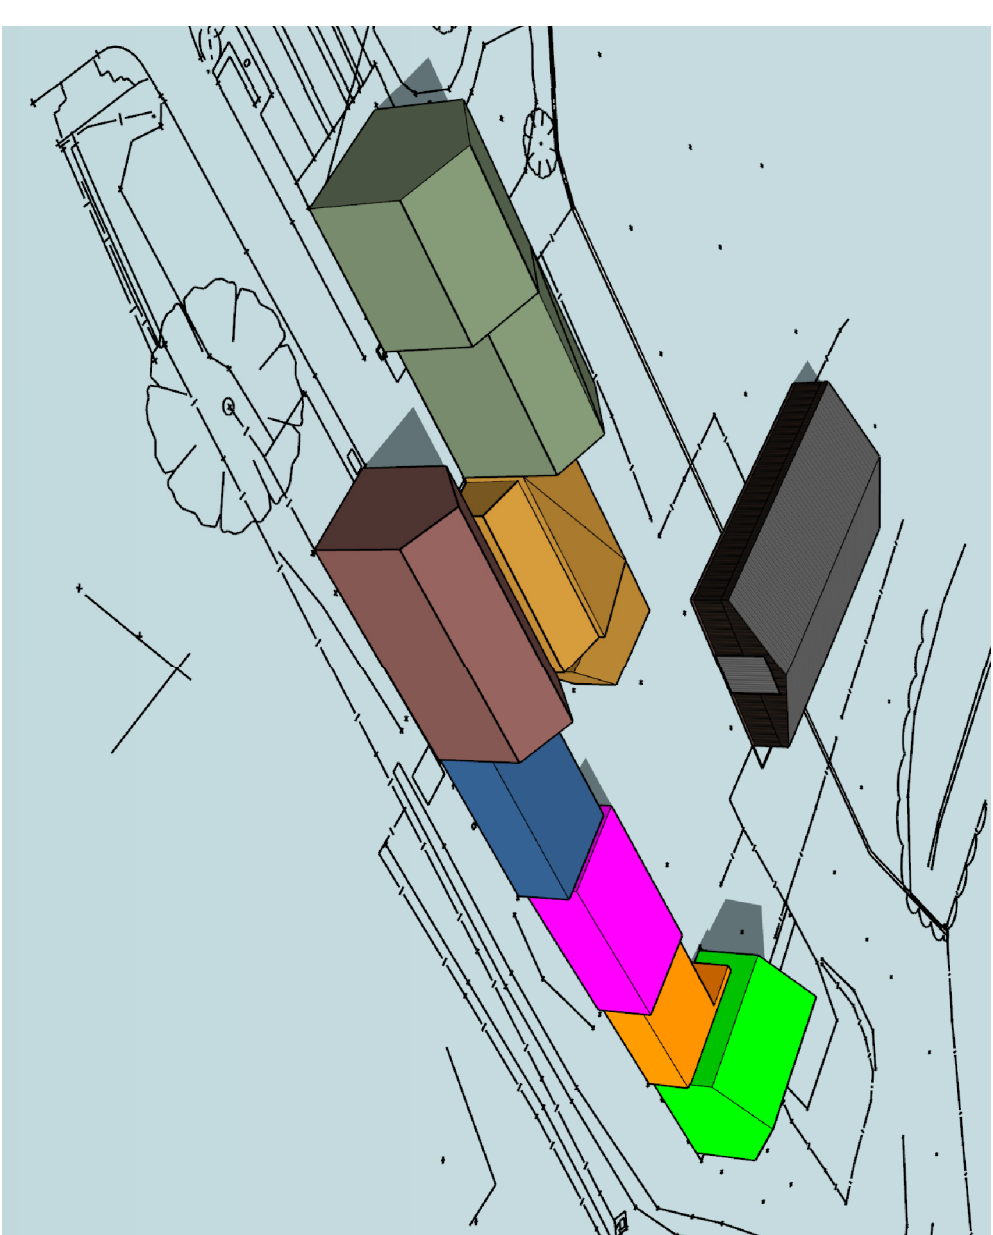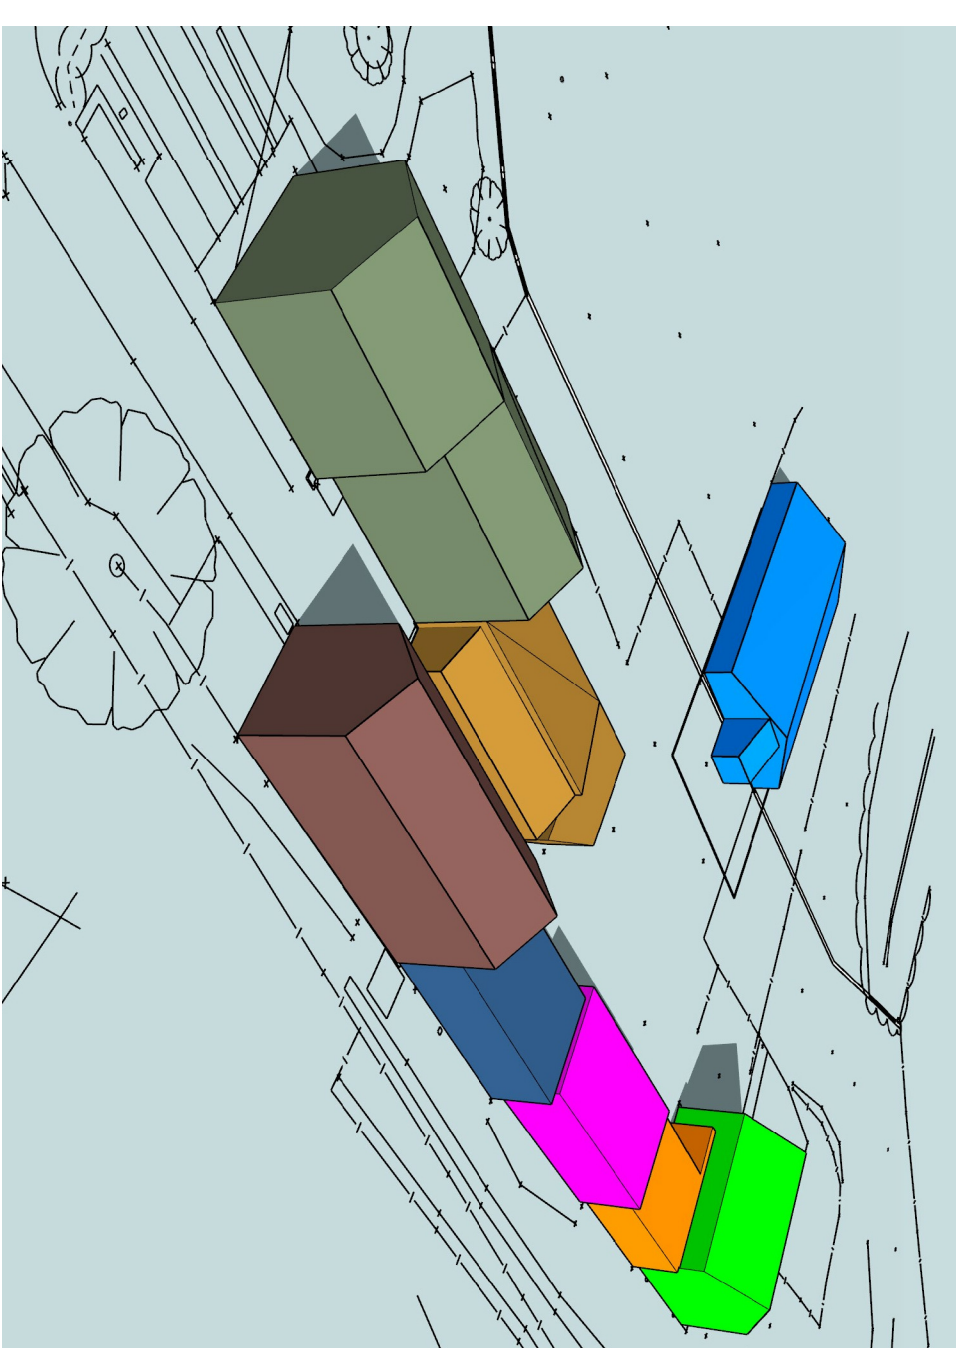

isometric view proposed new storage unit - n.t.s

Architectural service
Office
131a Bury New Road
Prestwick
M25 9NN
t. +44(0)161 820 9119
e. project@lr-design.net
www.lr-design.net