



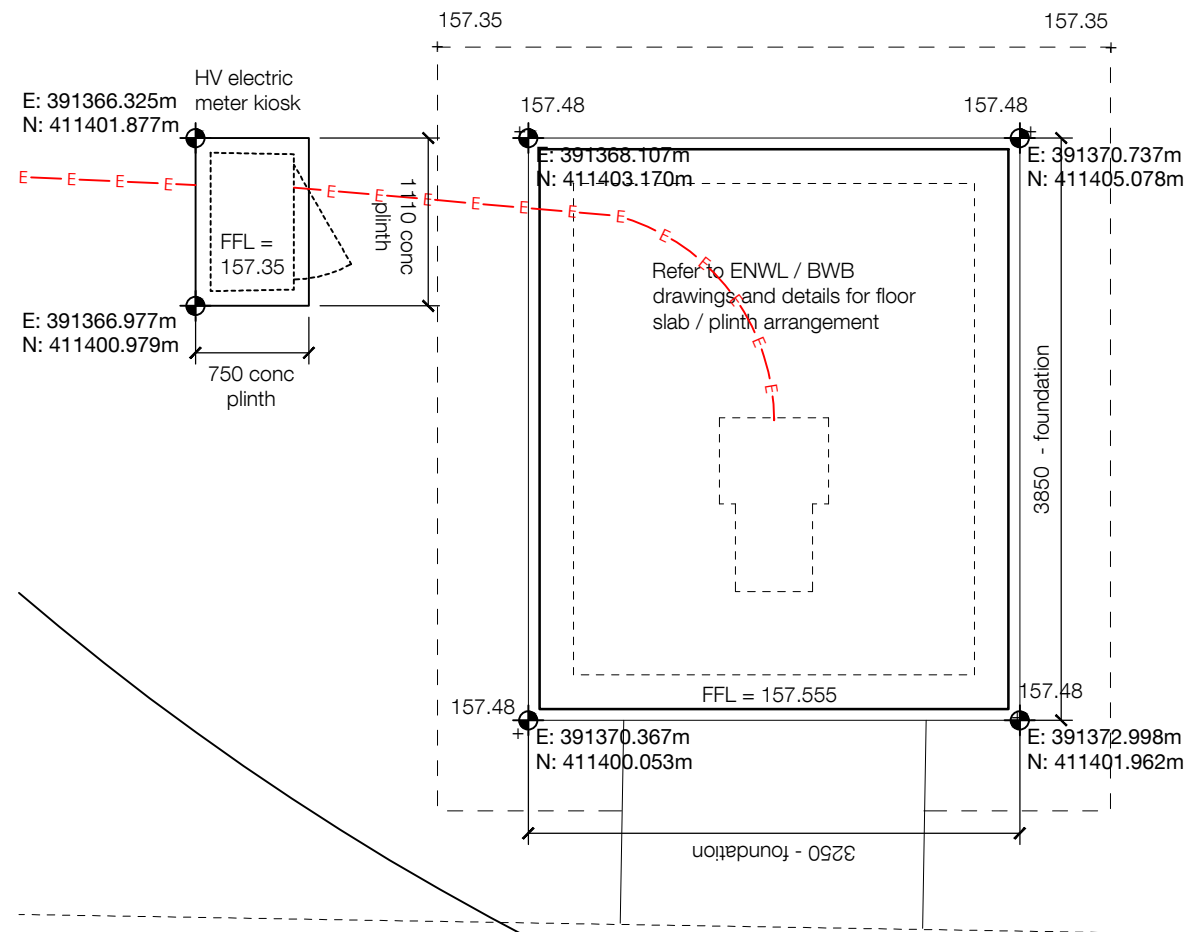

INFORMATION CONTAINED IN THIS DRAWING IS THE SOLE COPYRIGHT OF DLA ARCHITECTURE LTD AND IS NOT TO BE REPRODUCED WITHOUT PERMISSION

DO NOT SCALE, REFER TO FIGURED DIMENSIONS ONLY

REVISIONS			
C01	27/02/24	PSL	PT
FIRST ISSUE			
C02	18/03/24	PSL	PT
HV METER KIOSK SETTING OUT ADDED.			
C03	09/04/24	PSL	PT
LEVELS REVISED AS BWB's PROPOSALS (AS BWB E-MAIL 09/04/24)			
C04	30/04/24	PSL	PT
PRIVATE SUB STATION HOUSING RELOCATED			

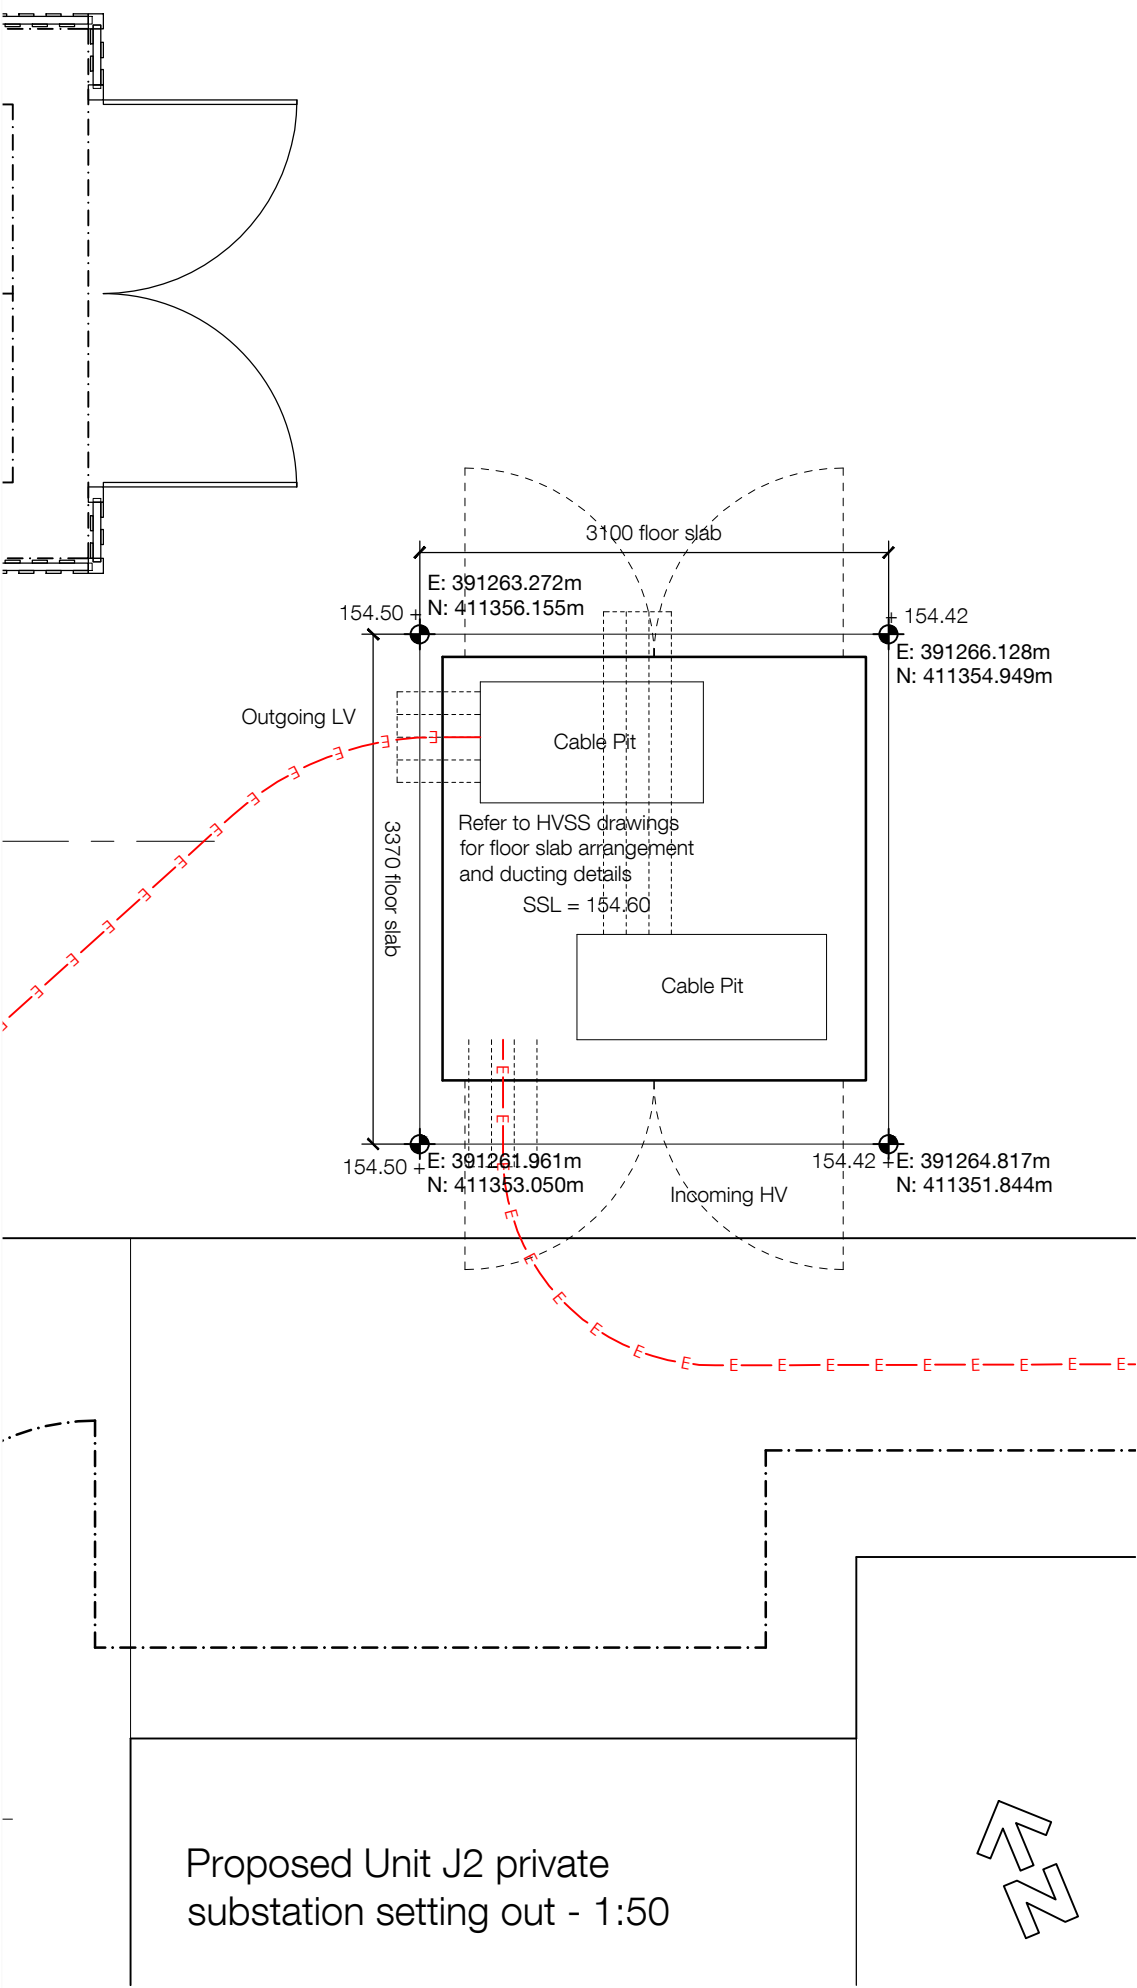

6 East Parade | Leeds | LS1 2AD
0113 887 3100
www.dla-architecture.co.uk

PROJECT						
KINGSWAY PLOT J						
TITLE						
UNIT J2 SUB STATION SETTING OUT						
SCALE		DATE				
1:50		@A3		27/02/24		
DLA REF		DRAWN		REVIEWED		
2022-052		PSL		PT		
PROJECT	ORIGIN'R	ZONE	LEVEL	TYPE	ROLE	NUMBER
G1174 DLA	J2	XX	DR	A		90037
STATUS						REVISION
CONSTRUCTION						C 04
T:\2022\2022-052\CAD\05-Autocad\Drawings\90037.dwg						