


Do not scale from this drawing. Use figured dimensions only, which are displayed in millimeters unless stated otherwise. The contractor is requested to check all dimensions before work is put in hand. Any discrepancies within the drawing should be reported prior to commencement of works.

Copyright of this drawing belongs solely to Pond Architects. This drawing must only be used for the purpose for which it is supplied and its contents must not be reproduced for any purpose without written permission.


Notes

Key:


- Existing
- Proposed

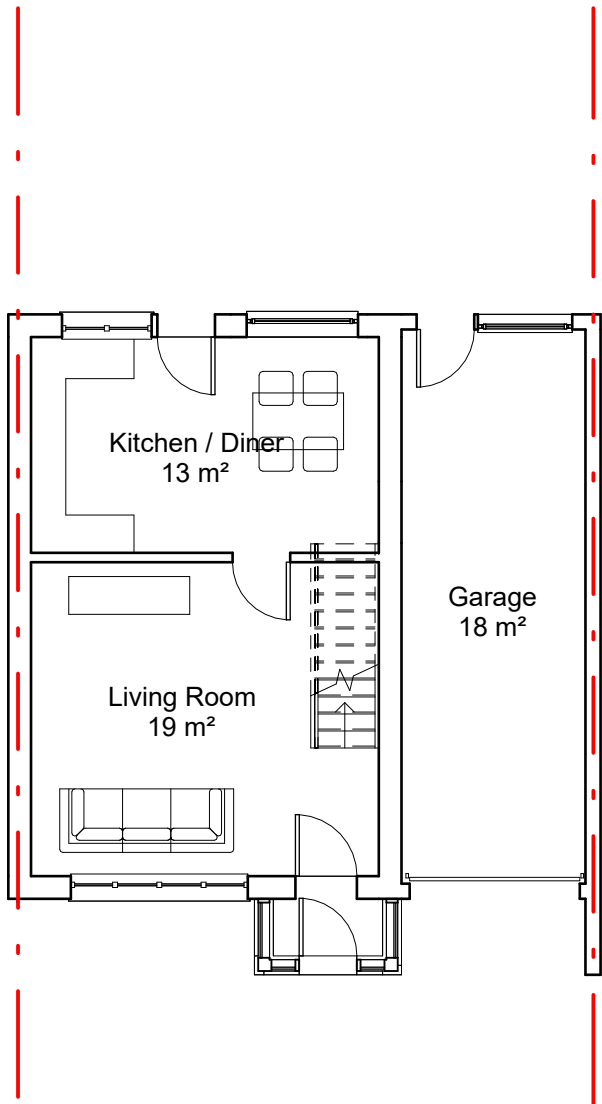

1 Existing Ground Floor Plan
1 : 100

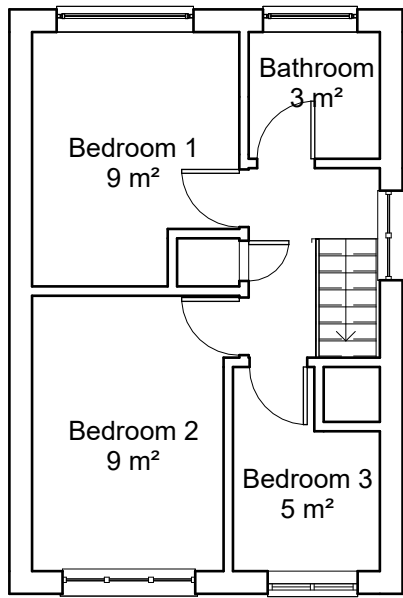


2 Existing First Floor Plan
1 : 100

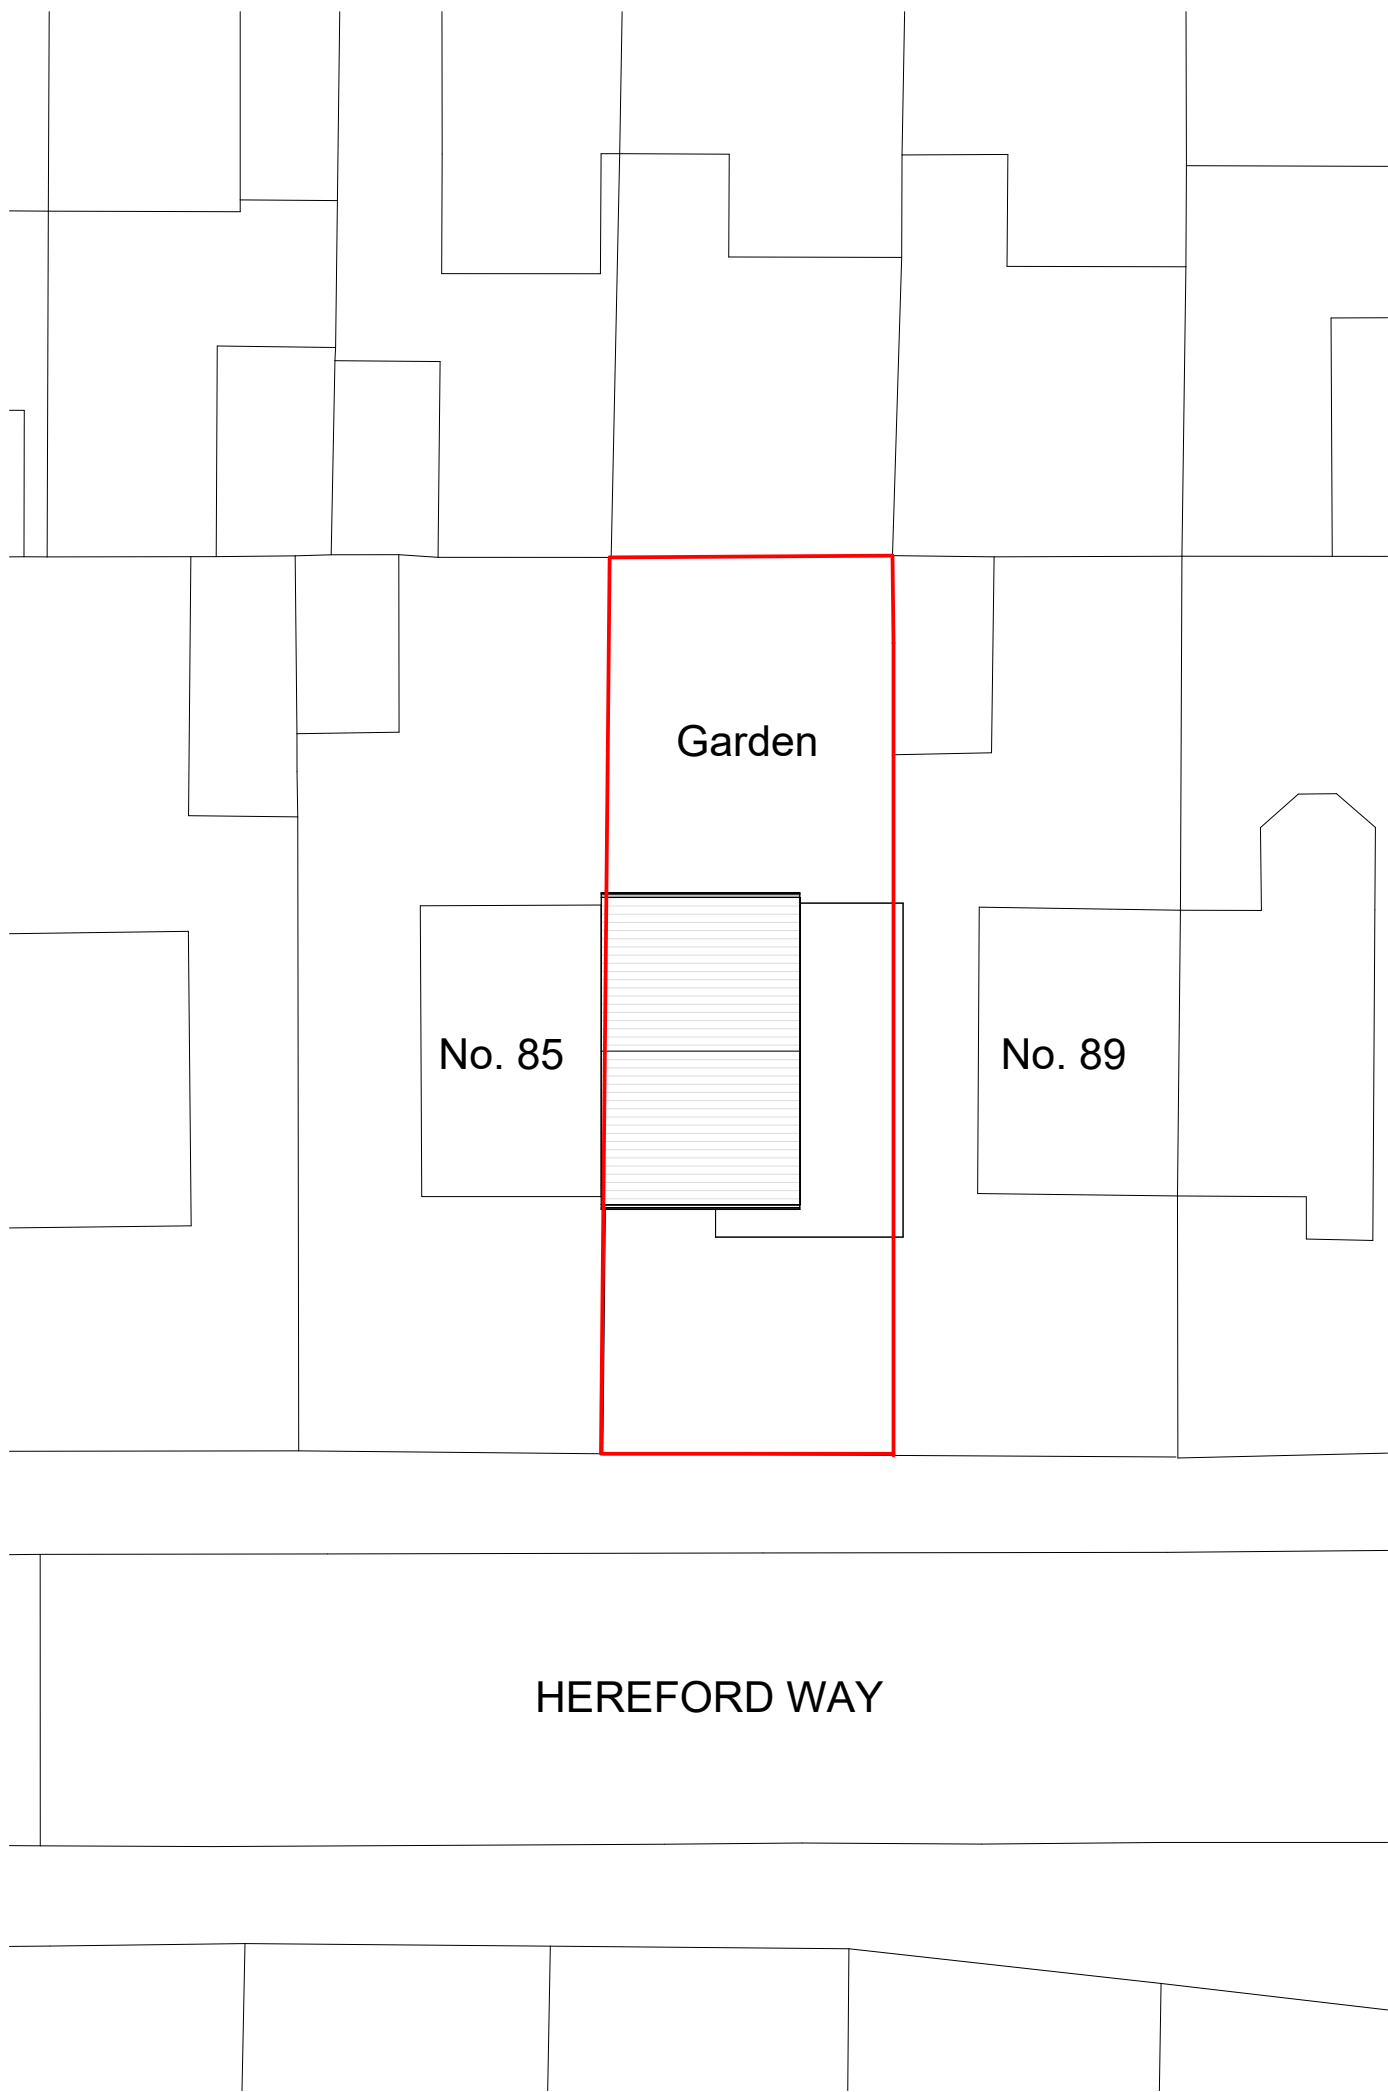


3 Existing Site / Roof Plan
1 : 200




4 Existing Front Elevation
1 : 100

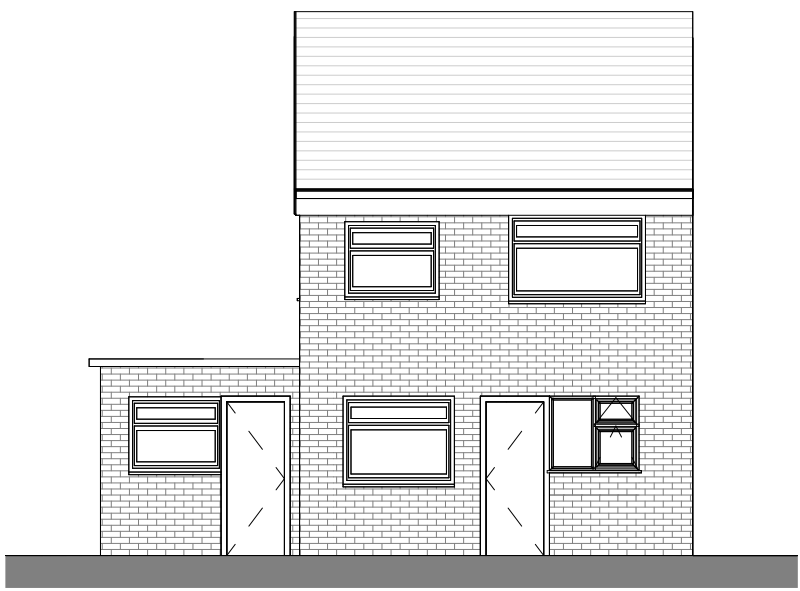

5 Existing Rear Elevation
1 : 100

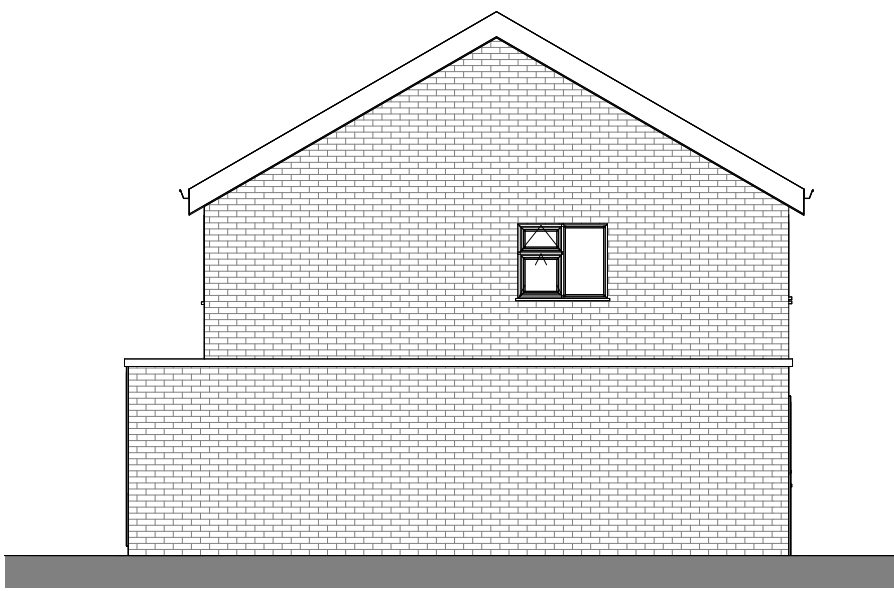

6 Existing Side Elevation
1 : 100

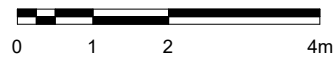

Previous Revisions

No.	Description	Date	By
2	Planning	06/08/24	BP
1	First Issue	25/07/24	BP

Pond Architects

Project	87 Hereford Way
Client	Mr & Mrs Bennett
Title	Existing Plans & Elevations
Number	019 101
Scale	As indicated at A1
Revision	2
Description	Planning
Status	Planning
Drawn	BP
Date	06/08/24