Roof Plan

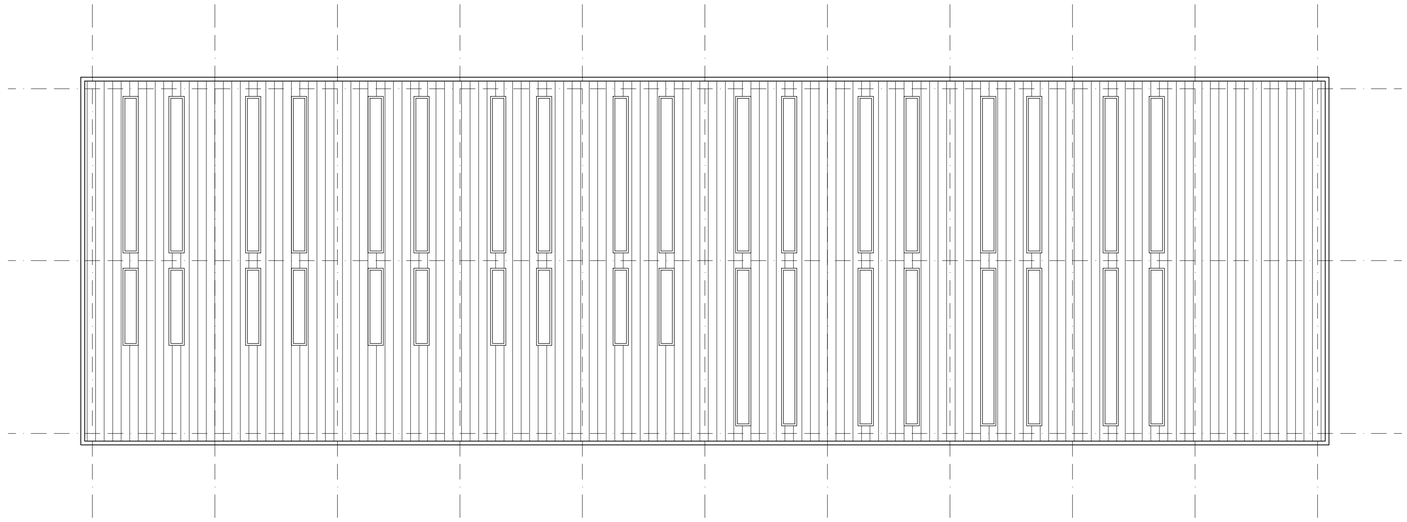

First Floor Plan

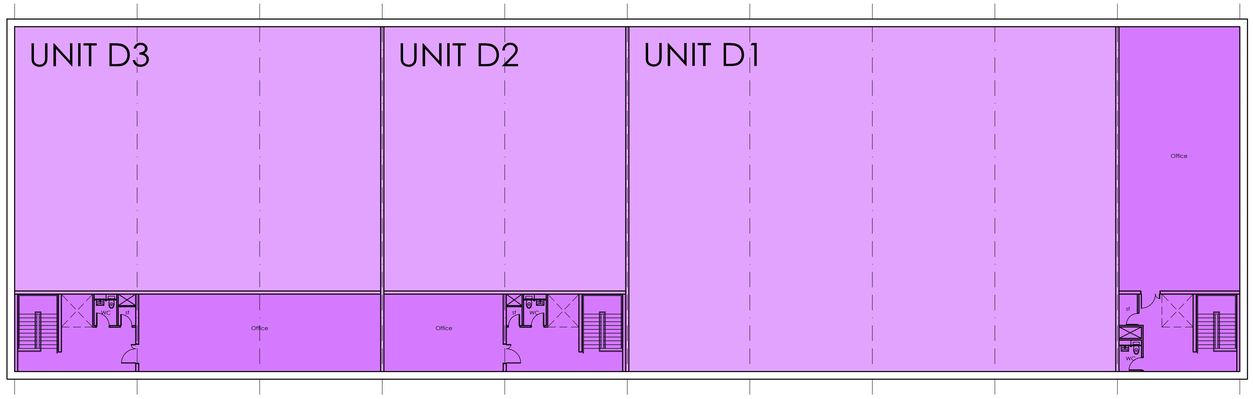

Ground Floor Plan

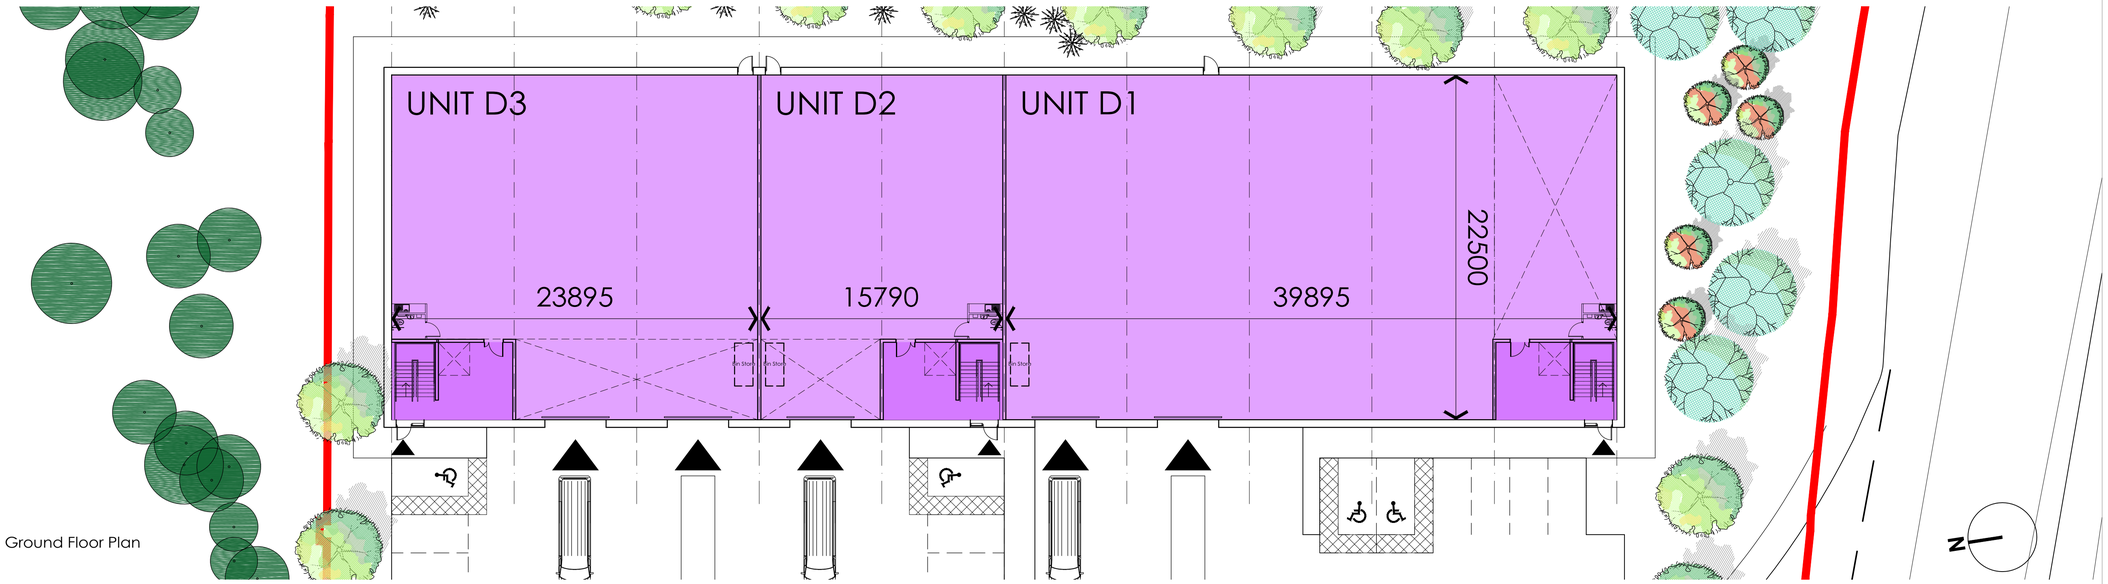

General Notes

All site dimensions shall be verified by the Contractor on site prior to commencing any works.

Do not scale from this drawing.

Only work to written dimensions.

This drawing is the property of Fletcher-Rae (UK) Limited (t/a Fletcher-Rae) and copyright is reserved by them. The drawing is not to be copied or disclosed by or to any unauthorised persons without the prior written consent of Fletcher-Rae (UK) Limited.

Revision	A	Updated in line with client comments	21.02.19	CF

Scale 1:500@A1
Status PLANNING
Drawn by CF
Date 13.02.19
Client
Royal London Mutual Insurance Society Ltd
Project
Chadderton Phase 2 Development

Drawing Description
Proposed GA Floor Plans
Unit D
Drawing No. 17022_PL102 Rev. A

fletcher | rae
Architects | Master Planners | Designers
Hill Quays, 5 Jordan Street, Manchester, M15 4PY
t ■ +44 (0)161 242 1140
f ■ +44 (0)161 242 1141
w ■ www.fletcher-rae.com
e ■ info@fletcher-rae.com