


ELEVATION A

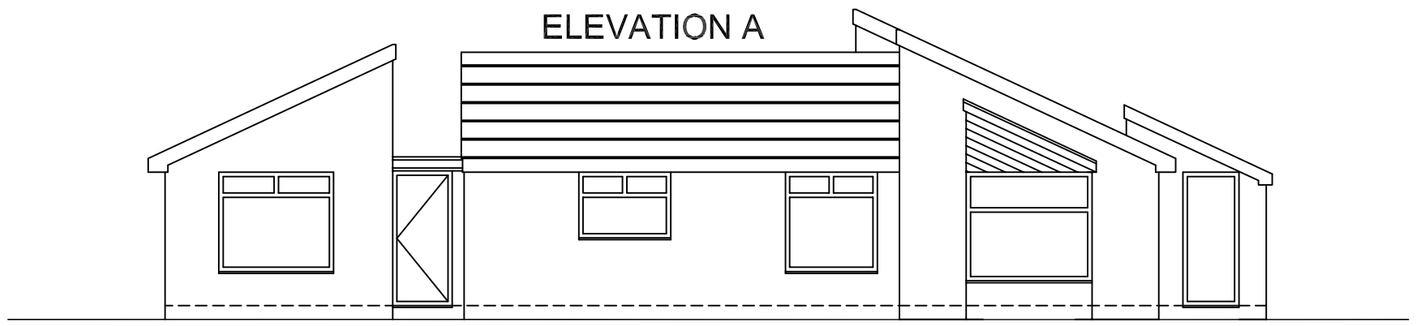


ELEVATION B

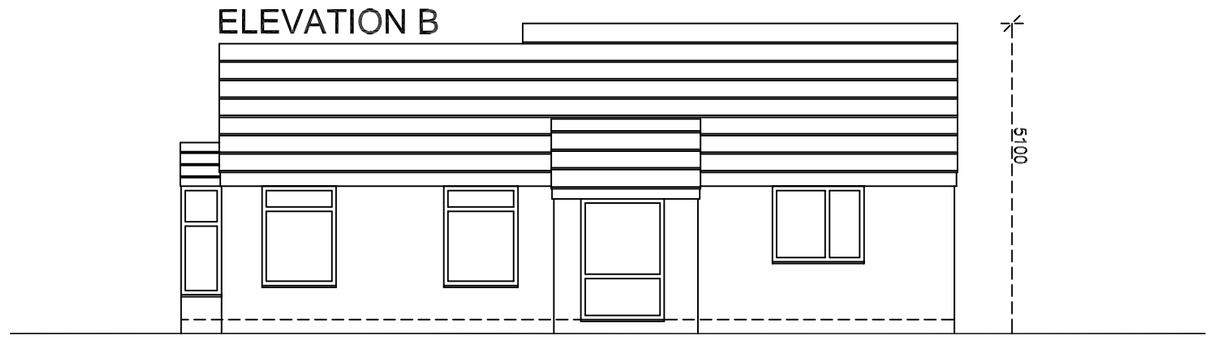


ELEVATION C

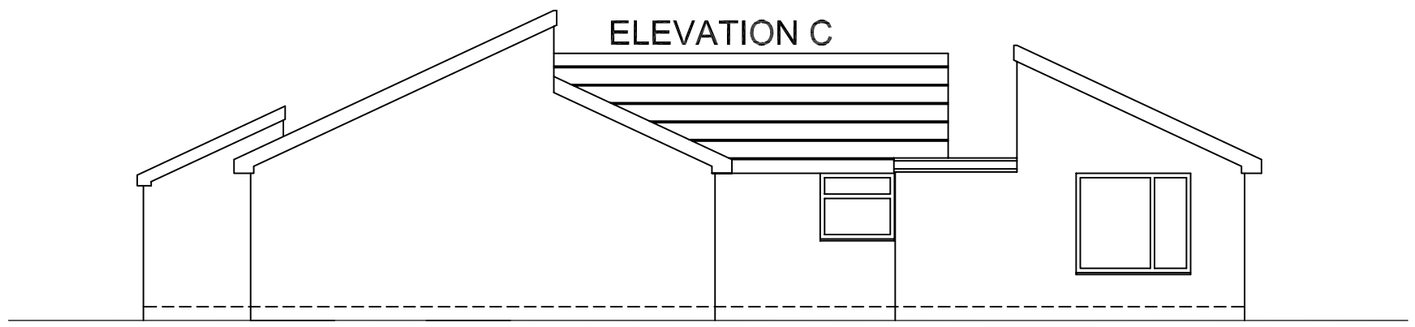


ELEVATION D

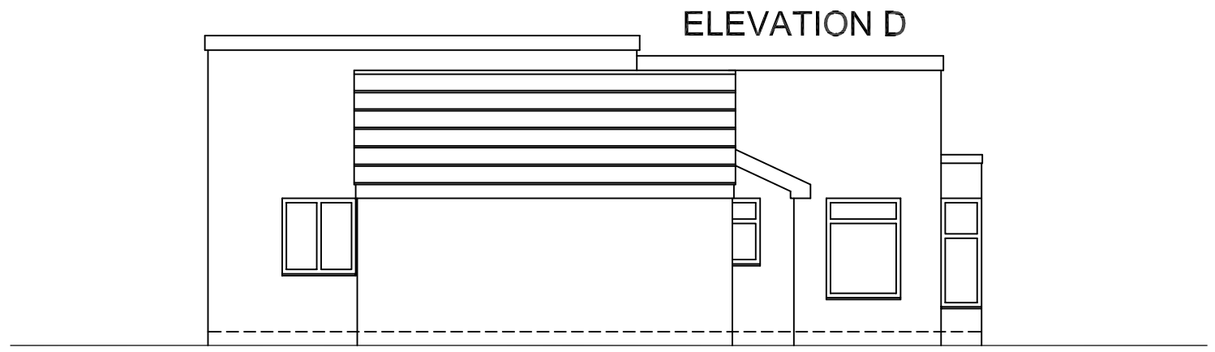


EXISTING FLOOR PLAN

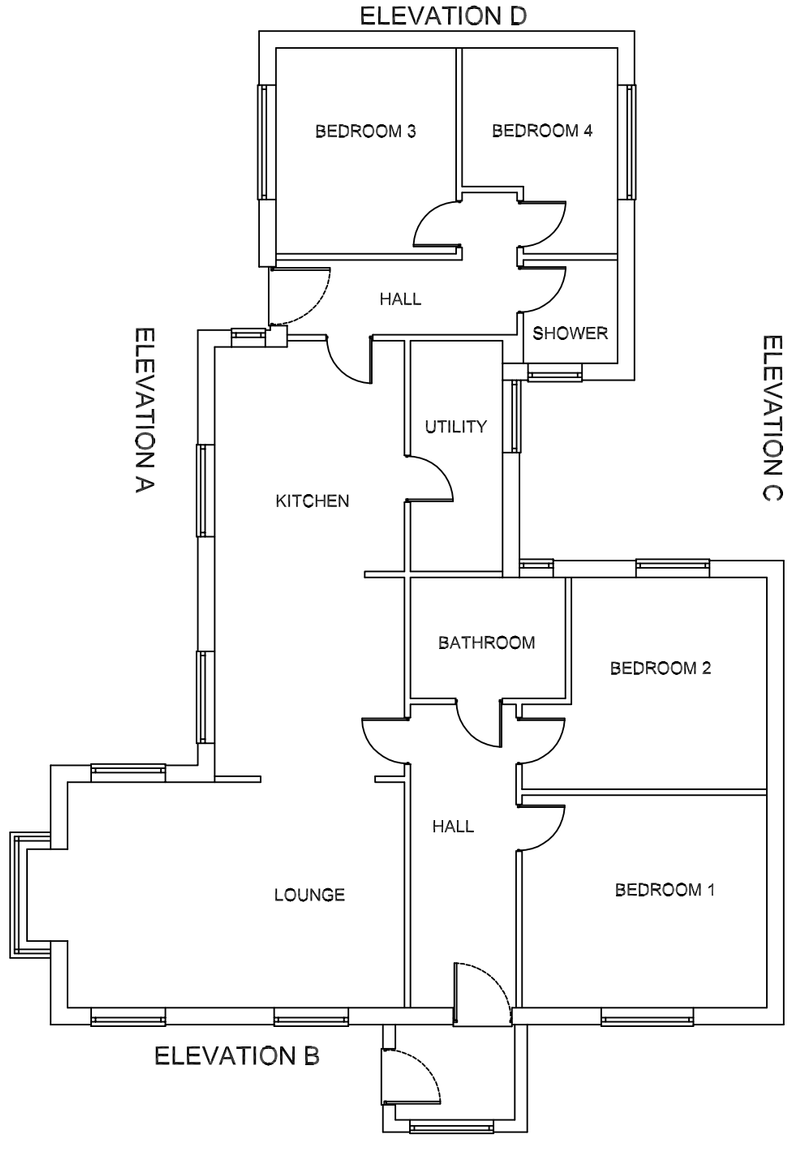

EXISTING ROOF PLAN

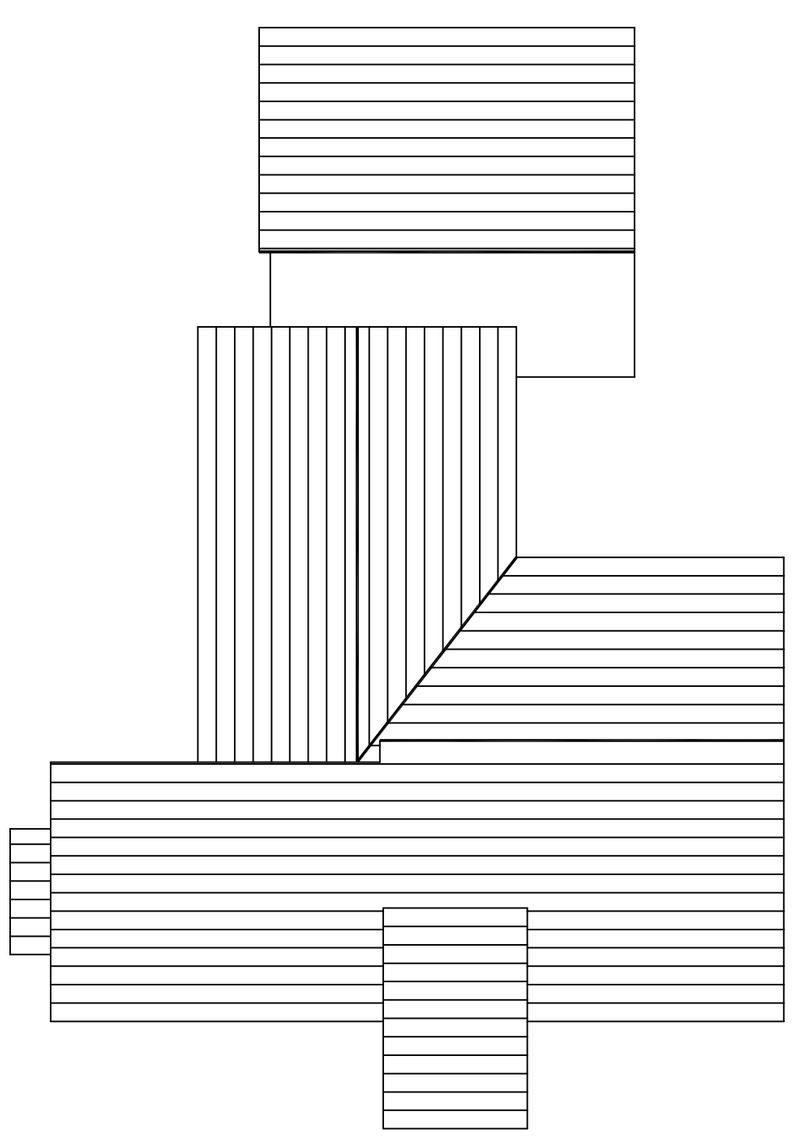

EXISTING AND PROPOSED FLOOR PLAN

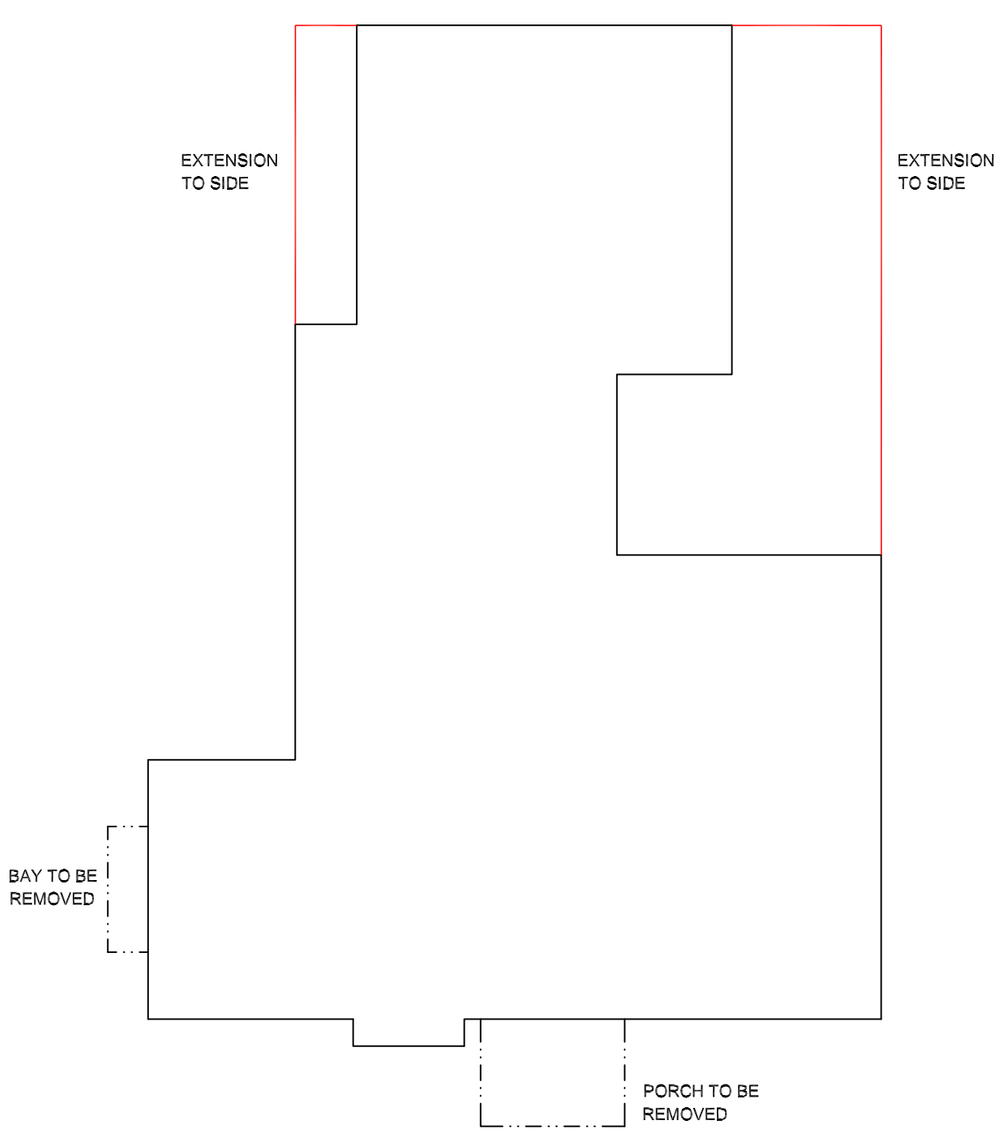

This drawing is supplied for the purpose of obtaining Planning Permission only.

Work carried out prior to all necessary Approvals is considered to be at the applicants own risk.

The designer is not responsible for any drains, voids or other underground obstructions under or near the site.

Notification under the Party Wall Act and the exact boundary location is the responsibility of the client.

1M 2M 3M 4M 5M

SLW DESIGNS
Tel: 0161-678 2085
Mob: 07796-617845
e-mail: brian_slwdesigns@talktalk.net

ADDRESS: HESKETH VILLA
WHITTLE LANE
HEYWOOD
OL10 2RN

PROJECT: EXTENSION AND ALTERATION INCLUDING CREATION OF NEW FIRST FLOOR WITH INCREASE IN ROOF HEIGHT

DRAWING: SLW/JS/01/EXISTING

SCALE: 1:100 @ A2 DATE: 23:09:2020