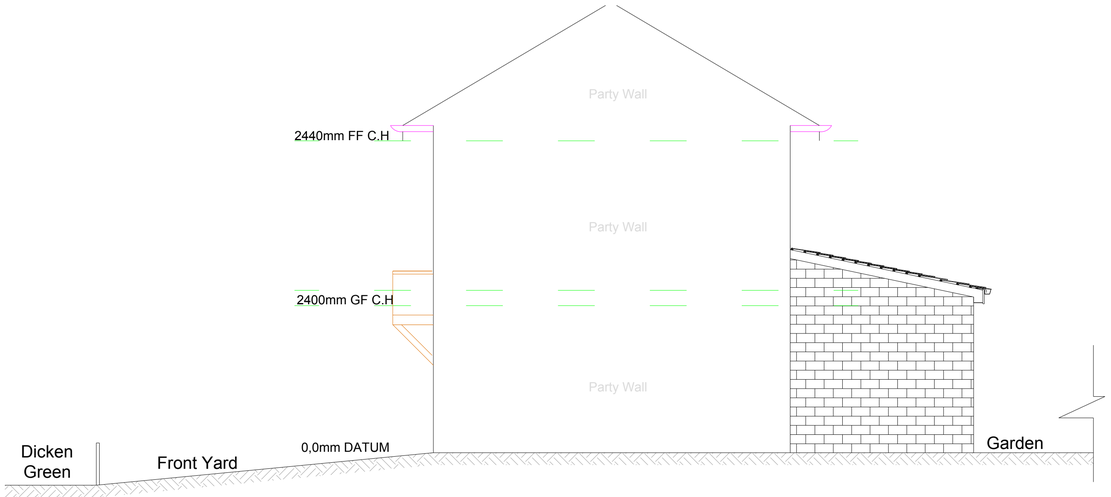

EXISTING SIDE ELEVATION 1:50 @ A1

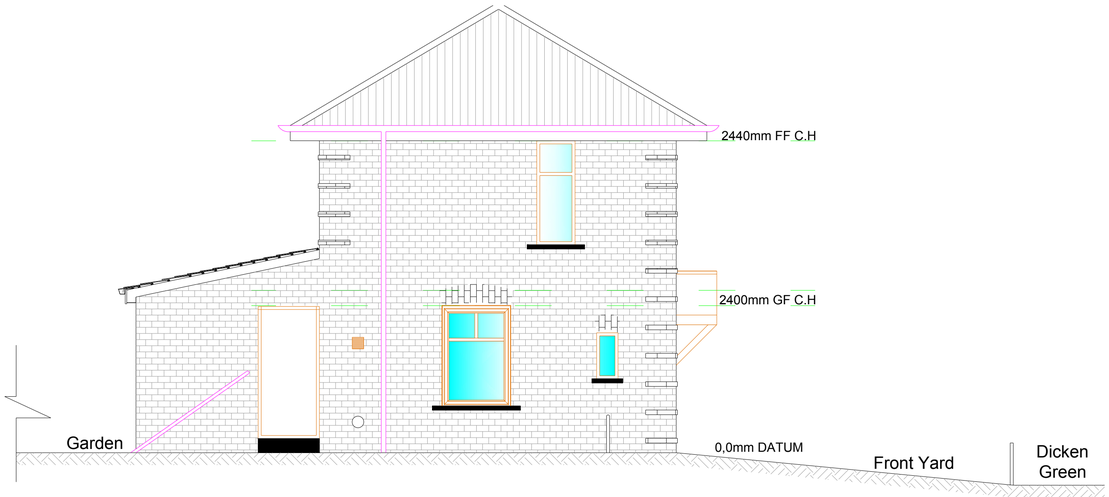

EXISTING NEIGHBOURING ELEVATION 1:50 @ A1

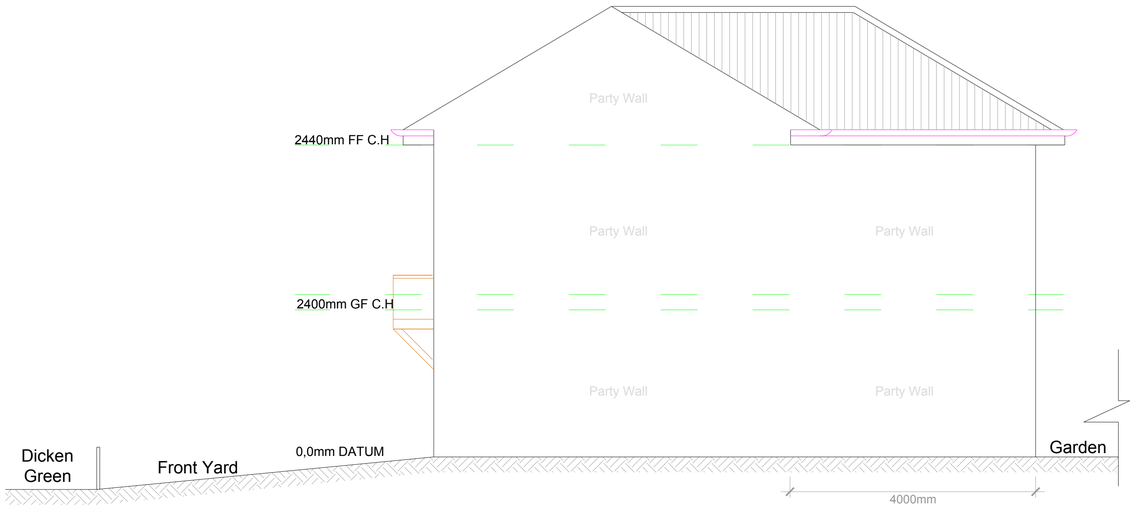

PROPOSED SIDE ELEVATION 1:50 @ A1

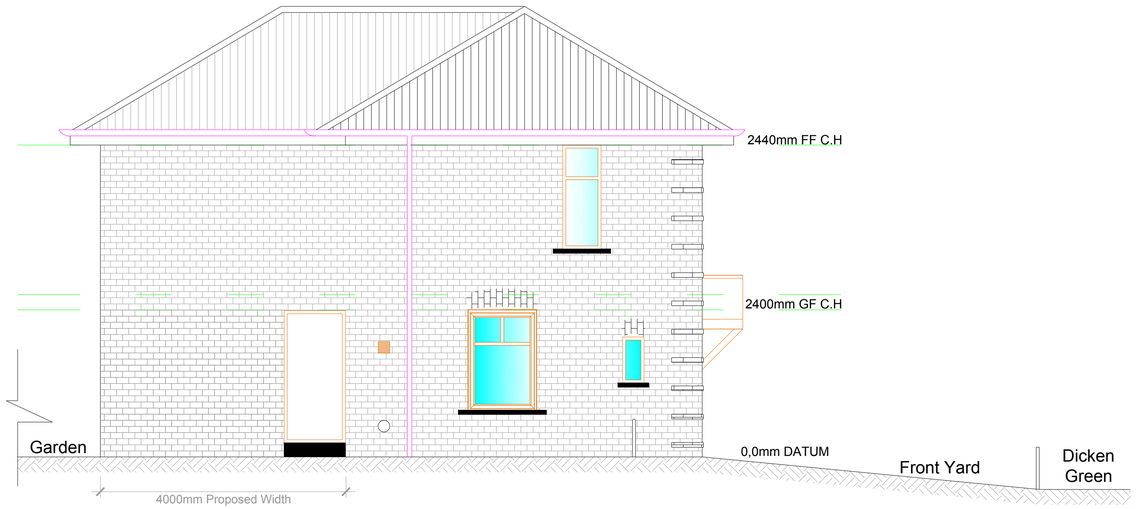

PROPOSED NEIGHBOURING ELEVATION 1:50 @ A1

MIRAJ

ARCHITECTURAL DESIGN LTD

UNIT 4B, 153 GREAT DUCIE STREET, MANCHESTER, M3 1FB : 07912058810

Rev.	Revision details	By	Chk.	App.	Date

NOTE TO CONTRACTOR: DO NOT SCALE FROM THIS DRAWING

Client

15 DICKEN GREEN, ROCHDALE

Project

DOUBLE STOREY REAR EXTENSION.

Title

EXISTING & PROPOSED SIDE ELEVATIONS

Drawn by	Date Dec.	Purpose of issue PLANNING.	Scale 1:50 @ A1
Checked by	Date	Drawing No.	
Approved by	Date	BUILDING/26158192-B	