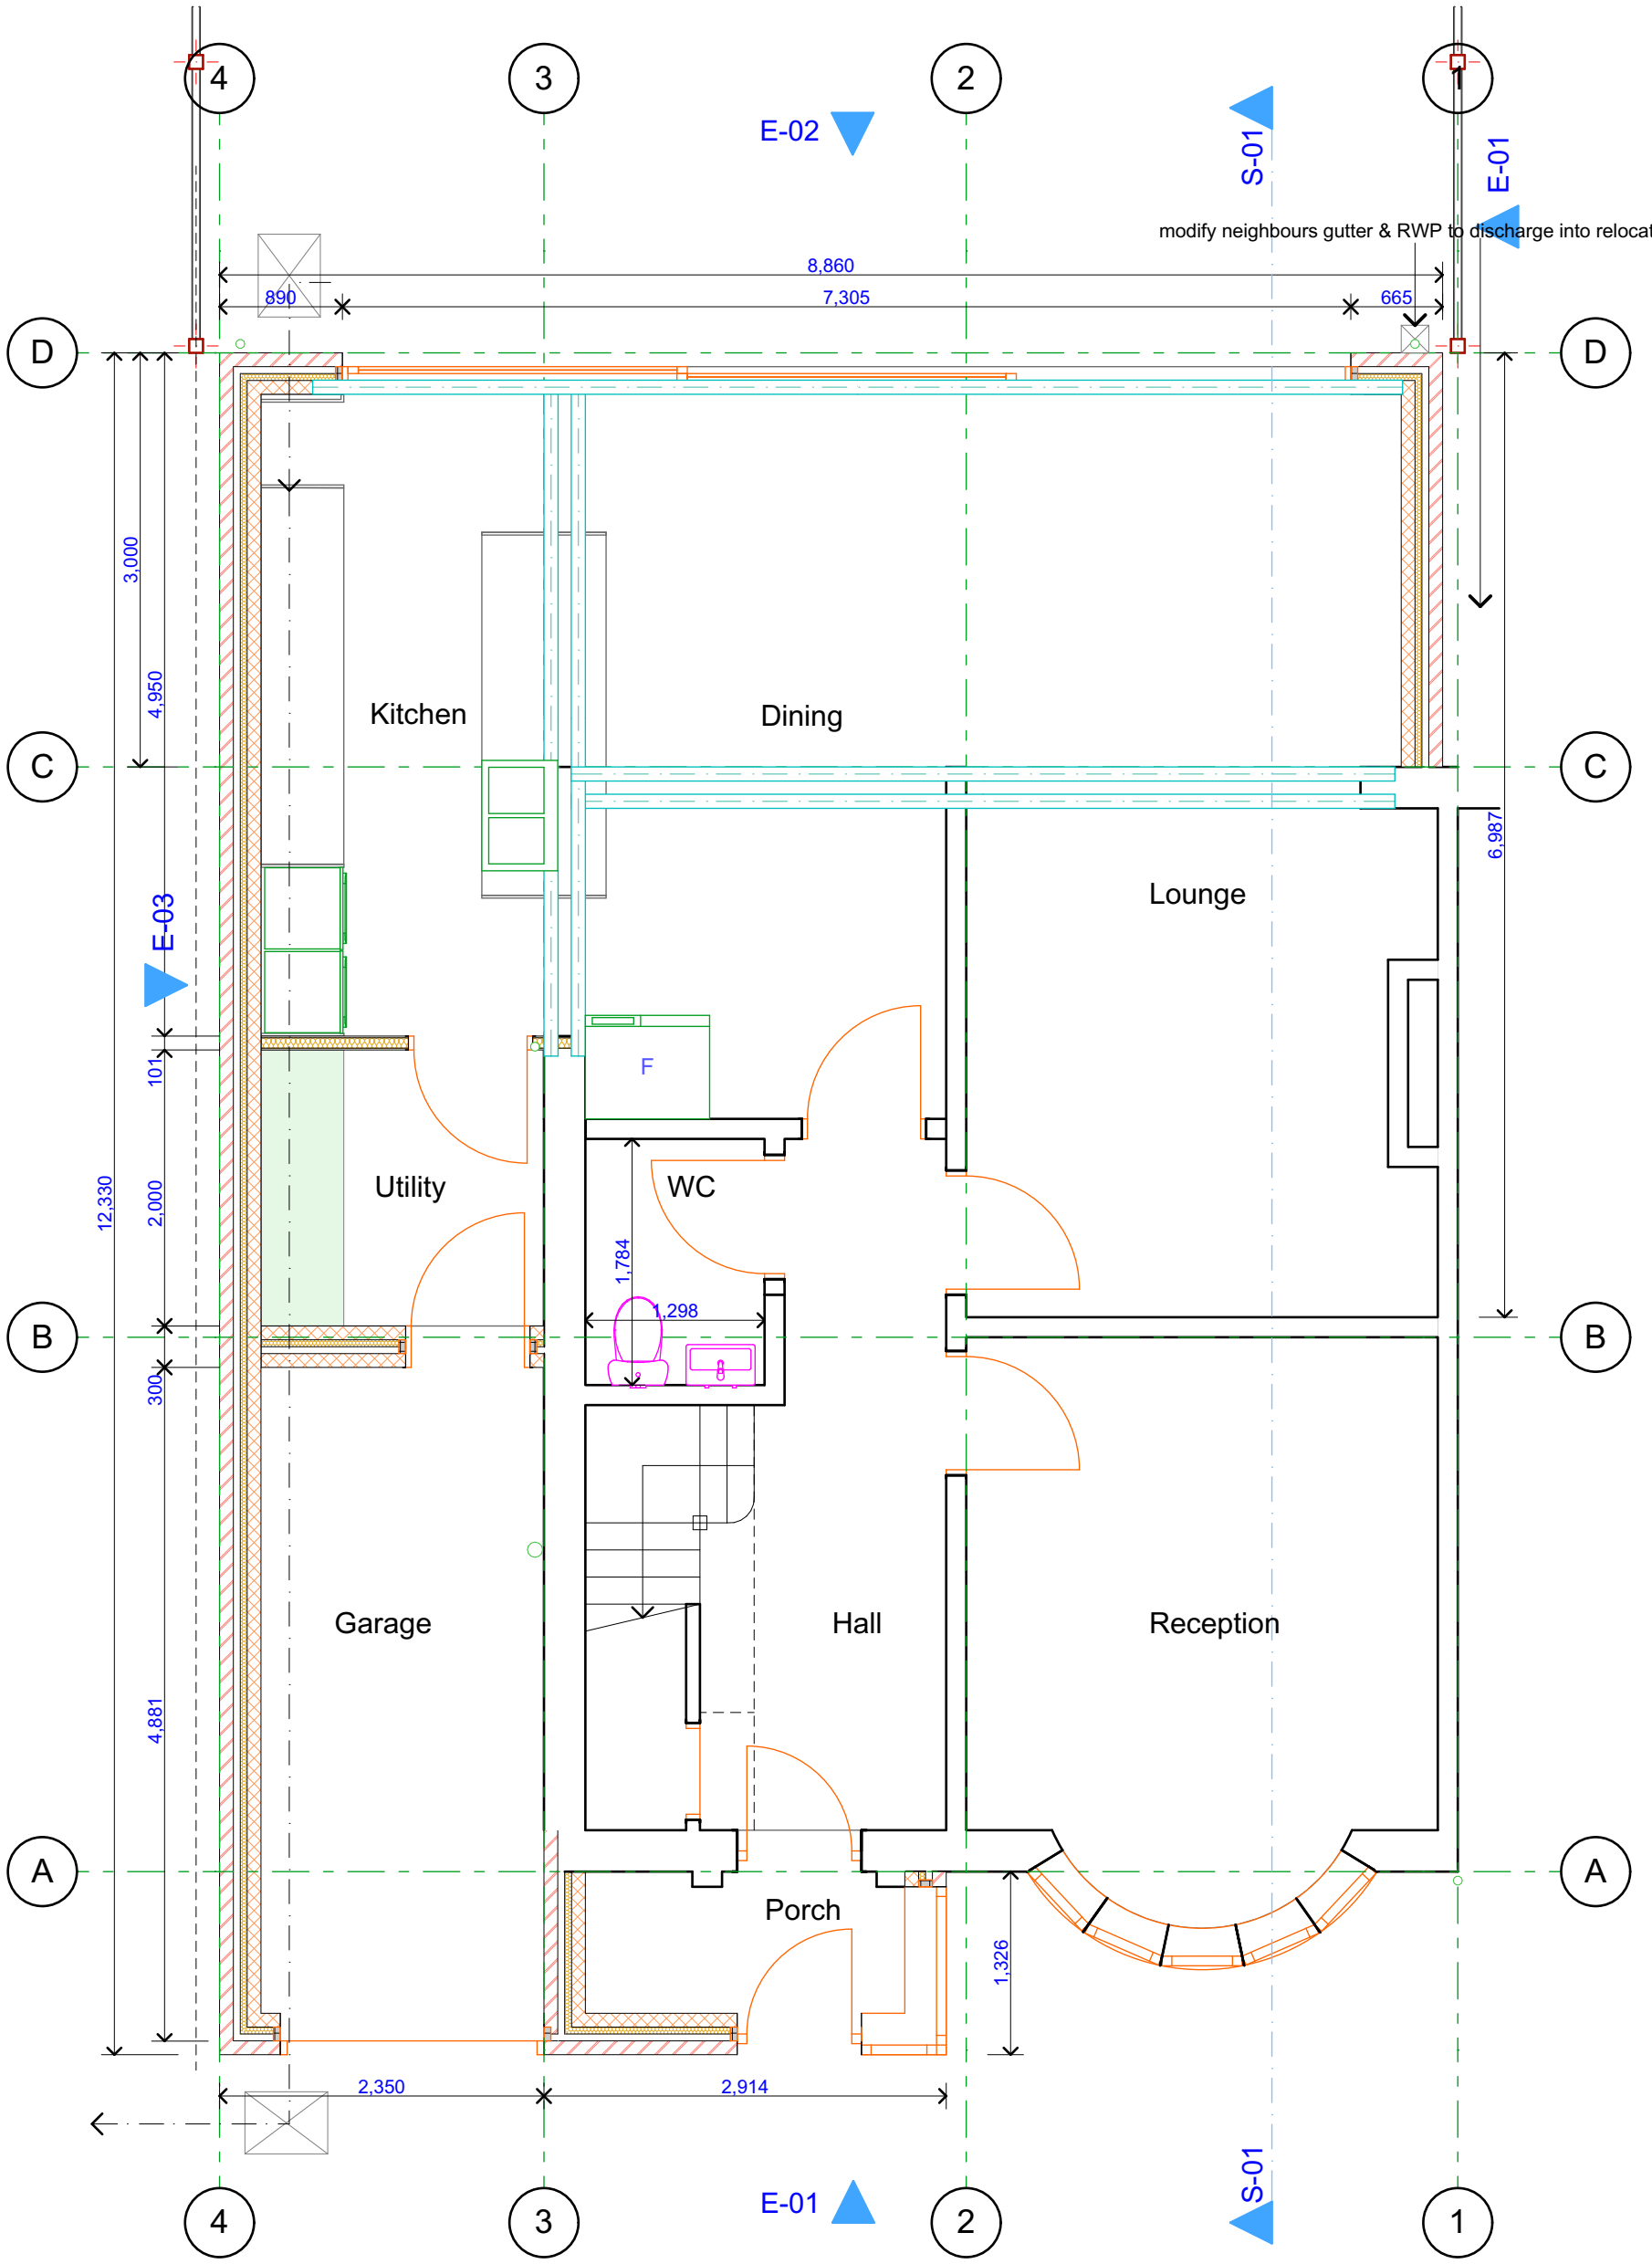

1 Ground Floor (proposed) 1:50

Approx dims indicated: Do not scale from plan: All work subject to Statutory approvals & Party Wall etc Act requirements: 3D visuals for illustration only, including any associated BIMx modelling.Contractor to check all dimensions on site prior to placing orders for materials or for fabrication purposes: NOTE: where plans are generated from dimensions and photos provided by client, the contractor must check for accuracy & workability prior to commencement, any discrepancy must be reported immediately.

Mr & Mrs J Williams
9 Mere Avenue, Middleton M24 1LH

Dwg no:	Rev:	Date:
A.05.1		**190529**

Archiplan projects limited
call: 07931 906057 | web: www.archiplan.co.uk | email: steve@archiplan.co.uk

(Version 3)

1:50 scalebar (m) 4 3 2 1 0 1 2 3 4 5 6 7 8 1:100 scalebar (m)

copyright © 2018 Archiplan Projects Ltd All rights reserved: granting license for use of this information by any other party is done so on the conditional basis that the licensee carries out their own dimensional checks for accuracy, otherwise the use of this information is prohibitted.

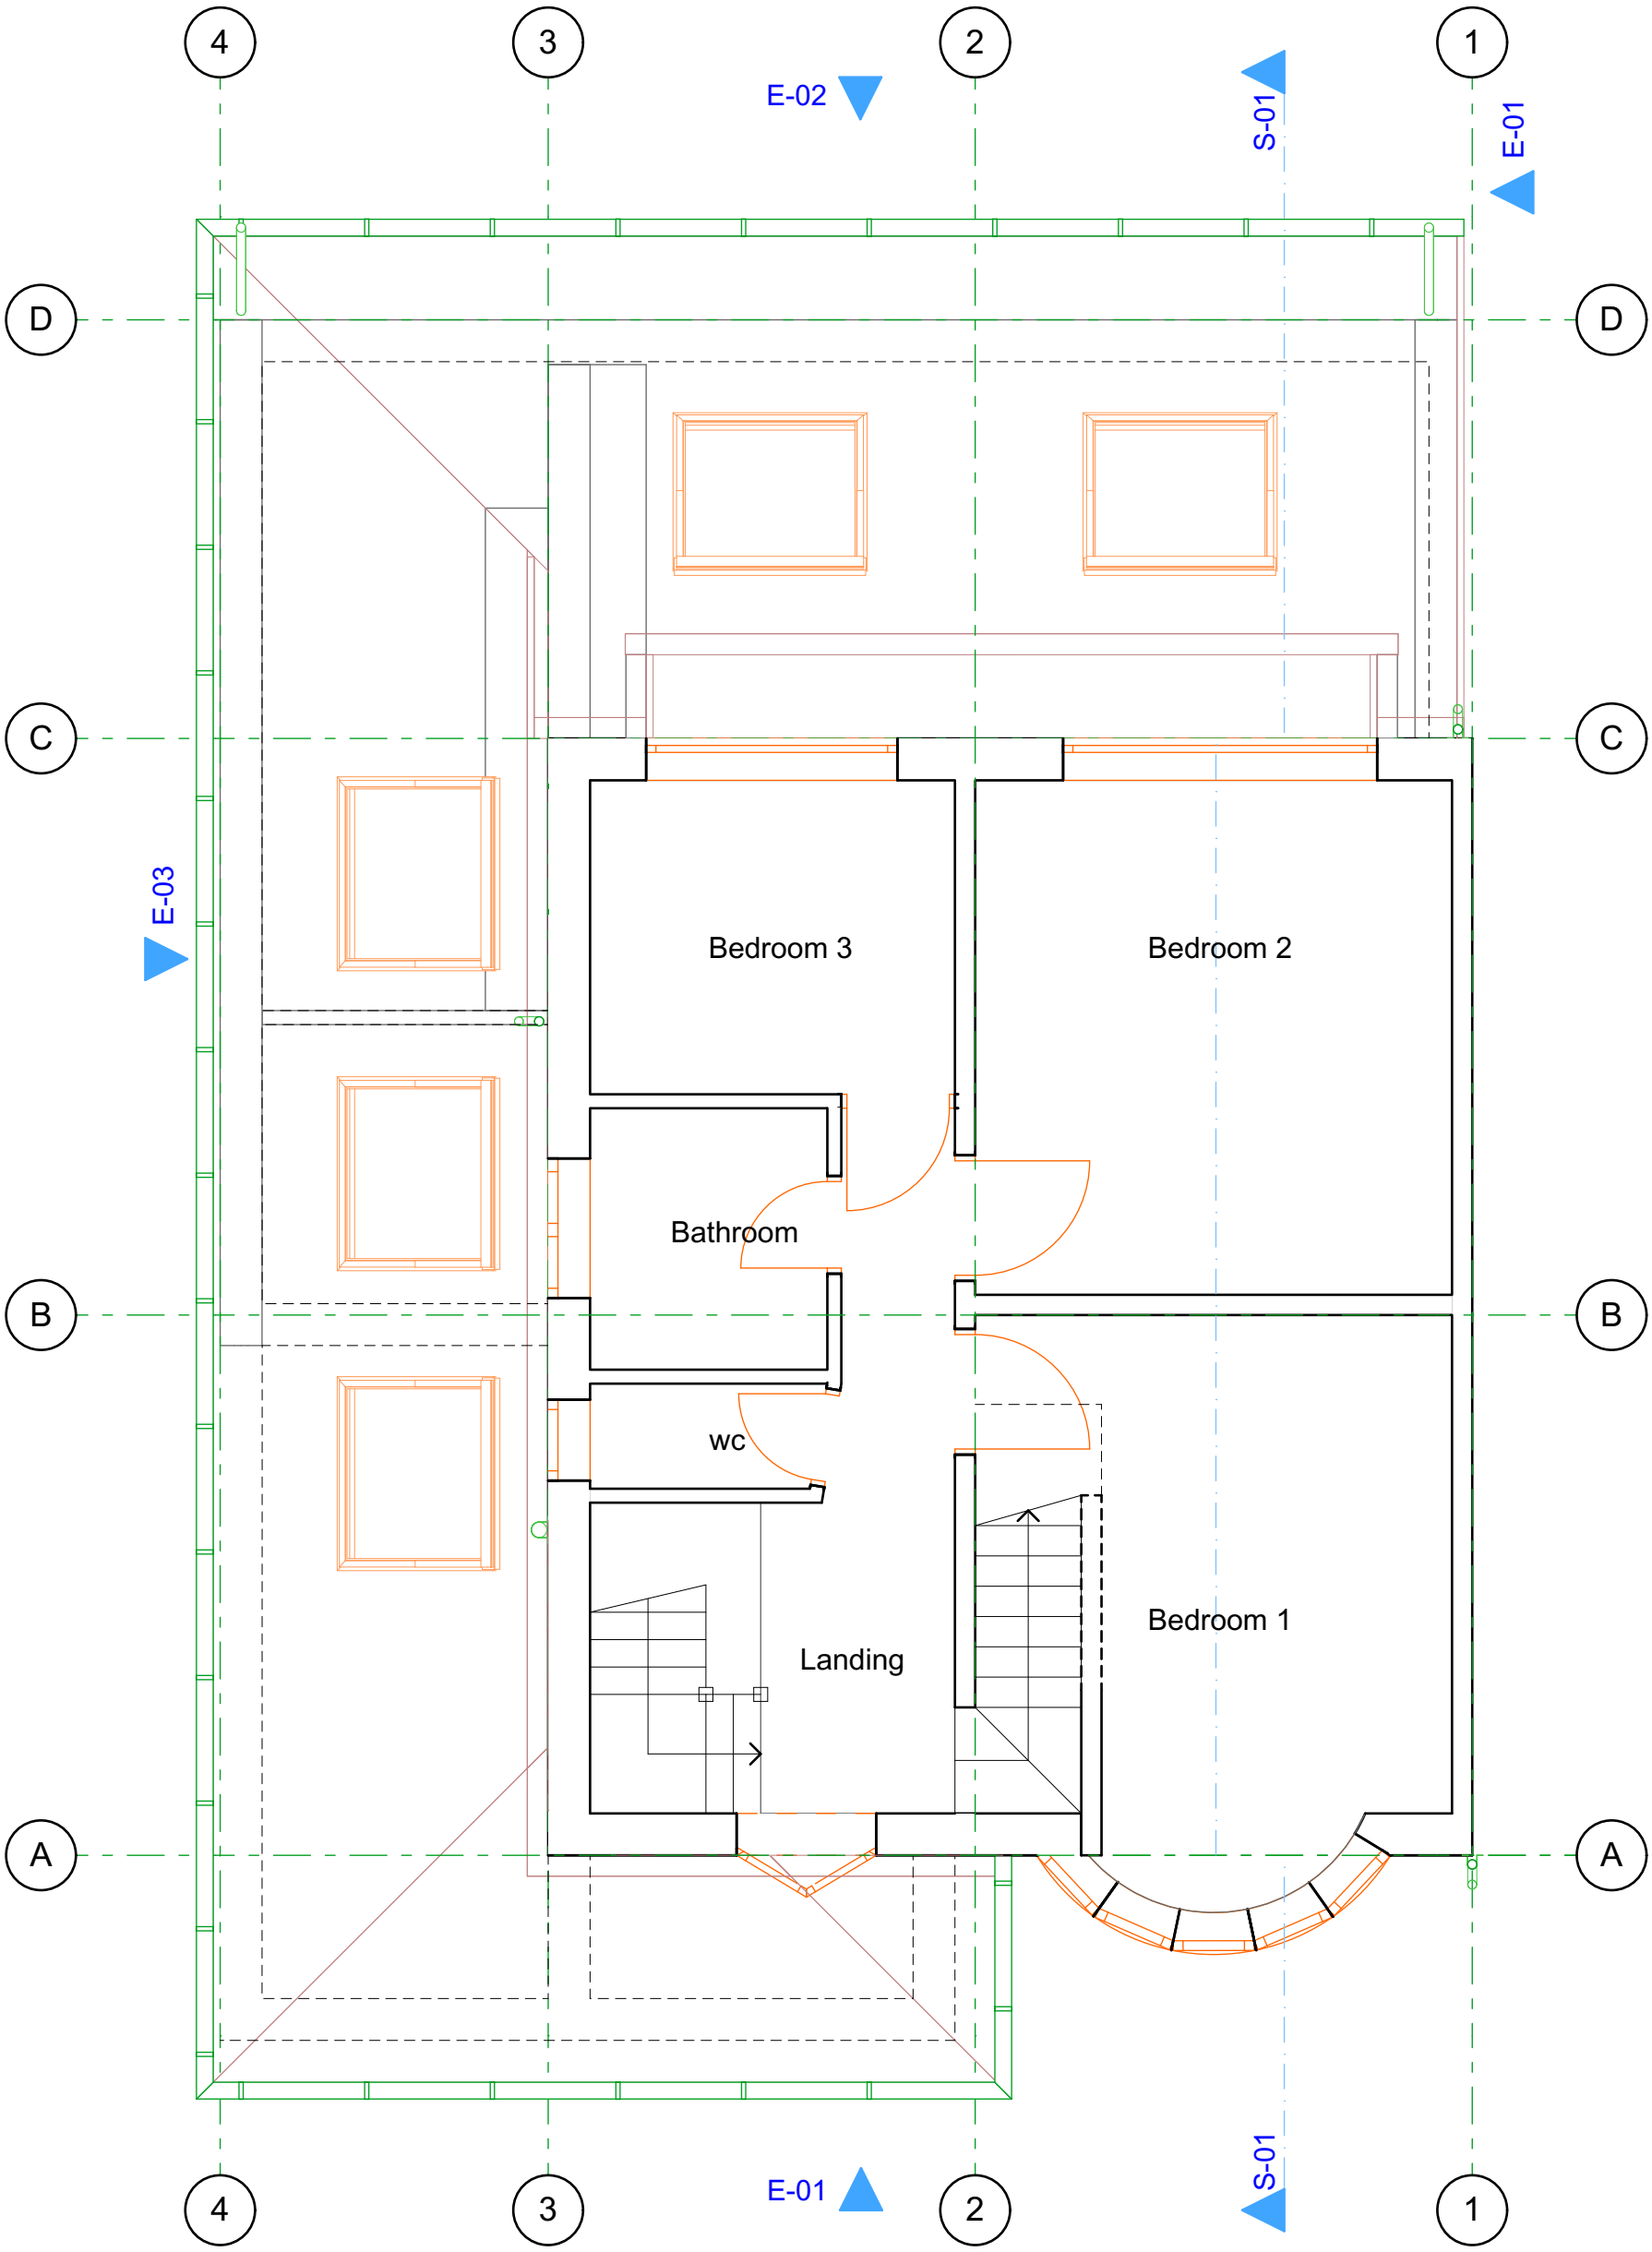

1 First Floor (proposed) 1:50

Rev A: 13/07/2019
PD loft conversion omitted for planning purposes

Mr & Mrs J Williams
9 Mere Avenue, Middleton M24 1LH

Dwg no:	Rev:	Date:
A.05.2	**A**	**190529**

Archiplan projects limited
call: 07931 906057 | web: www.archiplan.co.uk | email: steve@archiplan.co.uk

(Version 3)

1:50 scalebar (m) 4 3 2 1 0 1 2 3 4 5 6 7 8 1:100 scalebar (m)

copyright © 2018 Archiplan Projects Ltd All rights reserved: granting license for use of this information by any other party is done so on the conditional basis that the licensee carries out their own dimensional checks for accuracy, otherwise the use of this information is prohibitted.

Approx dims indicated; Do not scale from plan: All work subject to Statutory approvals & Party Wall etc Act requirements; 3D visuals for illustration only, including any associated BIMx modelling;Contractor to check all dimensions on site prior to placing orders for materials or for fabrication purposes; NOTE: where plans are generated from dimensions and photos provided by client, the contractor must check for accuracy & workability prior to commencement, any discrepancy must be reported immediately.

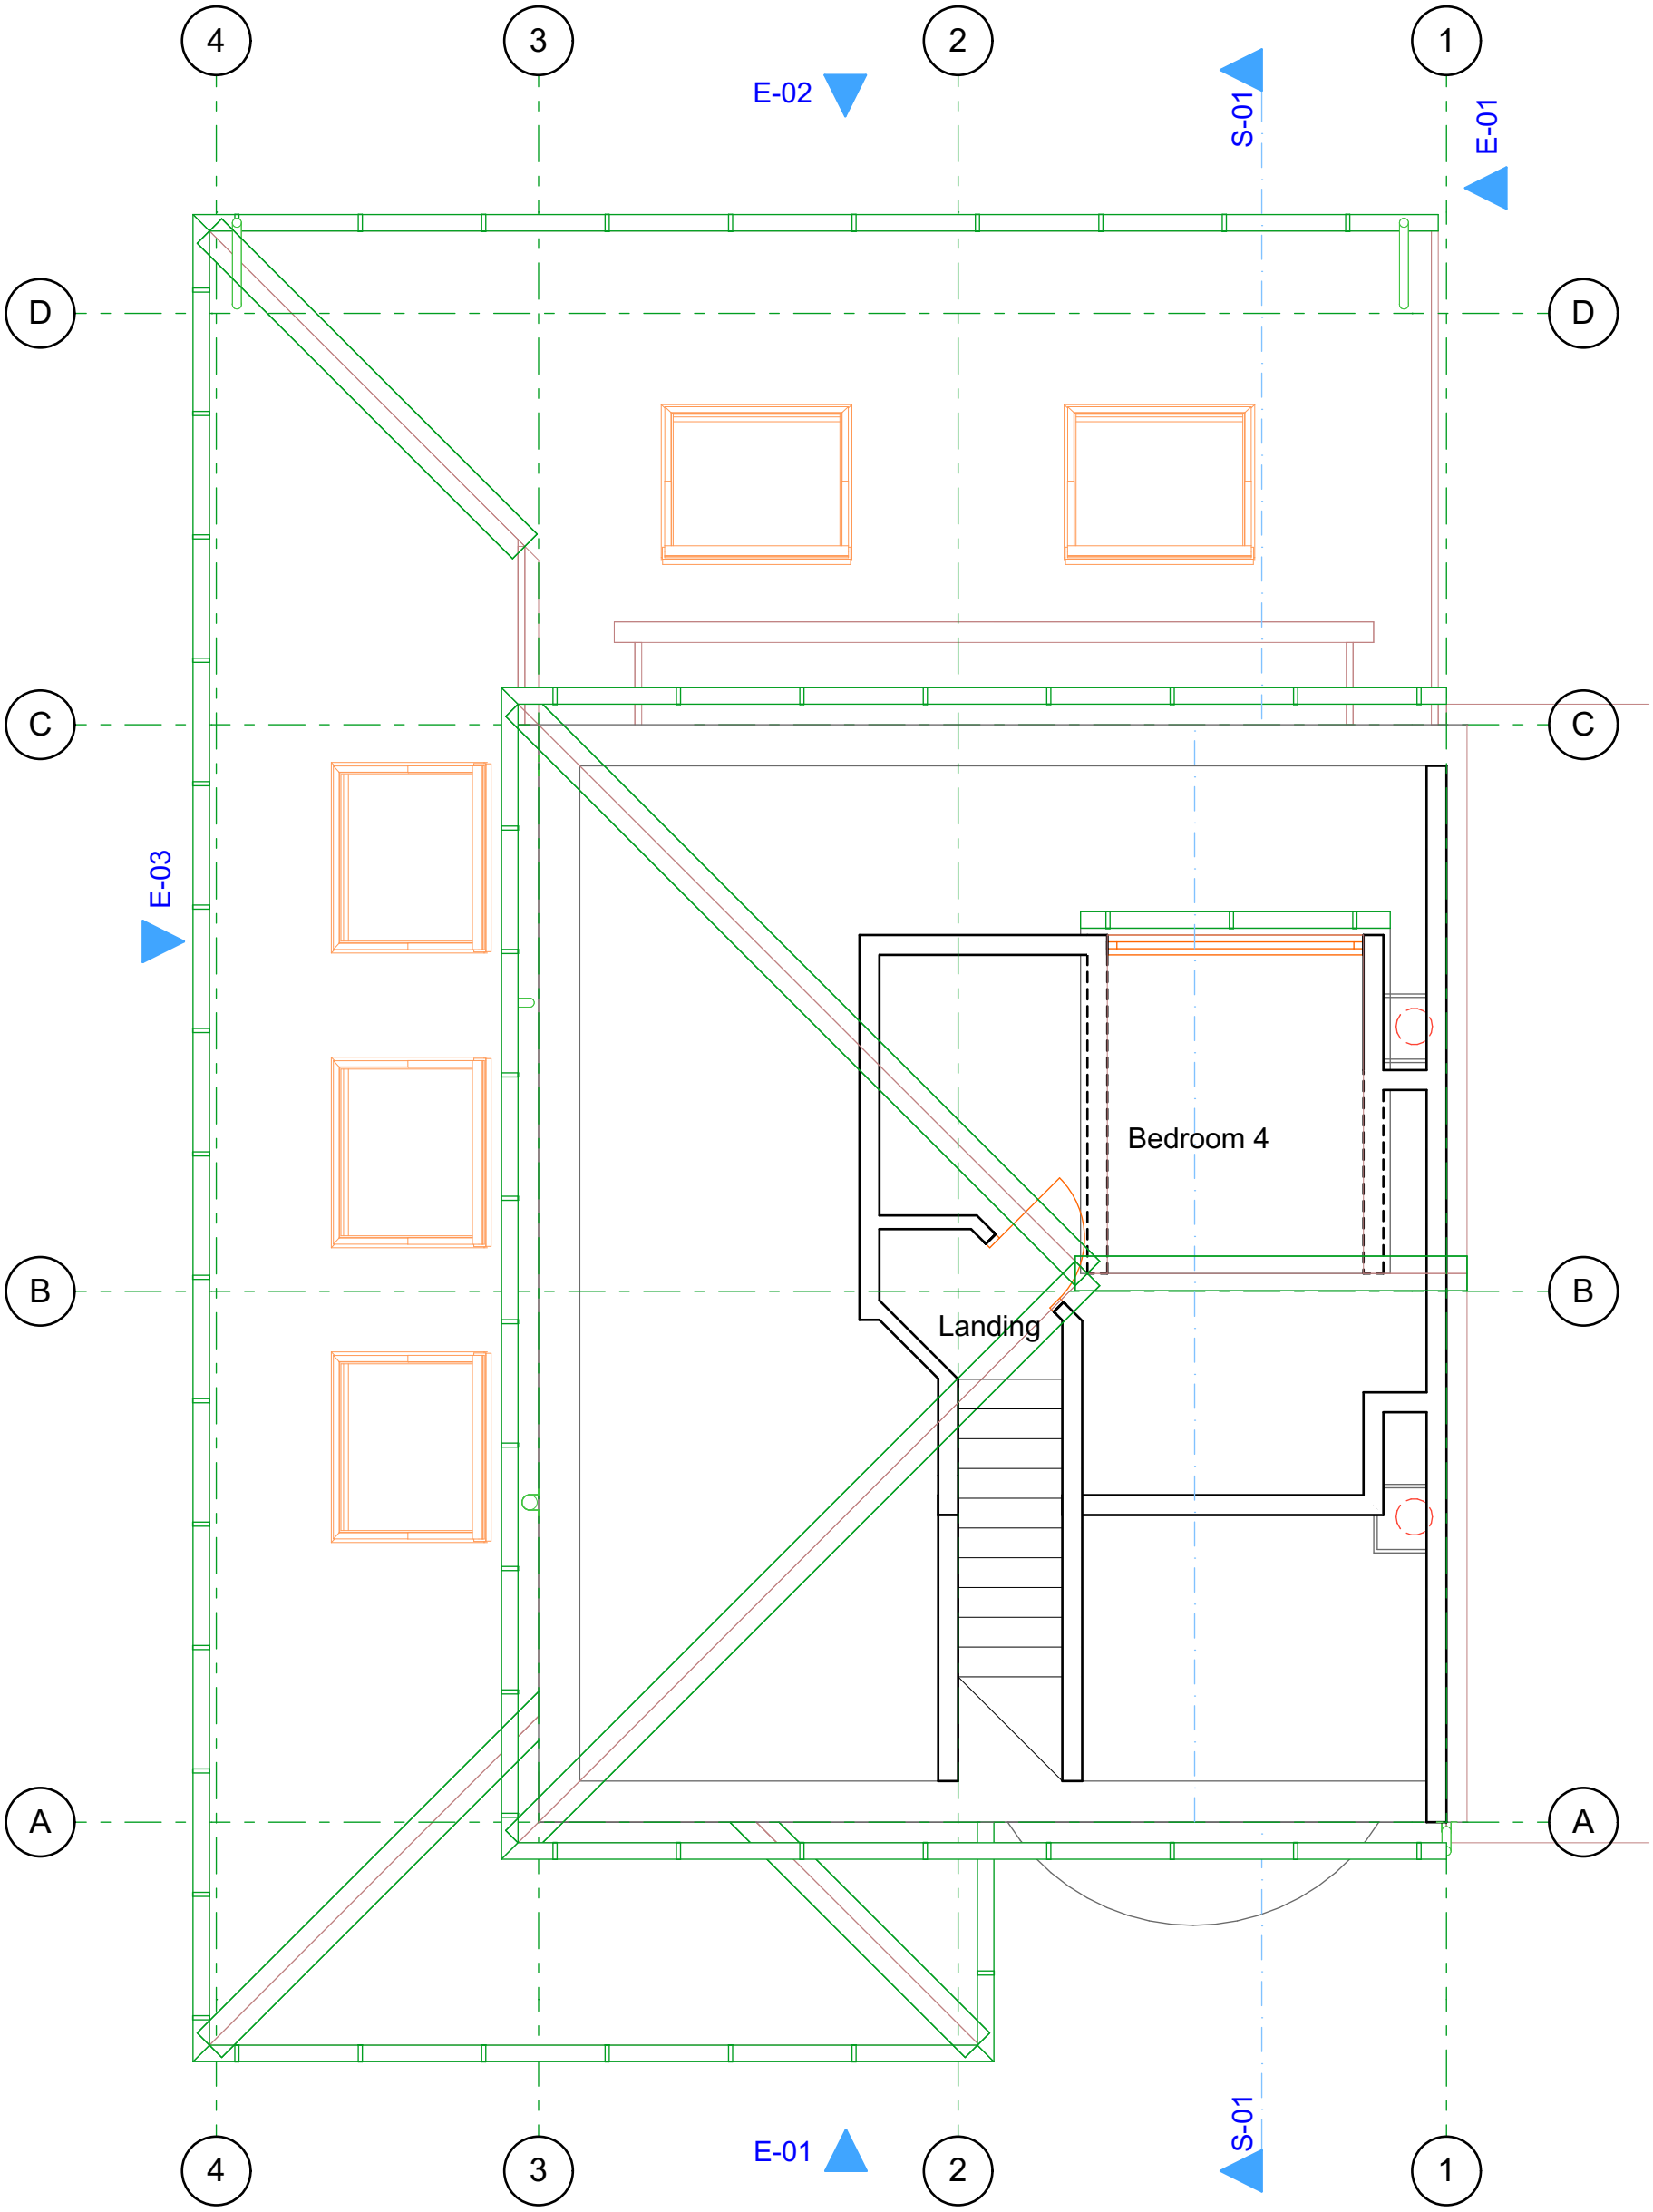

1 2nd floor (proposed) 1:50

Rev A: 13/07/2019
PD loft conversion omitted for planning purposes

Mr & Mrs J Williams
9 Mere Avenue, Middleton M24 1LH

Dwg no:	Rev:	Date:
A.05.3	**A**	**190529**

Archiplan projects limited
call: 07931 906057 | web: www.archiplan.co.uk | email: steve@archiplan.co.uk

(Version 3)

1:50 scalebar (m) 4 3 2 1 0 1 2 3 4 5 6 7 8 1:100 scalebar (m)

copyright © 2018 Archiplan Projects Ltd All rights reserved: granting license for use of this information by any other party is done so on the conditional basis that the licensee carries out their own dimensional checks for accuracy, otherwise the use of this information is prohibitted.

Approx dims indicated: Do not scale from plan: All work subject to Statutory approvals & Party Wall etc Act requirements: 3D visuals for illustration only, including any associated BIMx modelling:Contractor to check all dimensions on site prior to placing orders for materials or for fabrication purposes: NOTE: where plans are generated from dimensions and photos provided by client, the contractor must check for accuracy & workability prior to commencement, any discrepancy must be reported immediately.

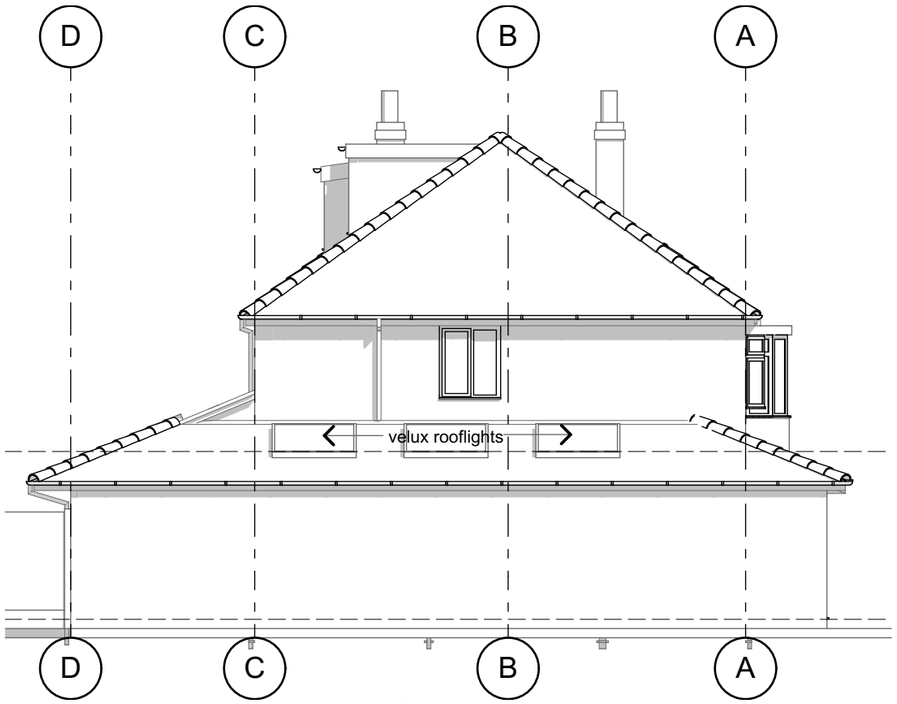

3 NW Elevation (1) 1:100

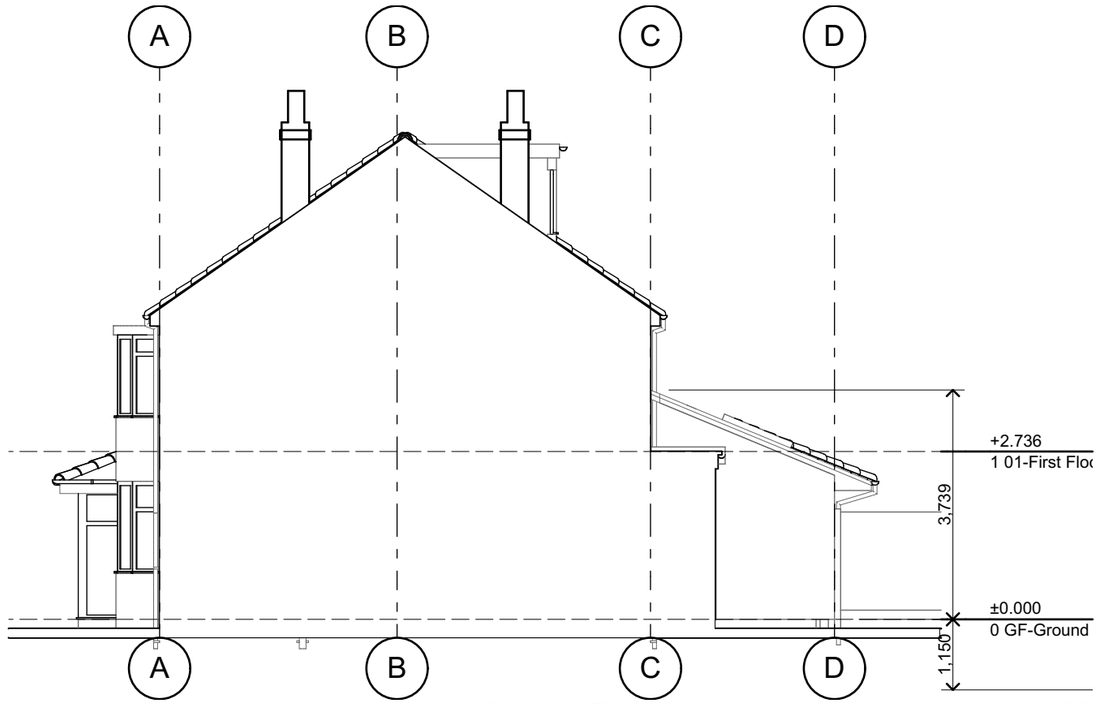

4 Section (2) 1:100

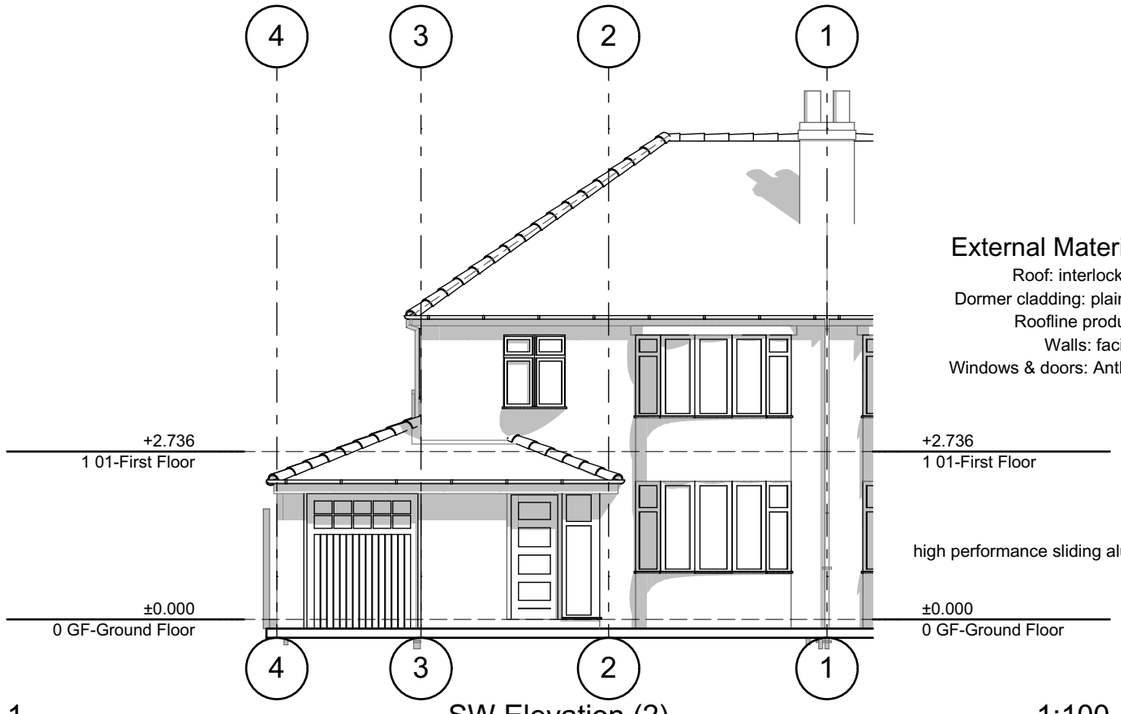

1 SW Elevation (2) 1:100

External Materials: (to match existing)

Roof: interlocking concrete tiles
Dormer cladding: plain tiles to match main roof
Roofline products: Black PVCu
Walls: facing brickwork
Windows & doors: Anthracite PVCu / Aluminium

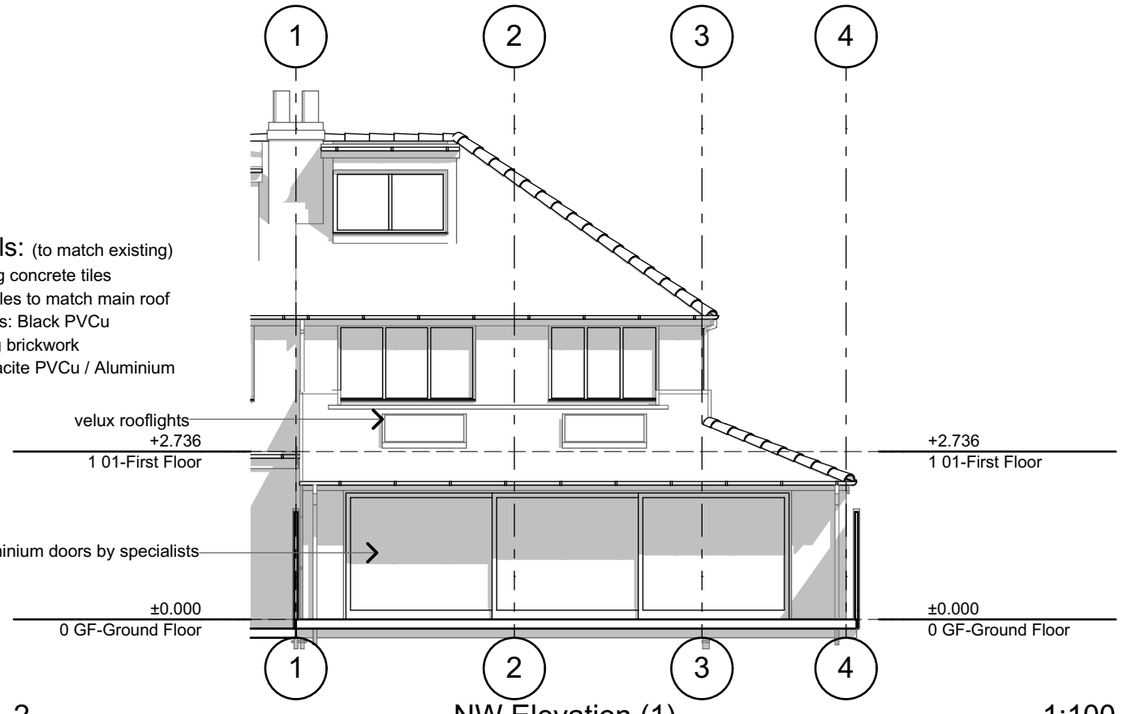

2 NW Elevation (1) 1:100

Rev A: 13/07/2019
PD loft conversion omitted for planning purposes
Mr & Mrs J Williams
9 Mere Avenue, Middleton M24 1LH

Dwg no:	Rev:	Date:
A.05.4	**A**	**190529**

Archiplan projects limited
call: 07931 906057 | web: www.archiplan.co.uk | email: steve@archiplan.co.uk

(Version 3)

1:50 scalebar (m) 4 3 2 1 0 1 2 3 4 5 6 7 8 1:100 scalebar (m)

Approx dims indicated: Do not scale from plan. All work subject to Statutory approvals & Party Wall etc Act requirements. 3D visuals for illustration only, including any associated BIMx modelling.Contractor to check all dimensions on site prior to placing orders for materials or for fabrication purposes. NOTE: where plans are generated from dimensions and photos provided by client, the contractor must check for accuracy & workability prior to commencement, any discrepancy must be reported immediately.

copyright © 2018 Archiplan Projects Ltd All rights reserved: granting license for use of this information by any other party is done so on the conditional basis that the licensee carries out their own dimensional checks for accuracy, otherwise the use of this information is prohibitted.