

1 Front - Proposed
1 : 100



2 Rear - Proposed
1 : 100



3 Left Side - Proposed
1 : 100

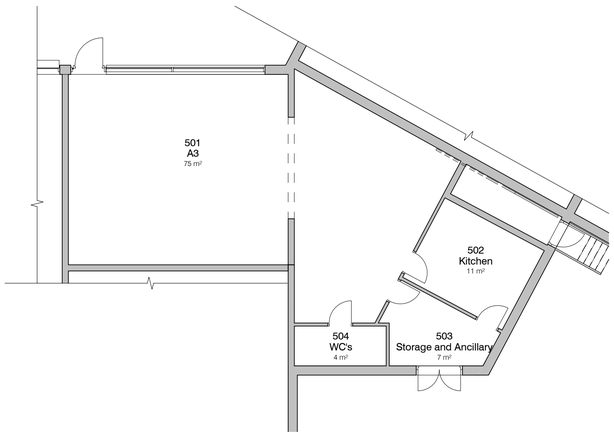

4 Level 0 - GA Proposed
1 : 100

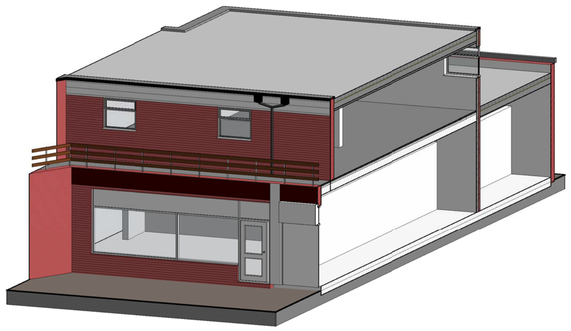

5 3D - Proposed Model

1 0 1 2 3 4 5
SCALE 1:100 m

1	Site B	28/01/18	PY

DEBTAL ARCHITECTURE

72 Bury New Road, Manchester, M25 0JU.
Tel: 0161 773 1630
office@debtalarchitecture.co.uk www.debtalarchitecture.co.uk

CLIENT
Urban Rural

PROJECT
14a Milnrow Precinct

TITLE
Proposed GA Plans and Elevations

PROJECT NO. DA18169. DRAWING NO. 003. REV. 1

STATUS
PLANNING

SCALE @ A1 1 : 100 DATE 28 JAN 2019 DRAWN BY SA

© COPYRIGHT - ALL RIGHTS RESERVED THIS DRAWING MUST NOT BE REPRODUCED WITHOUT PERMISSION. ALL DIMENSIONS MUST BE VERIFIED ON SITE AND ANY DISCREPANCIES SHOWN IN WHOLE OR IN PART BY DISCREPANCIES. SEWER INVERT LEVELS MUST BE VERIFIED BEFORE WORK COMMENCES. THIS DRAWING MUST BE CHECKED AGAINST ANY OTHER DRAWINGS AND SPECIFICATIONS. ALL DIMENSIONS ON THIS DRAWING MUST NOT BE USED FOR CONSTRUCTION UNLESS ISSUED FOR CONSTRUCTION. ALL DIMENSIONS ON THIS DRAWING ARE IN MILLIMETRES UNLESS OTHERWISE STATED.