

© COPYRIGHT - No part of this drawing is to be reproduced without permission.

ORIGINAL DRAWING SIZE - A1

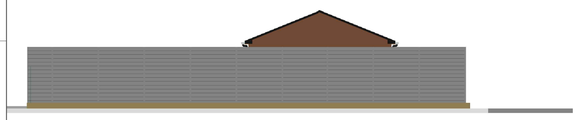

NORTH EAST VIEW

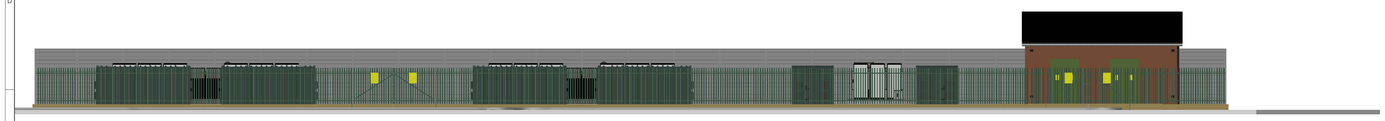

SOUTH EAST VIEW




SOUTH WEST VIEW



NORTH WEST VIEW

0 4m 8m 12m 16m 20m 24m 28m 32m 36m 40m

SCALE 1:200

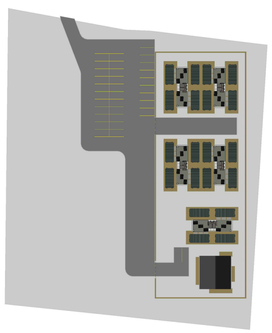

VERSION	DRAWN BY	CHECKED BY	APPROVED BY	DATE
P4	AMENDED FENCE LINE BACK TO PALISADE	RN	MH	CN	10/10/2019
P3	AMENDED FRONT FENCELINE FROM PALISADE TO WOODEN ACOUSTIC	RN	MH	CN	01/10/2019
P2	AMENDED BACK, LEFT AND RIGHT FENCE TO CONCRETE ACOUSTIC TO REDUCE SOUND LEVELS	RN	MH	CN	26/09/2019
P1	FIRST ISSUE	RN	MH	CN	24/09/2019

DRAWING STATUS
FOR TENDER

Arlington Energy Ltd

CLIENT
ARLINGTON ENERGY

CLIENT PROJECT REF.
MAN006

SMITH brothers CONTRACTING LIMITED

Smith Brothers (Contracting) Limited
Unit G8, Navigation Close, Lowfields Business Park, Elland, West Yorkshire, HX5 9HB

SITE ADDRESS
GIPSY LANE
ROCHDALE
OL11 3HA

DRAWING TITLE
GIPSY LANE
SITE ELEVATION

DNO	VOLTAGE CONNECTION	SMITH BROTHERS REFERENCE NUMBER
ENWL	33kV	21225

SCALE	PROJECTION	DRAWN BY
1:200 Original Size A1	N/A	RN

DRAWING NUMBER	REVISION
21225-0300	P4