



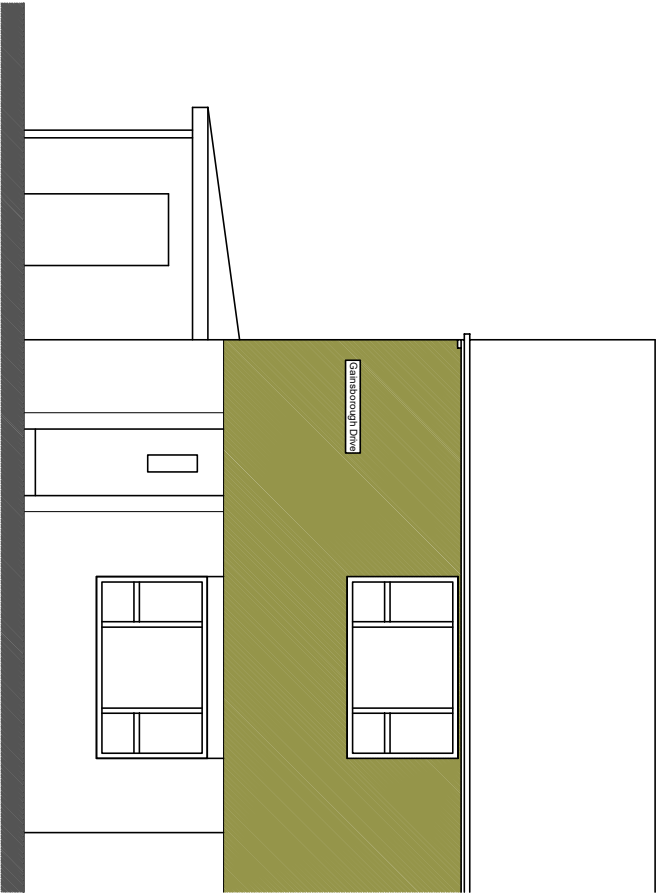


Existing Front Elevation 1:100

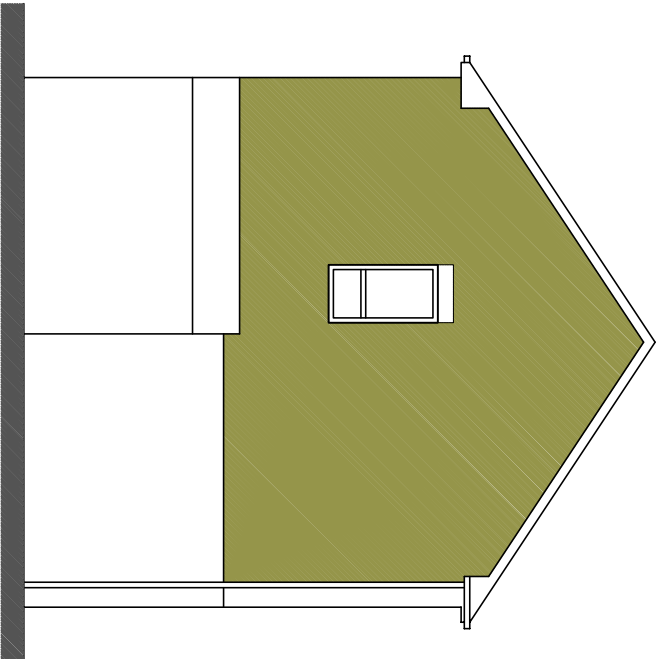

Existing Side Elevation 1:100



Existing Rear Elevation 1:100

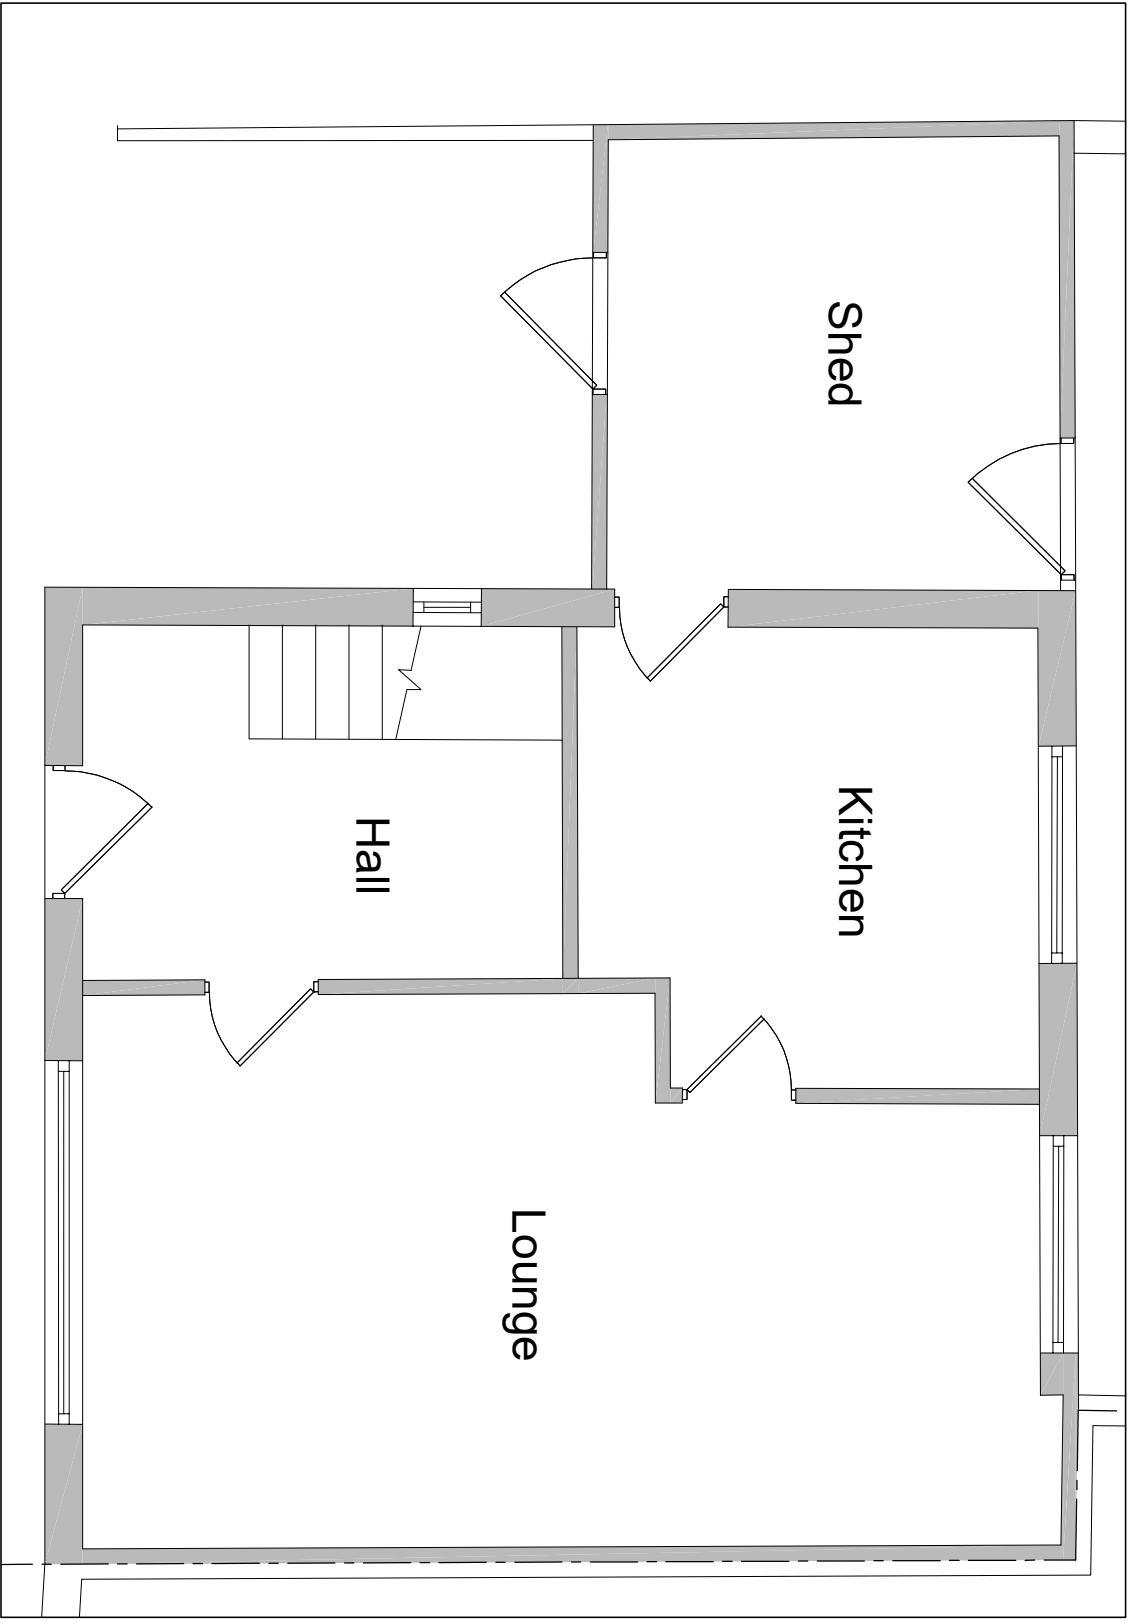

Existing Ground Floor Plan 1:50

PLANNING APPROVAL

Feb 23 - Revised to suit planners comments

1 Gainsborough Drive  
Kirkholt  
OL11 2QT

Single Storey Attached Garage

Existing Elevations and  
Ground Floor Plan

Scale @ A3: Noted

Date: January 2023

Dwg n°: 002      Revision: A