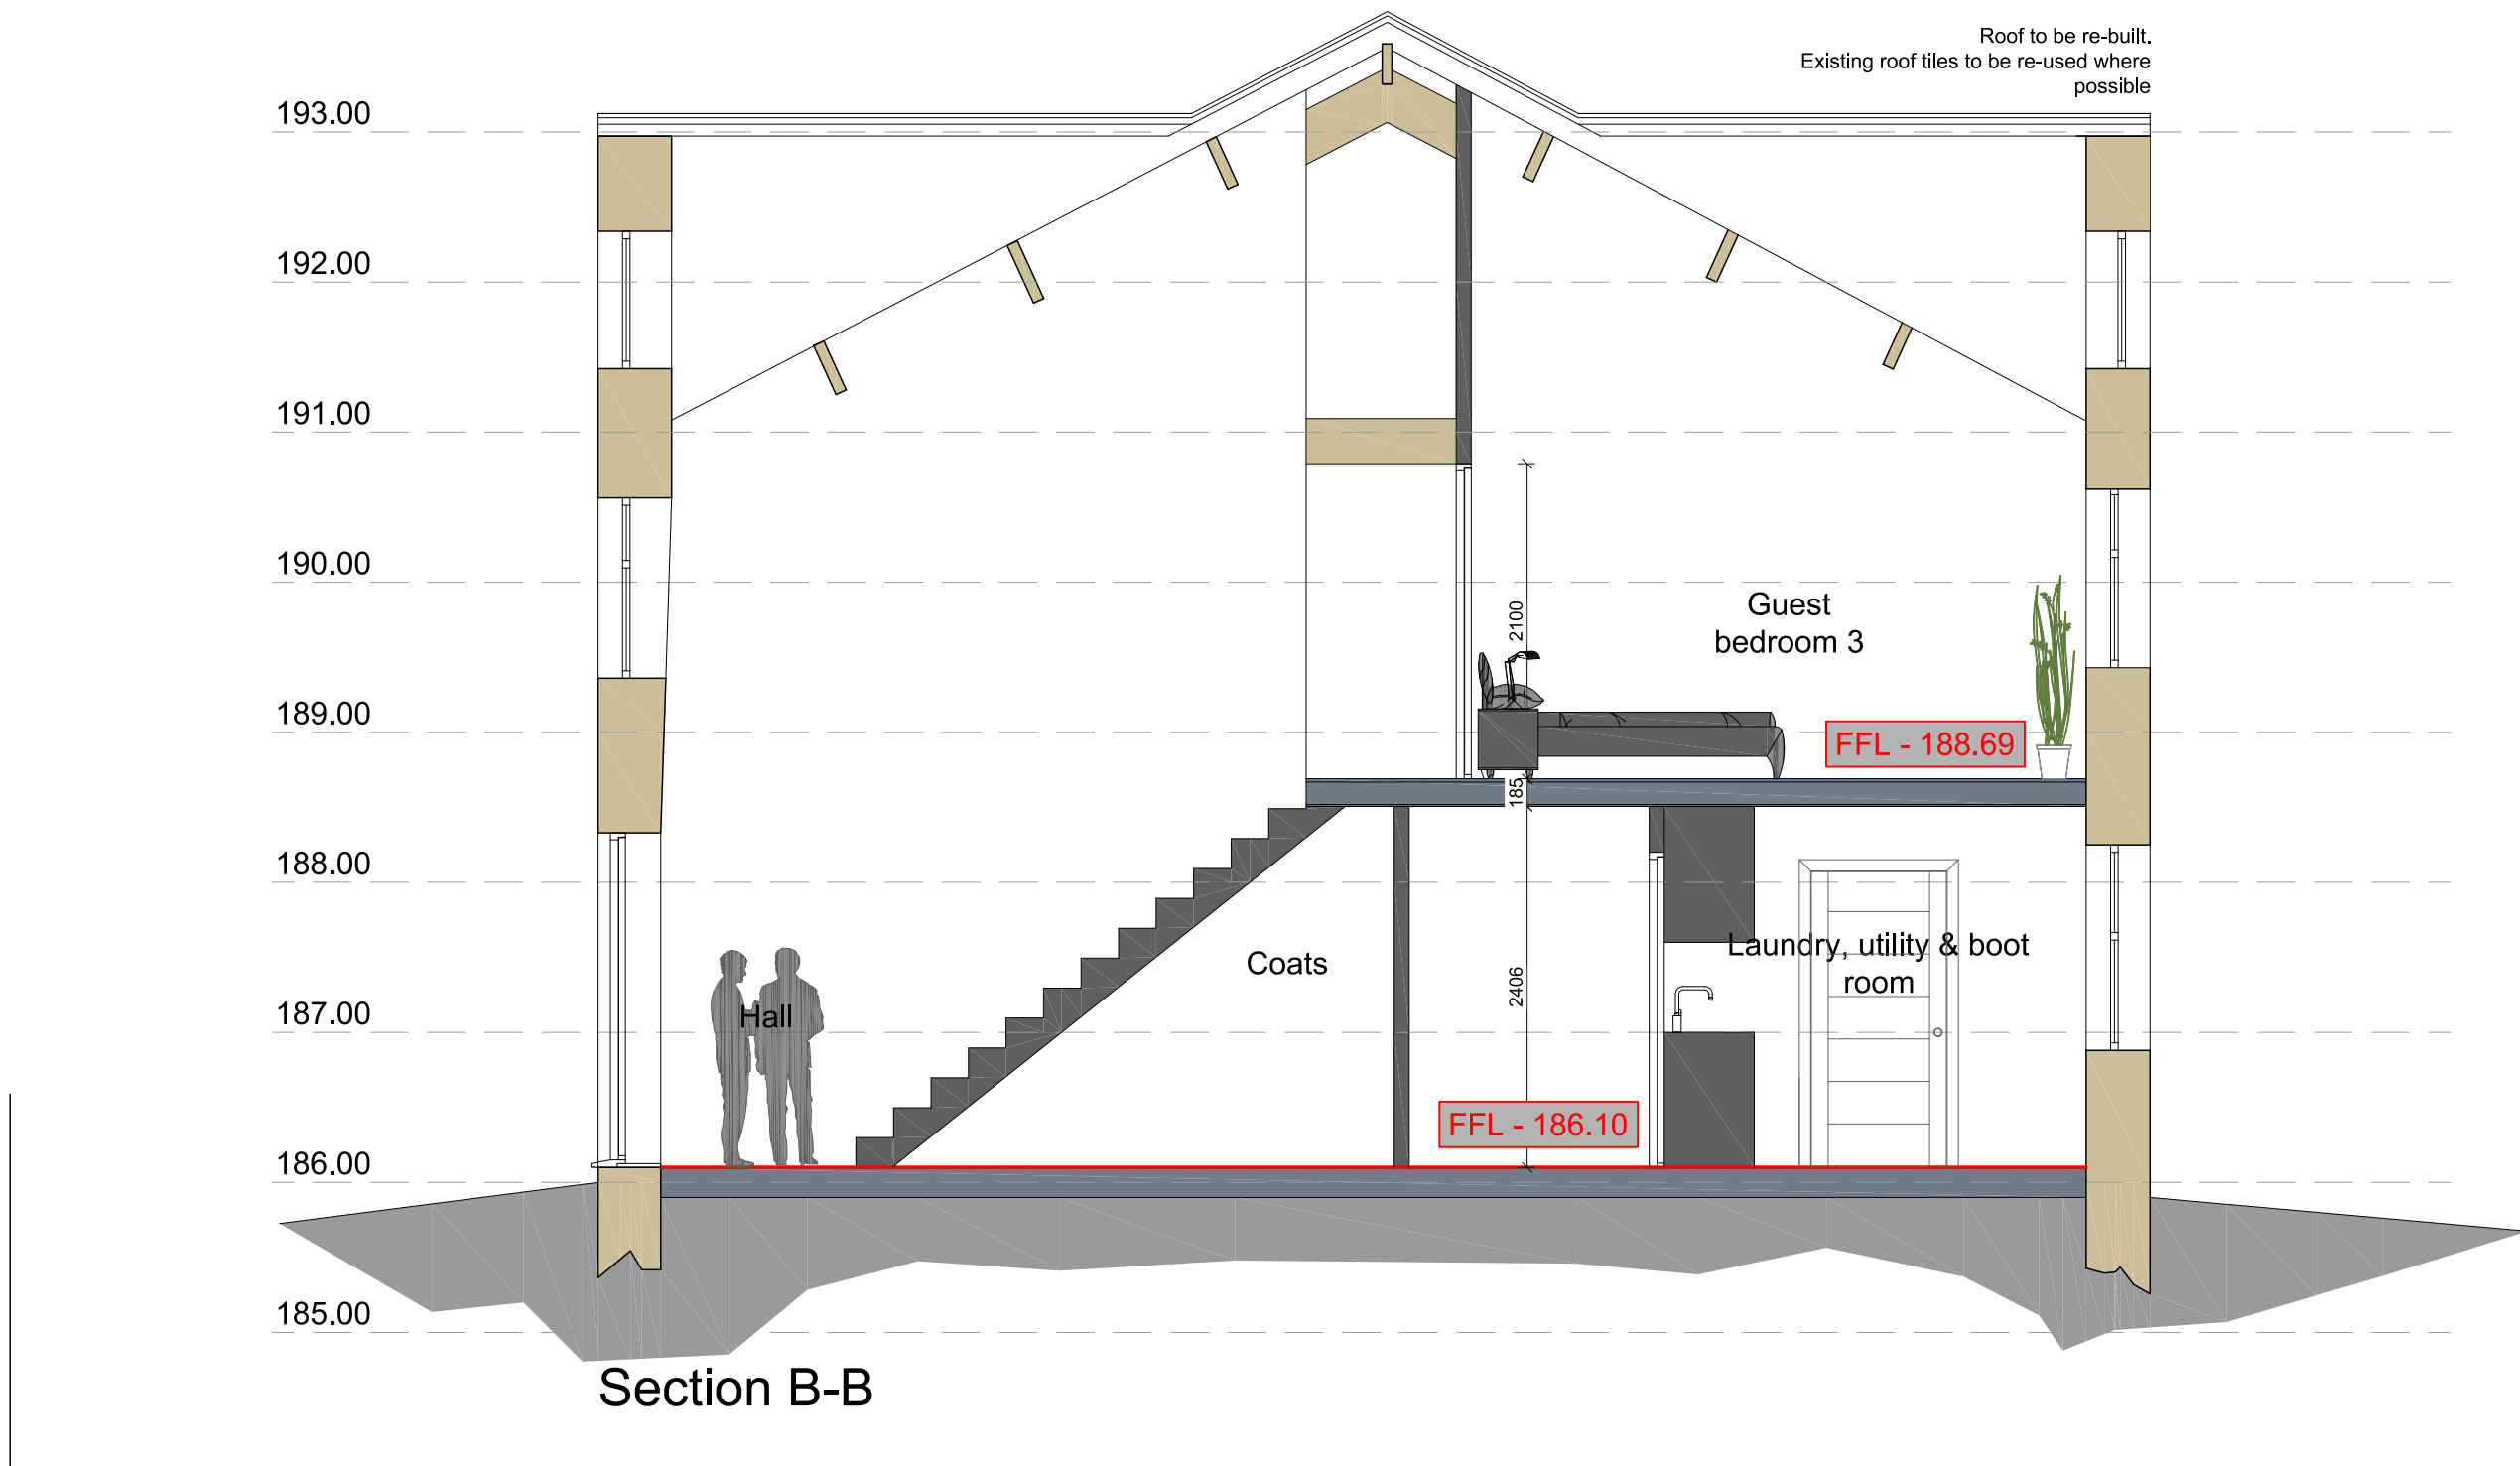


REV	DATE	AMENDMENT	BY	CHKD

HNA architects					
Architecture Planning Design					
PROJECT:	Syke House Farm, Syke Road, Rochdale				
CLIENT:	Mr J Bullock				
DRAWING:	Proposed sections A-A & B-B				
DRAWN BY:	YQ	CHECKED BY:	MB	CREATED:	Feb 23
STATUS:	Planning			DRAWING No:	1423-P-300
				SCALE:	1:100 @ A3
				REVISION:	